






LOCATION PLAN

0 10 50m
1:1250

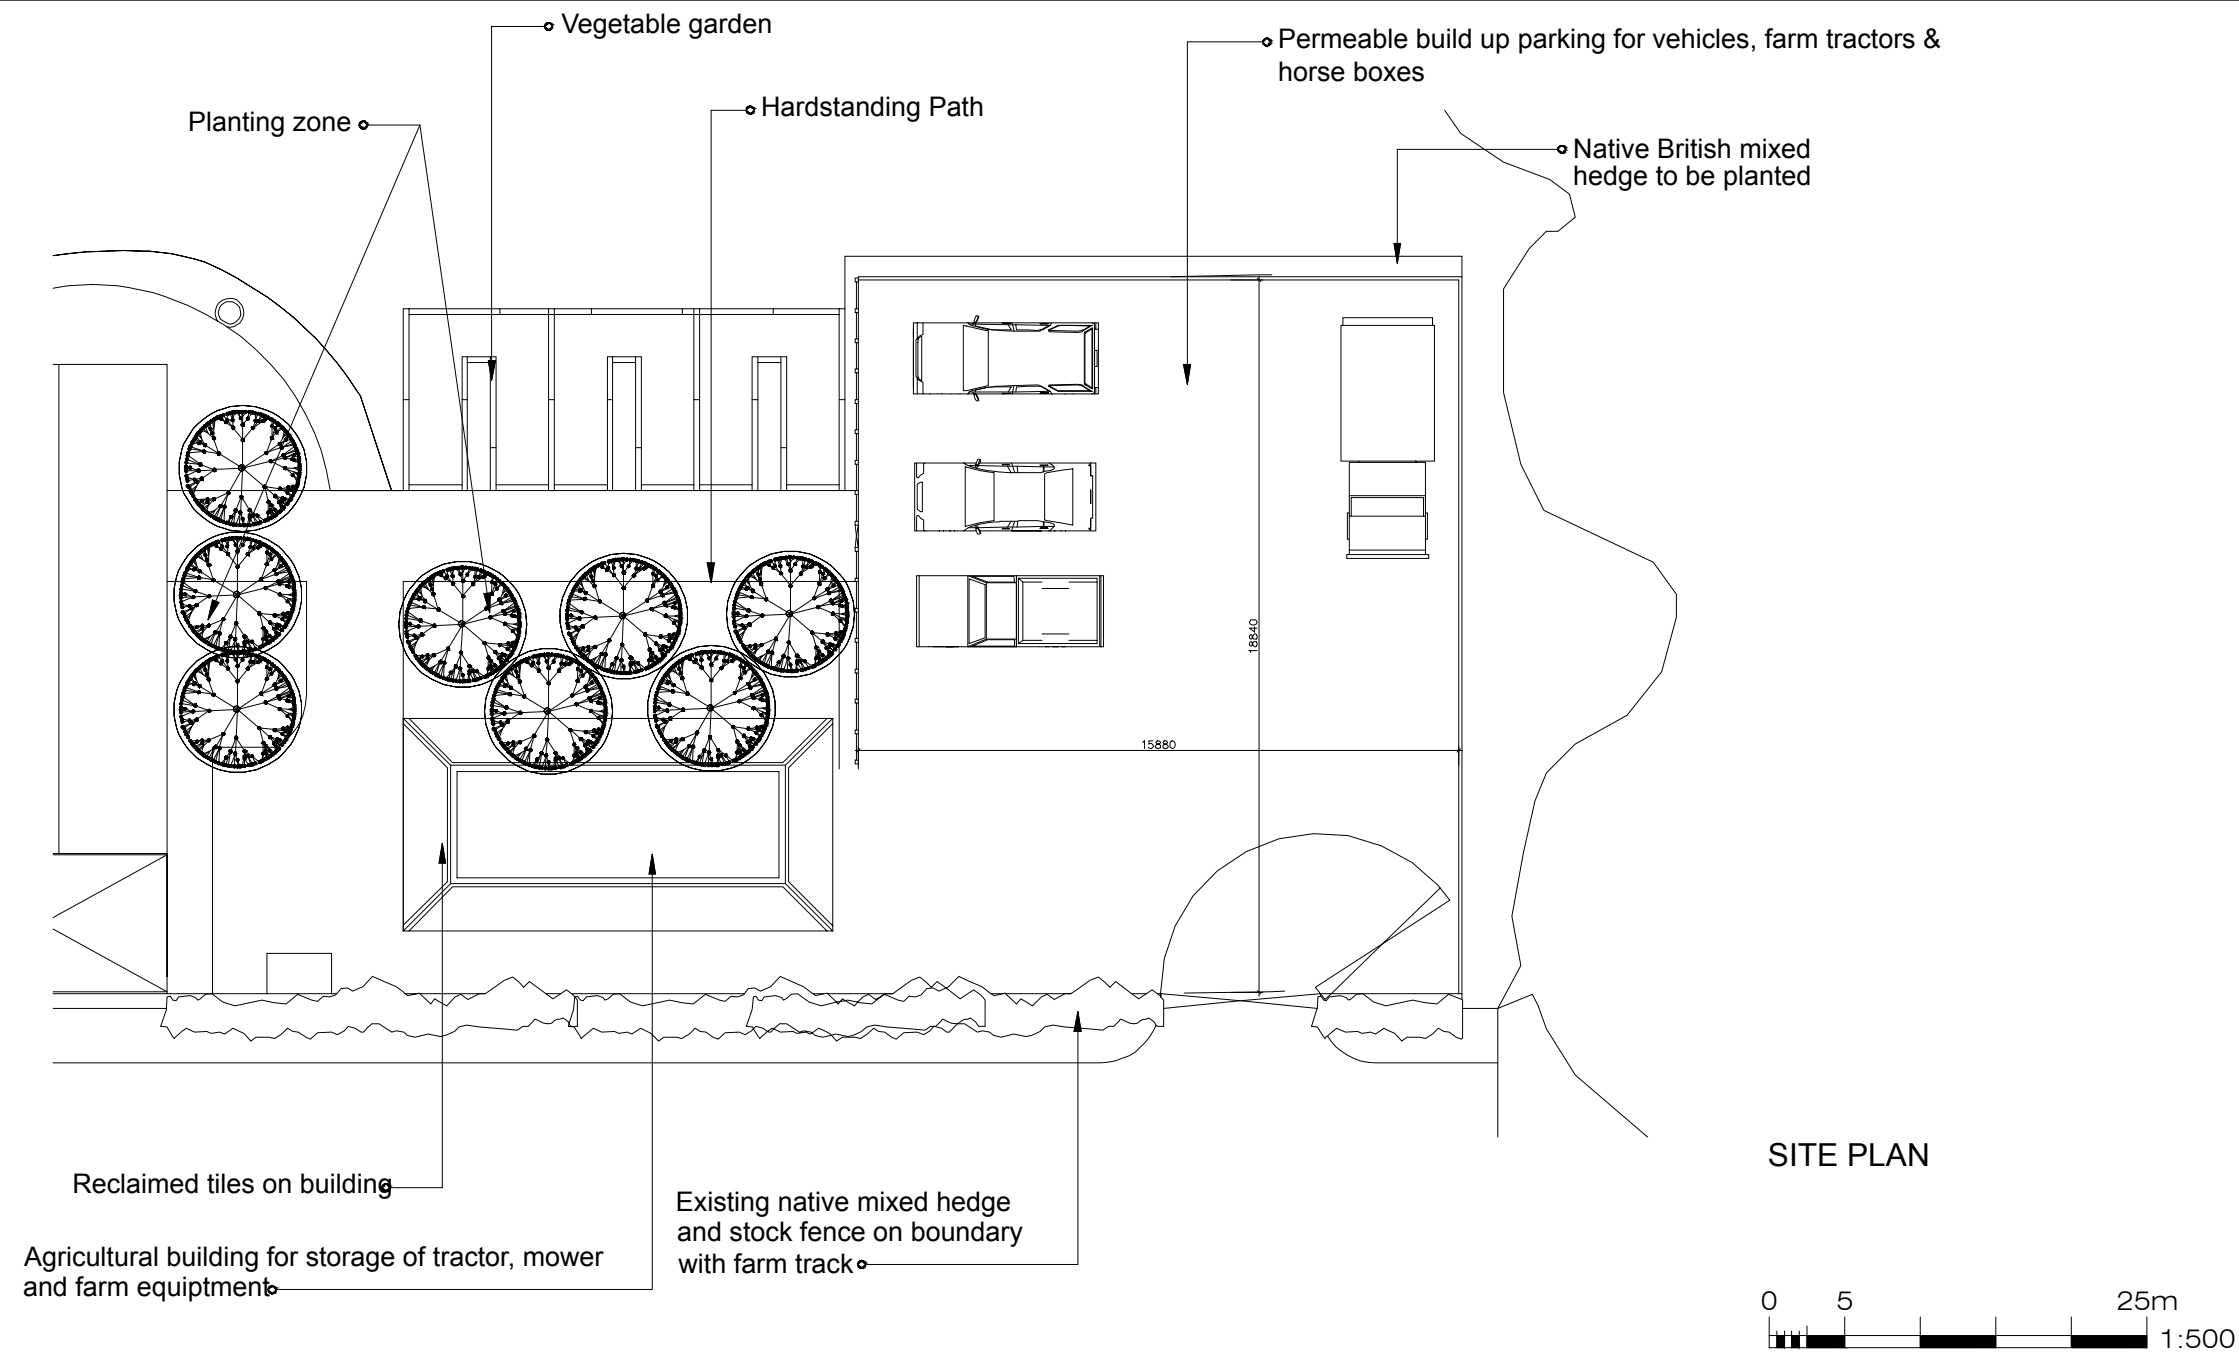

SITE PLAN

Notes:
This drawing is to be read in conjunction with all other drawings carrying the same drawing numbers.
Contractor to check all dimensions on site and report any discrepancies before proceeding
All relevant British standards and Codes of Practices to be complied with

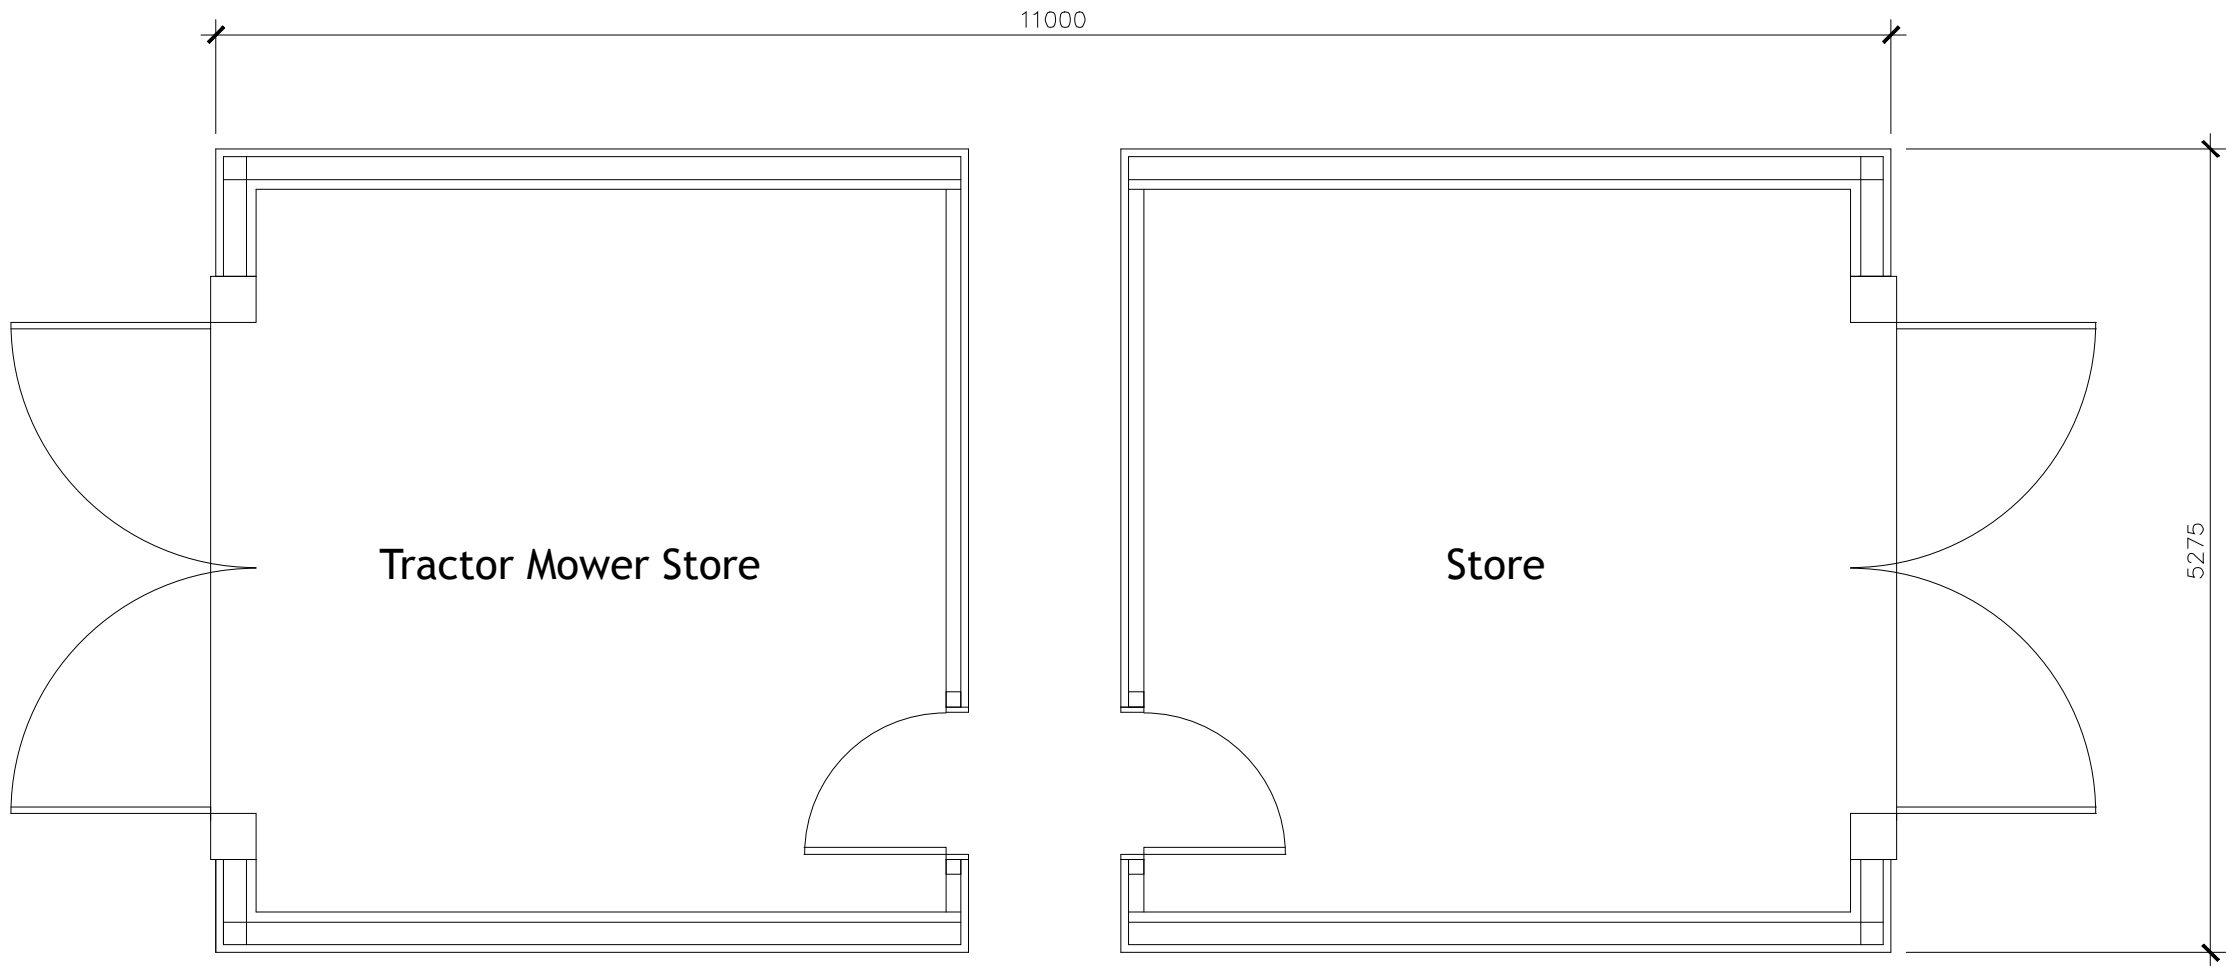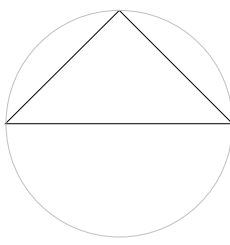


EXISTING PLANS GROUND FLOOR PLAN 1:100

0 0.5 2m
1:50




ROOF PLAN 1:100

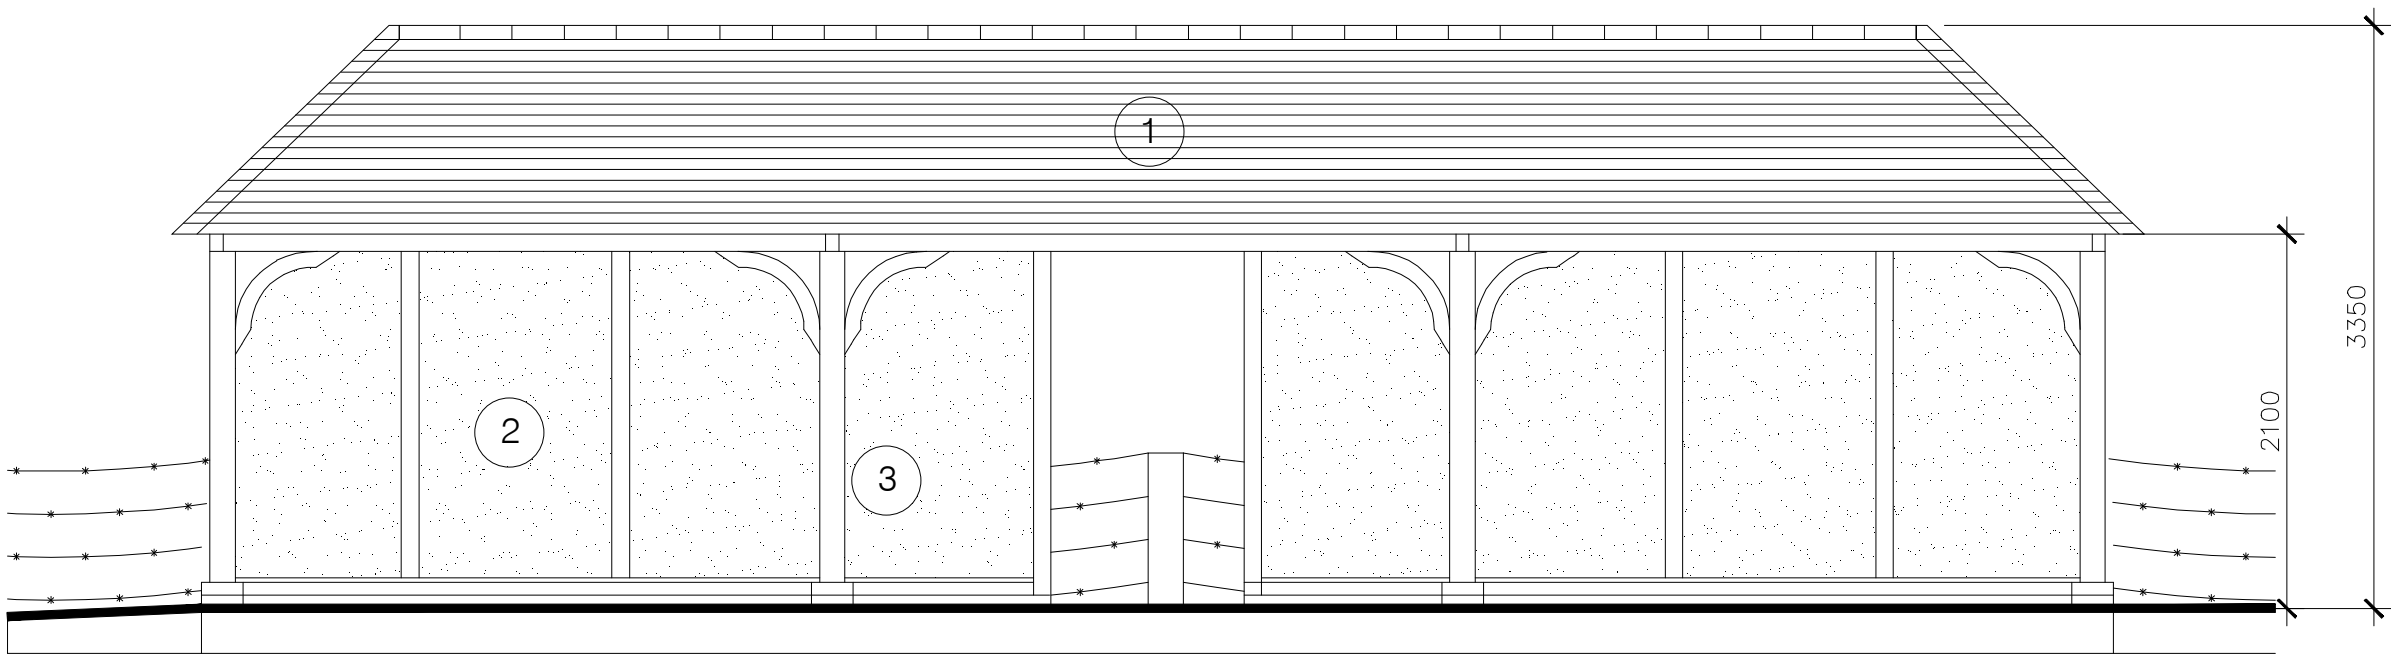

Front elevation (North)

EXISTING ELEVATIONS

0 0.5 2m
1:50

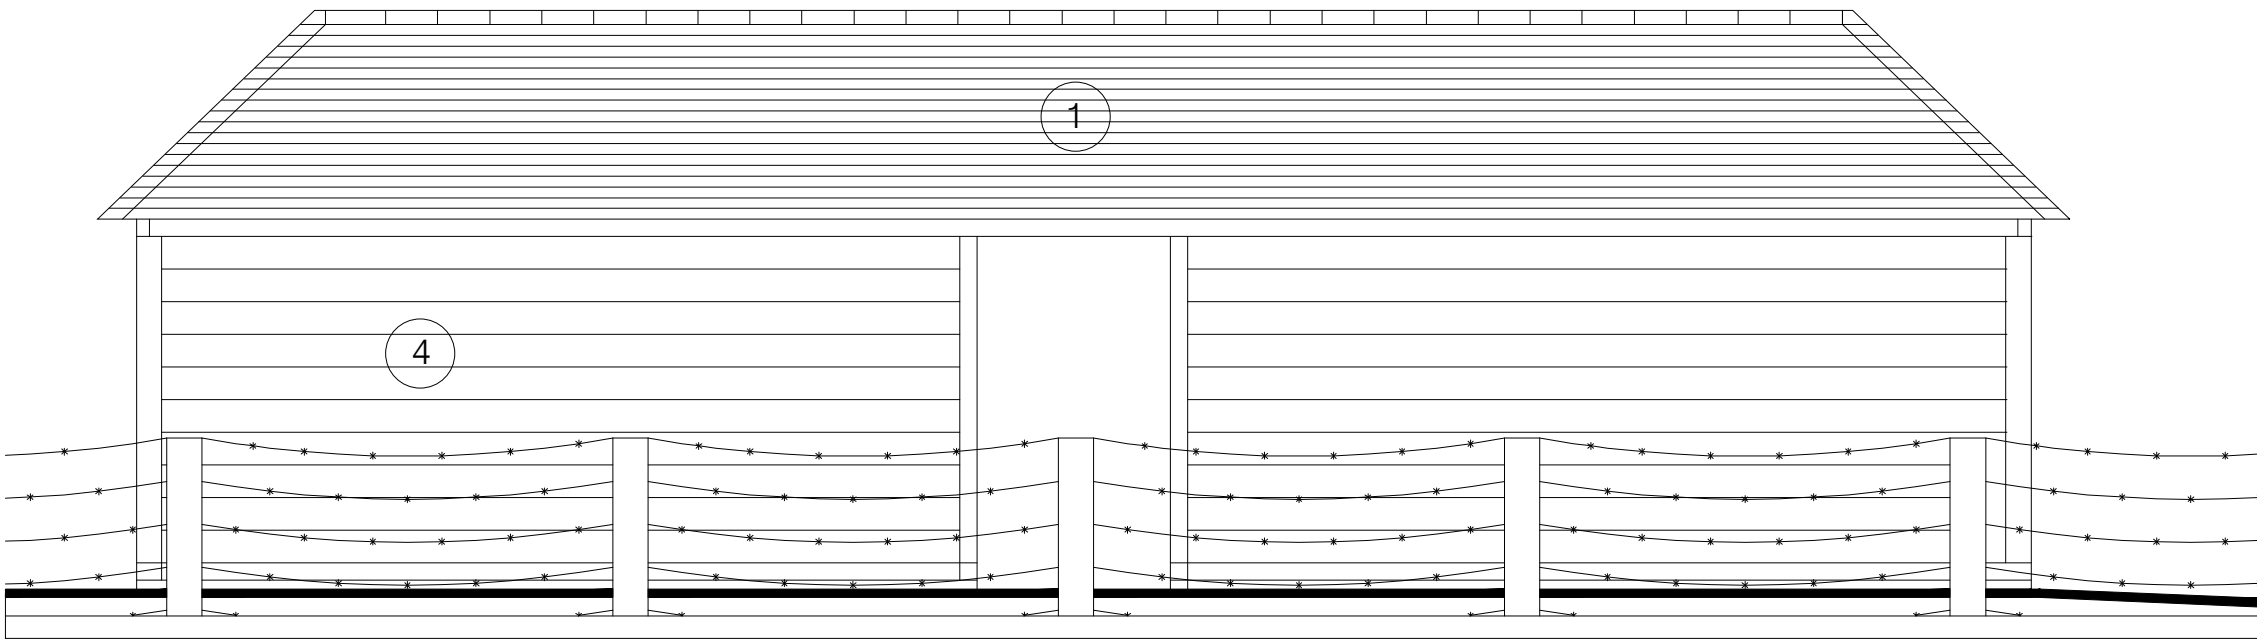

Rear elevation (South)

- 1 Clay tile, plain
- 2 Lime render
- 3 Oak structure
- 4 Waney edge boards

Rev.		Date:
Revisions:		

Drawing Status:	A	B	C	P	T

Lisa Vohmann architecture Hilade, Hawkspur Green, L11 4JH, Essex CM7 4BH Tel: 07720391122, Email: hll_sds@reconnect.com	
Project Title: Shepherds Cottage, Stuccos Farm Twineham Lane, Sayers Common BN69JF Barn	
Client: Mrs Daisy Honeybunn	
Drawing Title: Tractor and mower store	
Dwg No: LVa2208.03.111	Rev.:
Scale @ A1: 1:1250 & 1:500	Date: May 2026
Volume/SAMUNG/WORK/Lisa Vohmann Architecture/Shepherds Cottage/DWG3	
All dimensions are to be checked on site. Do not scale from this drawing. Copyright remains with Lisa Vohmann	