



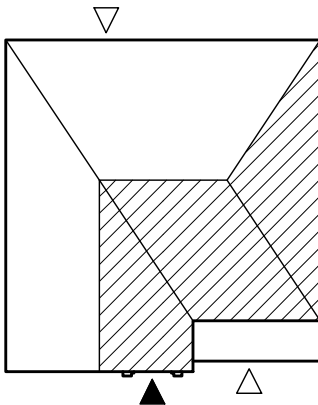

ROOF PROFILE - 1:200



FRONT ELEVATION

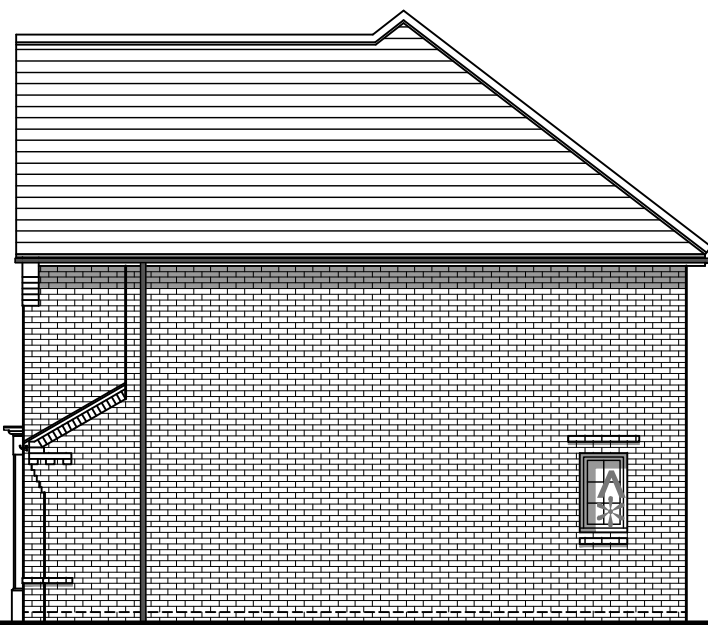


SIDE ELEVATION

* OBSCURE GLAZED WINDOWS
Λ OMIT WINDOW TO PLOT 447 ONLY.




REAR ELEVATION

* OBSCURE GLAZED WINDOWS

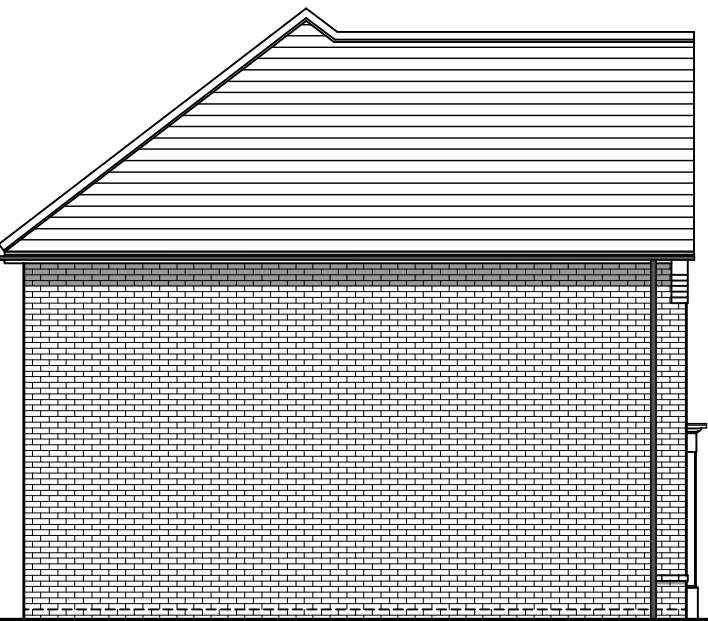


SIDE ELEVATION

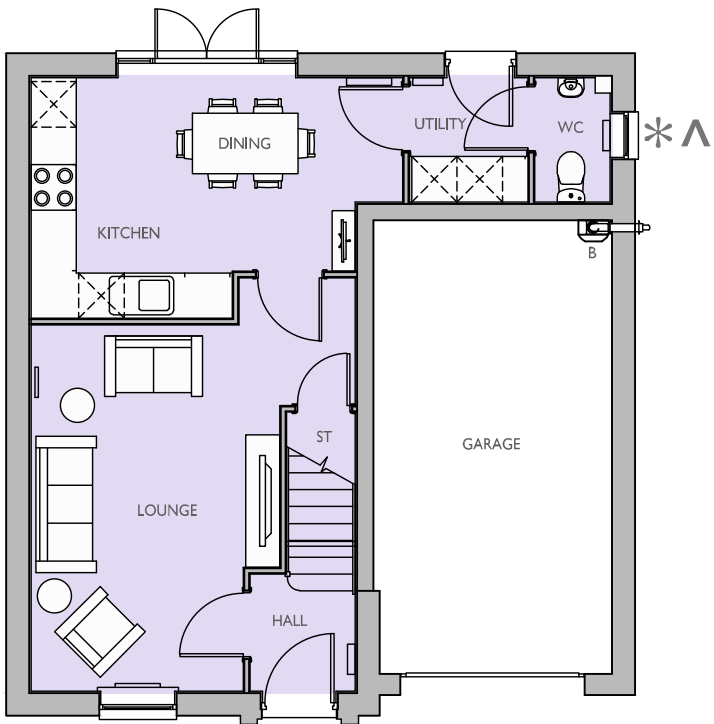

GROUND FLOOR PLAN

* OBSCURE GLAZED WINDOWS
Λ OMIT WINDOW TO PLOT 447 ONLY.

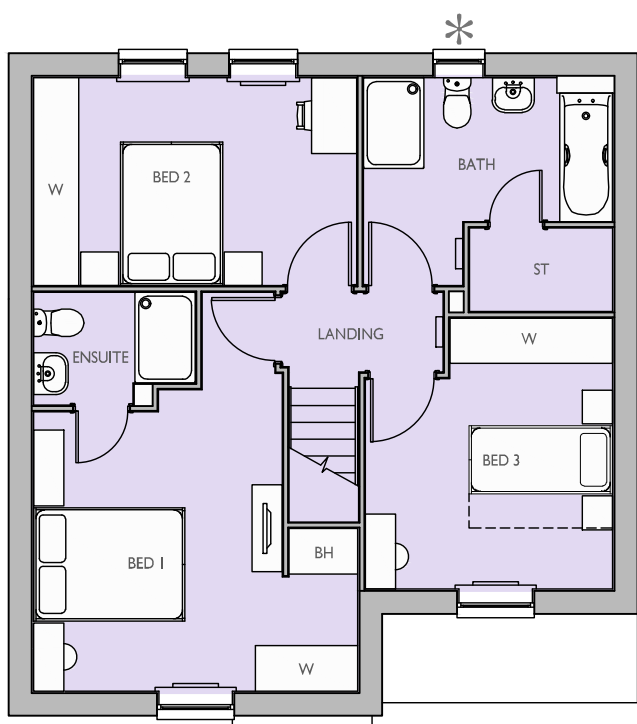

FIRST FLOOR PLAN

* OBSCURE GLAZED WINDOWS

Housetype Name:		BURMARSH	
Occupancy:		3 BED / 5 PERSON	
Gross Area ft²:	Gross Area m²:	Net Area ft²:	Net Area m²:
1069	99.40		

For Colours of Material See External Finishes Layout (CB_37_437_308)	
Primary Material:	STRETCHER BOND MASONRY BRICKWORK.
Feature Material:	
Architectural Detail:	SPLAYED HEADERS & STONE CILLS. 15MM PROJECTING STRING STRETCHER COURSE.
Window & Door Frames:	UPVC MOCK SASH WINDOW, WITH GLAZING BARS COMPOSITE FRONT DOOR. UPVC FRENCH DOOR.
Fascia, Soffit & Bargeboard:	WET VERGE ROOFING SYSTEM WITH CORBEL DETAIL TO EAVES.
Architectural Ornaments:	
Guttering & Drainage:	BLACK UPVC DRAINAGE SYSTEM.

Plot Numbers:
447 (OPP), 448 (OPP), 460 (AS), 467 (AS), 469 (AS), 488 (OPP)



Scale @ A1:		Project:	
0 1 2 3 4 5m		LAND AT IMBERHORNE FARM, EAST GRINSTEAD	
Scale 1:100		Title:	
		BURMARSH ELEVATIONS & FLOOR PLANS	
		Client:	
		DAVID WILSON HOMES WHERE QUALITY LIVES	
		COOPERBAILLIE	
Date: MAY 2026			
Drawn by: KJM		Checked by: BB	
Org No: CB_37_437_300_CA_BUR_01		Rev:	

Please note these drawings are not for construction but for concept design and planning applications purposes only.
Cooper Baillie Limited - Cornleigh House, 24 Guildford Road, Bagshot, Surrey GU19 5JN - Telephone 01276 400039 - www.cooperbaillie.co.uk
This drawing and the marks depicted are the copyright of Cooper Baillie Ltd and may not be reproduced or amended, except by written permission. No liability will be accepted for any damage made by other persons.