


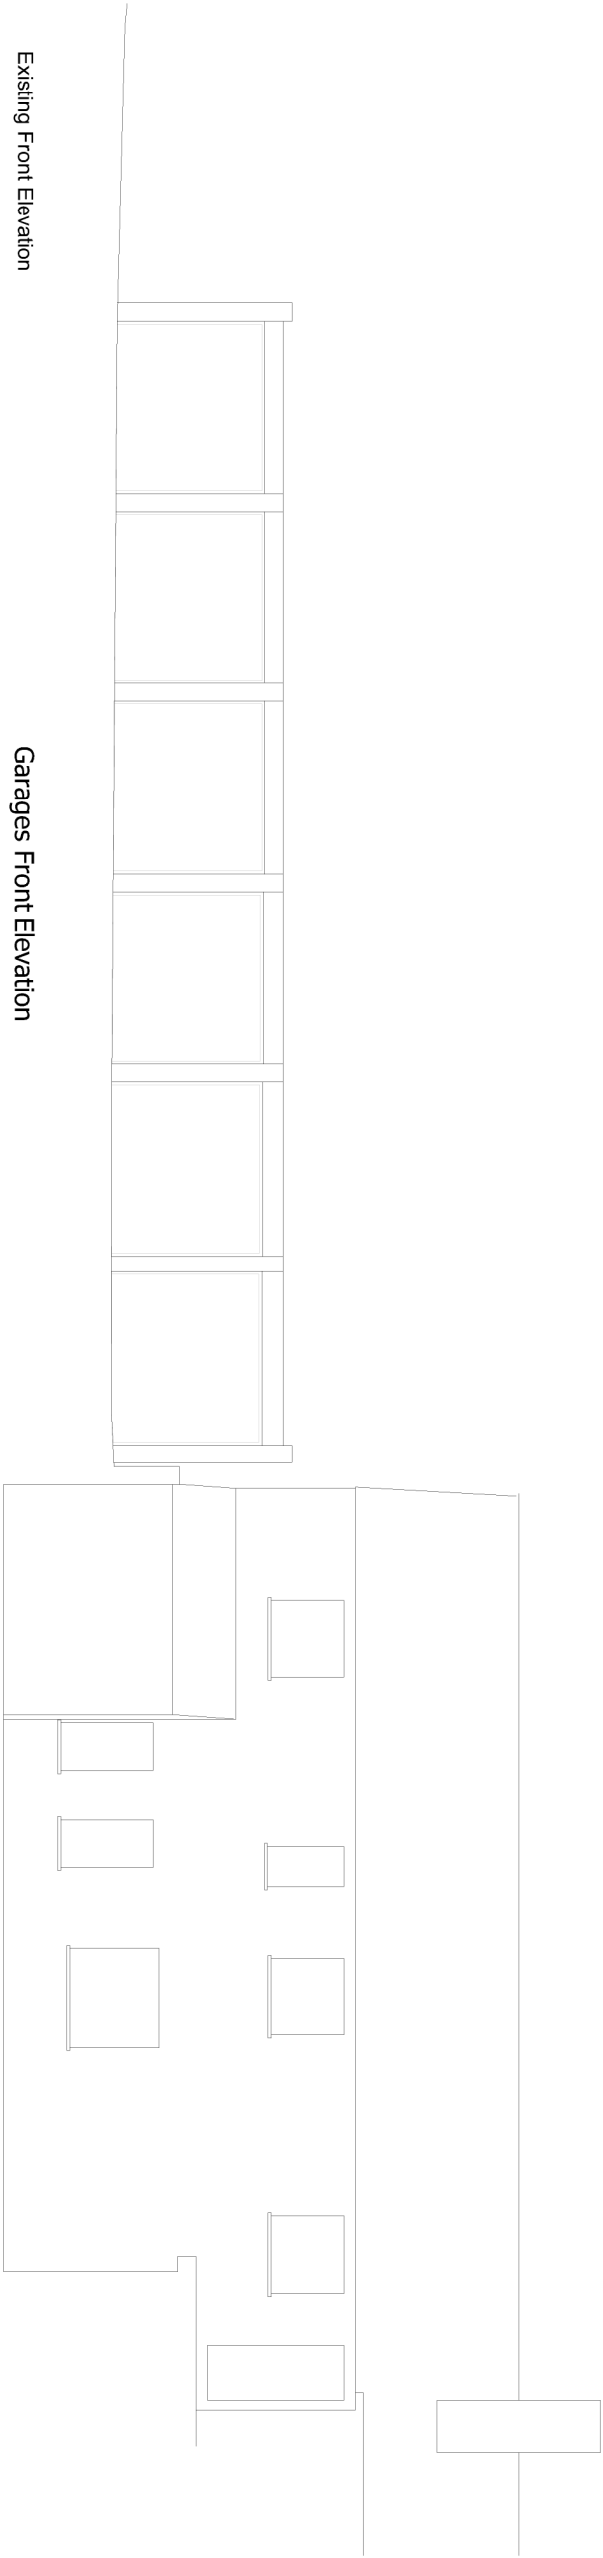

Existing Front Elevation

Garages Front Elevation

Existing Side Elevation

Garages Side Elevation



JTA

Jonathan Talley Architects Limited

Client: Mr Dowan Salth
Project: Railway/ Approach Garages
East Grinstead
Drawing: Existing Elevations

PLANNING

Drawing Number	Date
054-005-300 Rev A	December 2024
Scale	Paper Size
1:100	A3
Drawn JT	Checked JT

E-mail: info@jtalimited.co.uk
Telephone: 07956 870 079
Web: www.jtalimited.co.uk

Rev	Date/By	Revision Note
A	17.02.24 JT	Minor Alterations

Jonathan Talley Architects Limited is a registered business in England, Wales, Scotland, Northern Ireland, Republic of Ireland, Jersey, Guernsey, Isle of Man, Channel Islands, and the United Kingdom. It is a limited liability company registered in England and Wales with registered number 1373271. Jonathan Talley Architects Limited is a member of the Chartered Institute of Architectural Technicians (CIAT).