
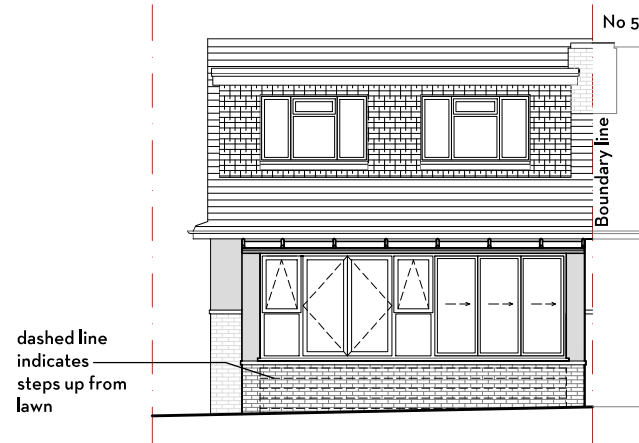


 


SOUTH ELEVATION

CL

FFL

CL

FFL

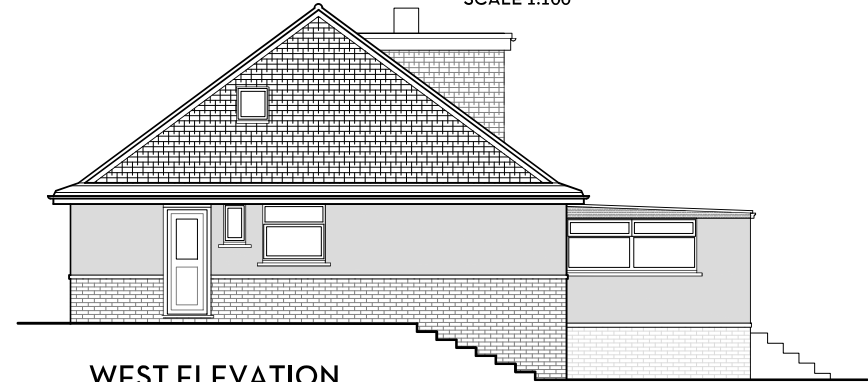


WEST ELEVATION

CL

FFL

CL

FFL

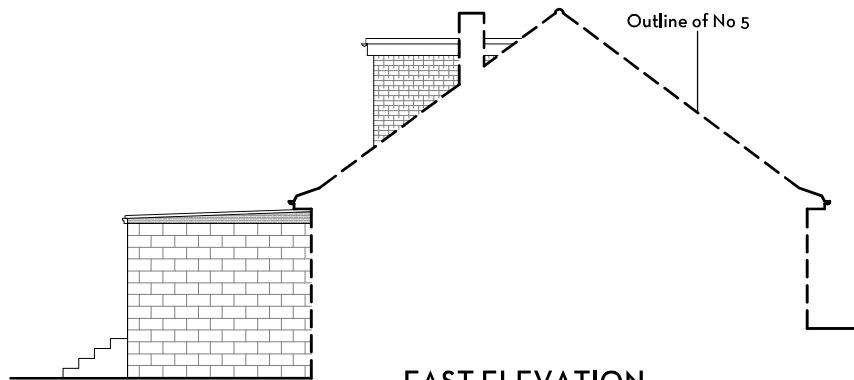

EAST ELEVATION

CL

FFL

CL

FFL



NORTH ELEVATION



REVISIONS

ref	date	description	drawn
A	22/07/25	Steps up from lawn added	KMM

DESIGN INTENT ONLY
NOTES FOR CONSTRUCTION:

1. Dimensions shall be checked and verified prior to work being commenced on site.
2. This drawing is issued for the sole and exclusive use of the named recipient. Distribution to any third party is on the strict understanding that no liability is accepted by KM Architecture for any discrepancies, errors or omissions that may be present and no guarantee is offered as to the accuracy of the information shown.

KM ARCHITECTURE
CHARTERED ARCHITECT

46 VALEBRIDGE DRIVE
BURGESS HILL
WEST SUSSEX
RH15 9RW

07862 093 254
kelly@kmarchitecture.co.uk
www.kmarchitecture.co.uk

job

6 MEEDS ROAD
BURGESS HILL
WEST SUSSEX
RH15 9EB

PLANNING
DRAWING

title

ELEVATIONS AS PROPOSED

scale 1:100 @ A3

date 09/05/25

drawn KMM

drawing number 2088_00_14

revision A