



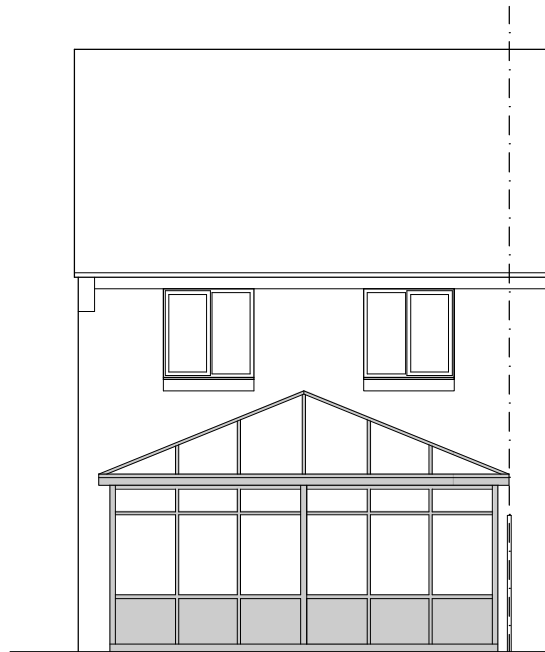


REAR ELEVATION—EXISTING
(SOUTH—EAST)

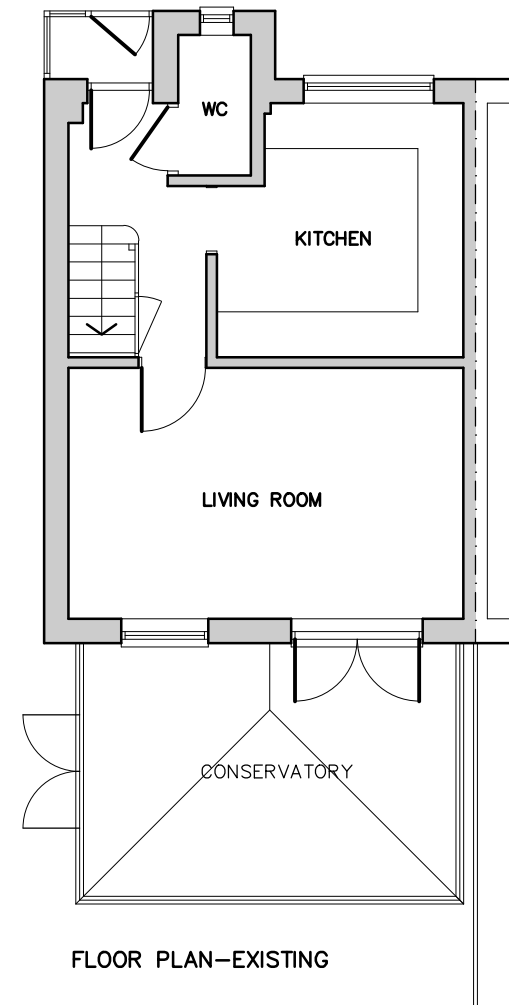

FLOOR PLAN—EXISTING



SIDE ELEVATION—EXISTING
(SOUTH—WEST)

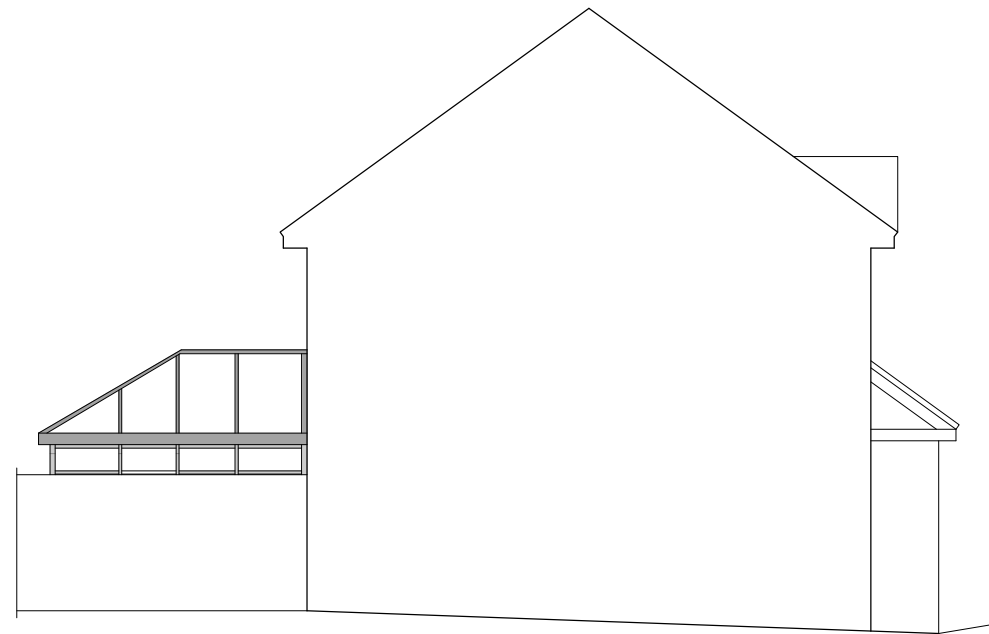

SIDE ELEVATION—EXISTING
(NORTH—EAST)

FOR MR & MRS GREEN		
SITE 16 ST. MARTIN CLOSE, HANDCROSS, WEST SUSSEX. RH17 6DW		
TITLE PROPOSED EXTENSION & ALTERATIONS EXISTING GROUND FLOOR PLAN & ELEVATIONS		
SCALE 1:100 @ A3	DRAWN AH 07/25	DRAWING NO. 02 REV