


Ordnance Survey
UKmapcentre.com


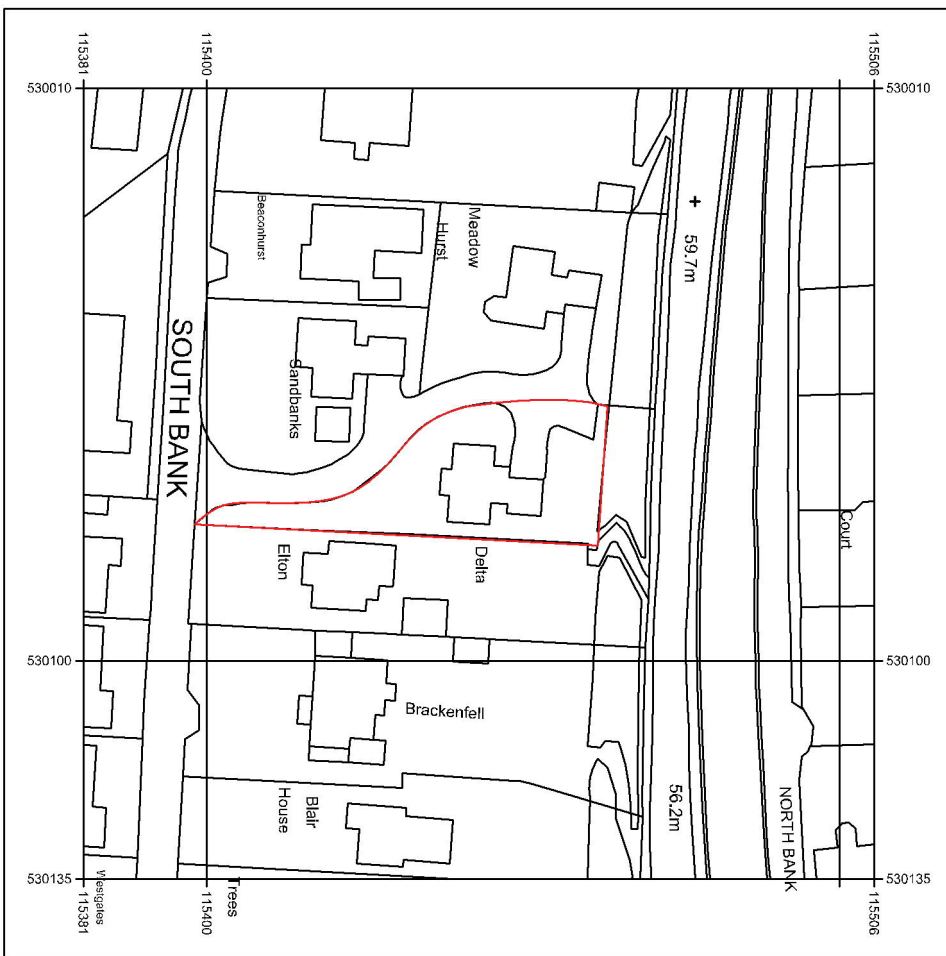


© Crown copyright and database right 2025
Ordnance Survey licence A00000948263
Reproduction in whole or in part is prohibited
without the prior permission of Ordnance Survey.


01	Location Plan
	1:1250



01a BLOCK PLAN
1:500

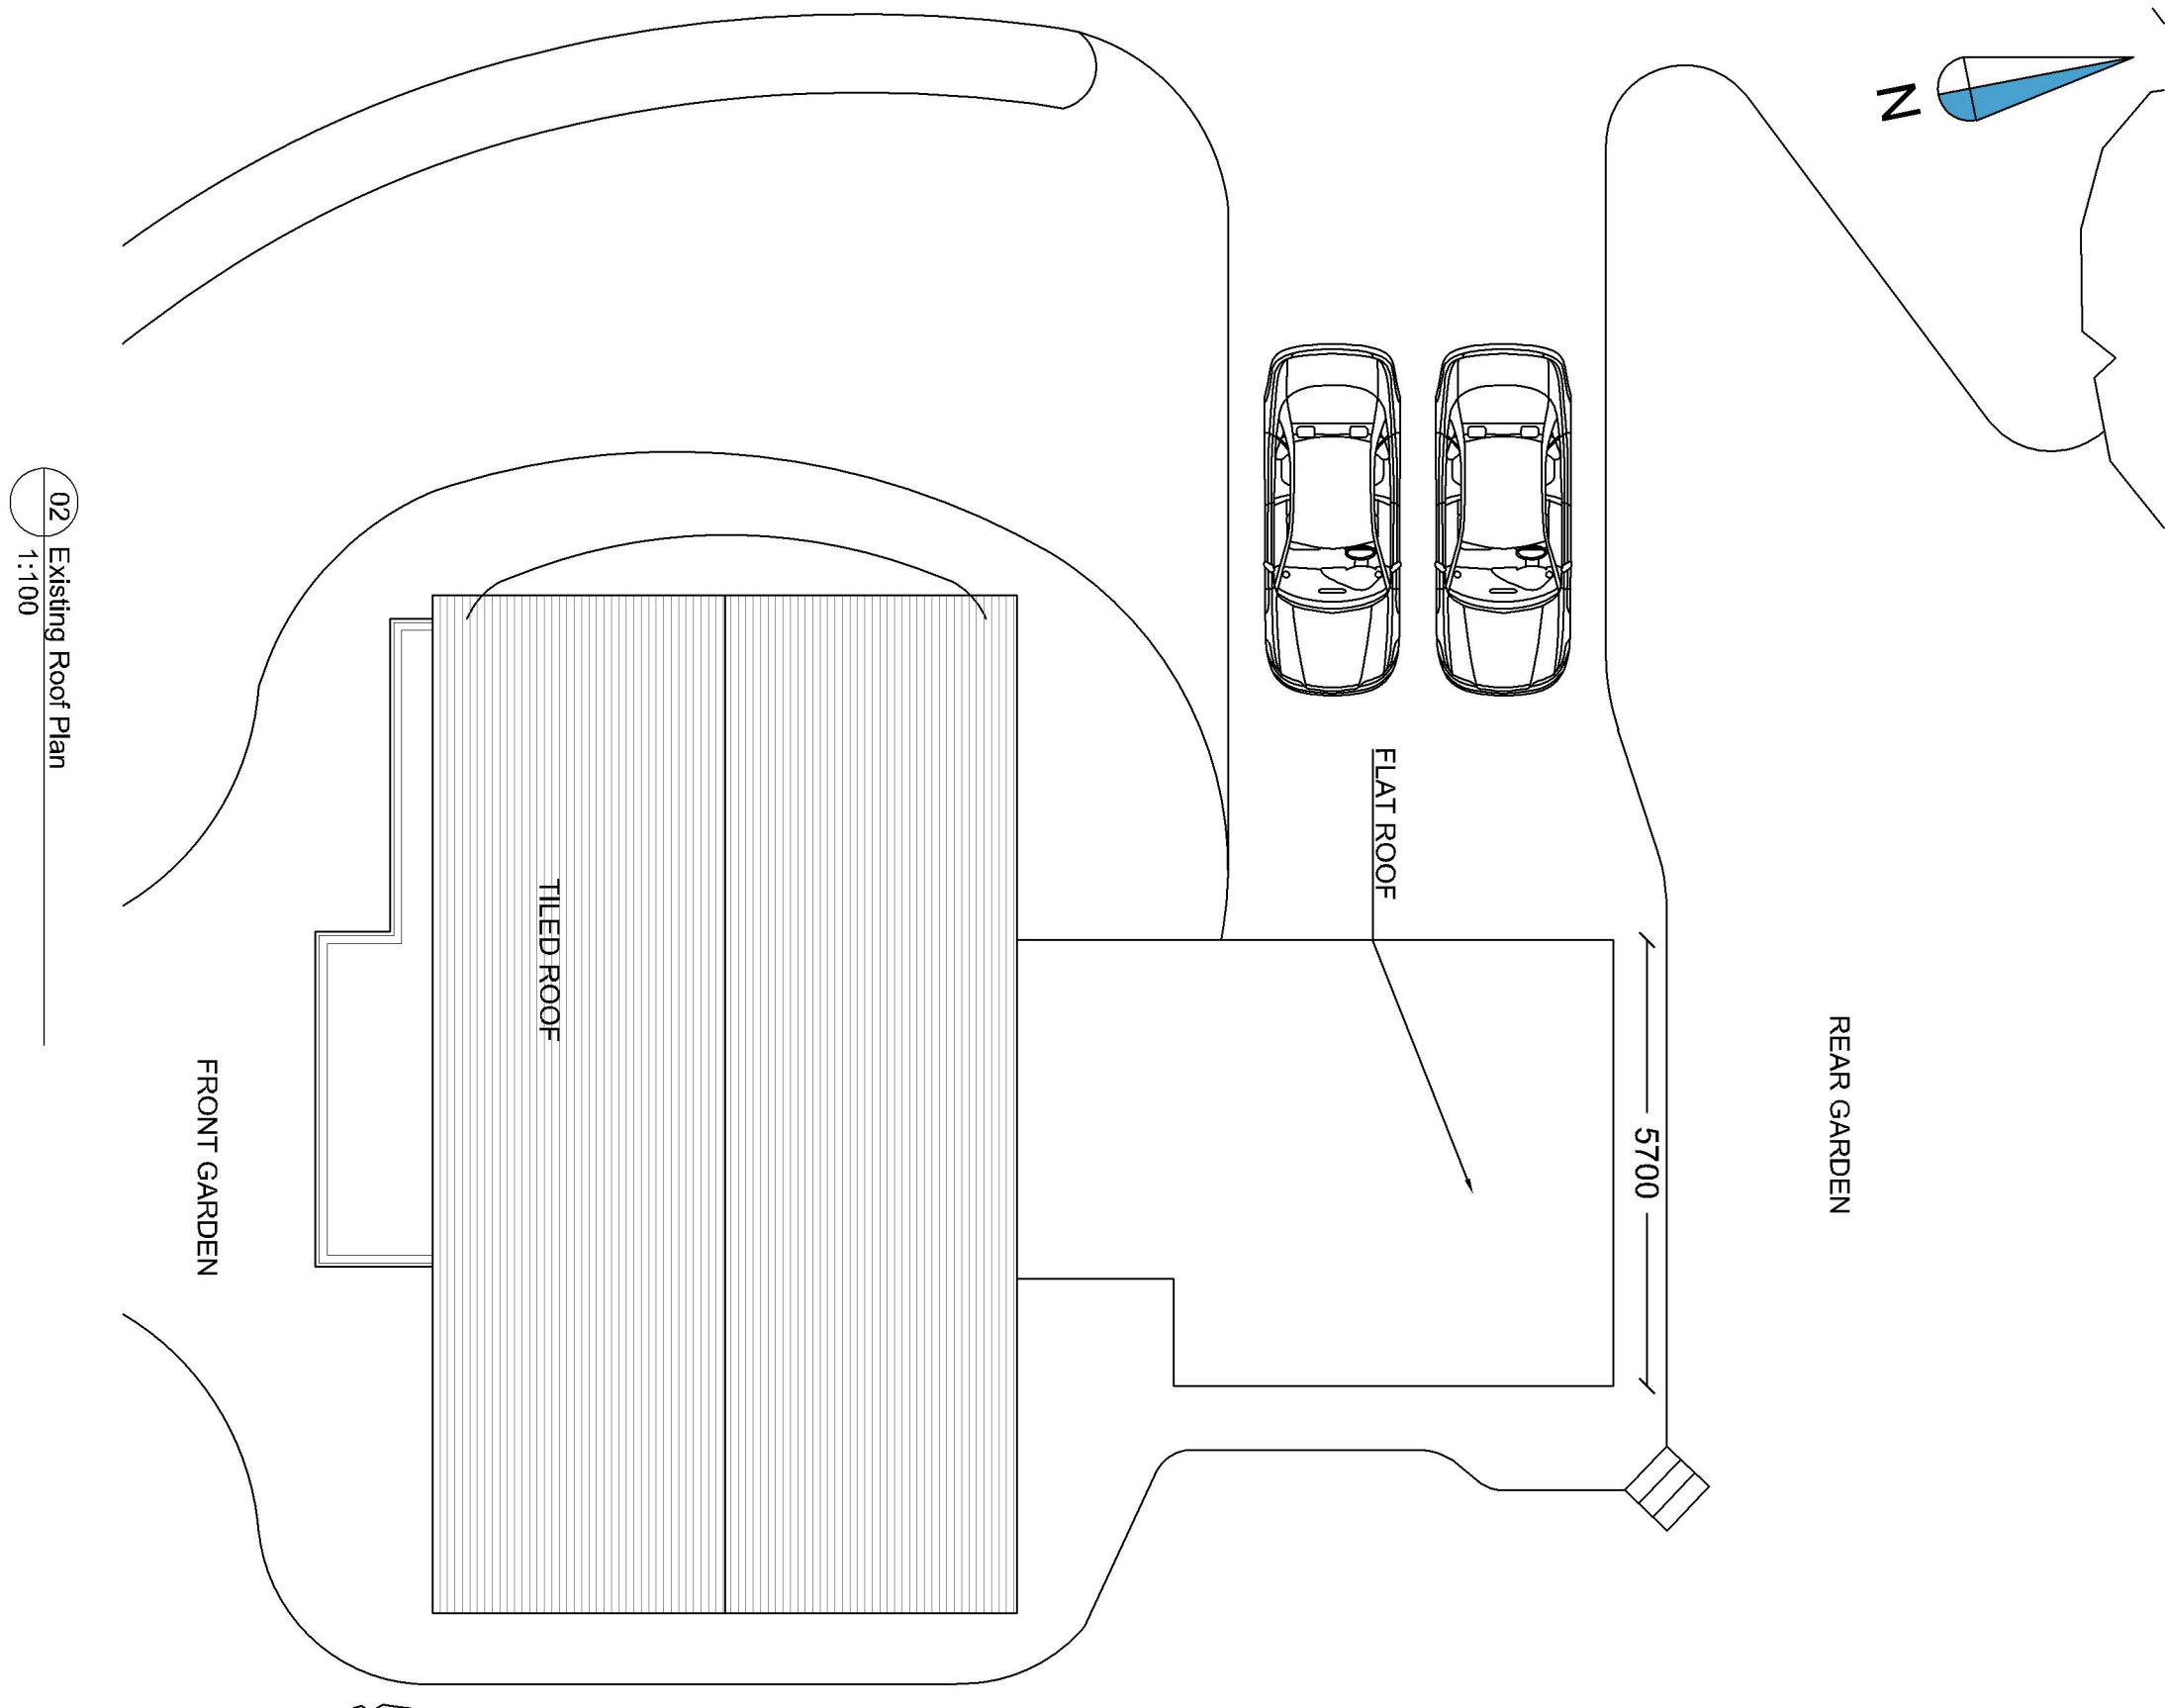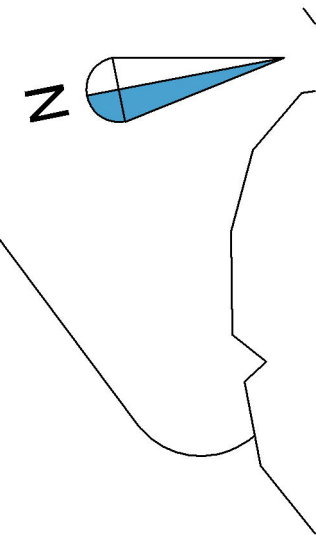

02 Existing Roof Plan
1:100

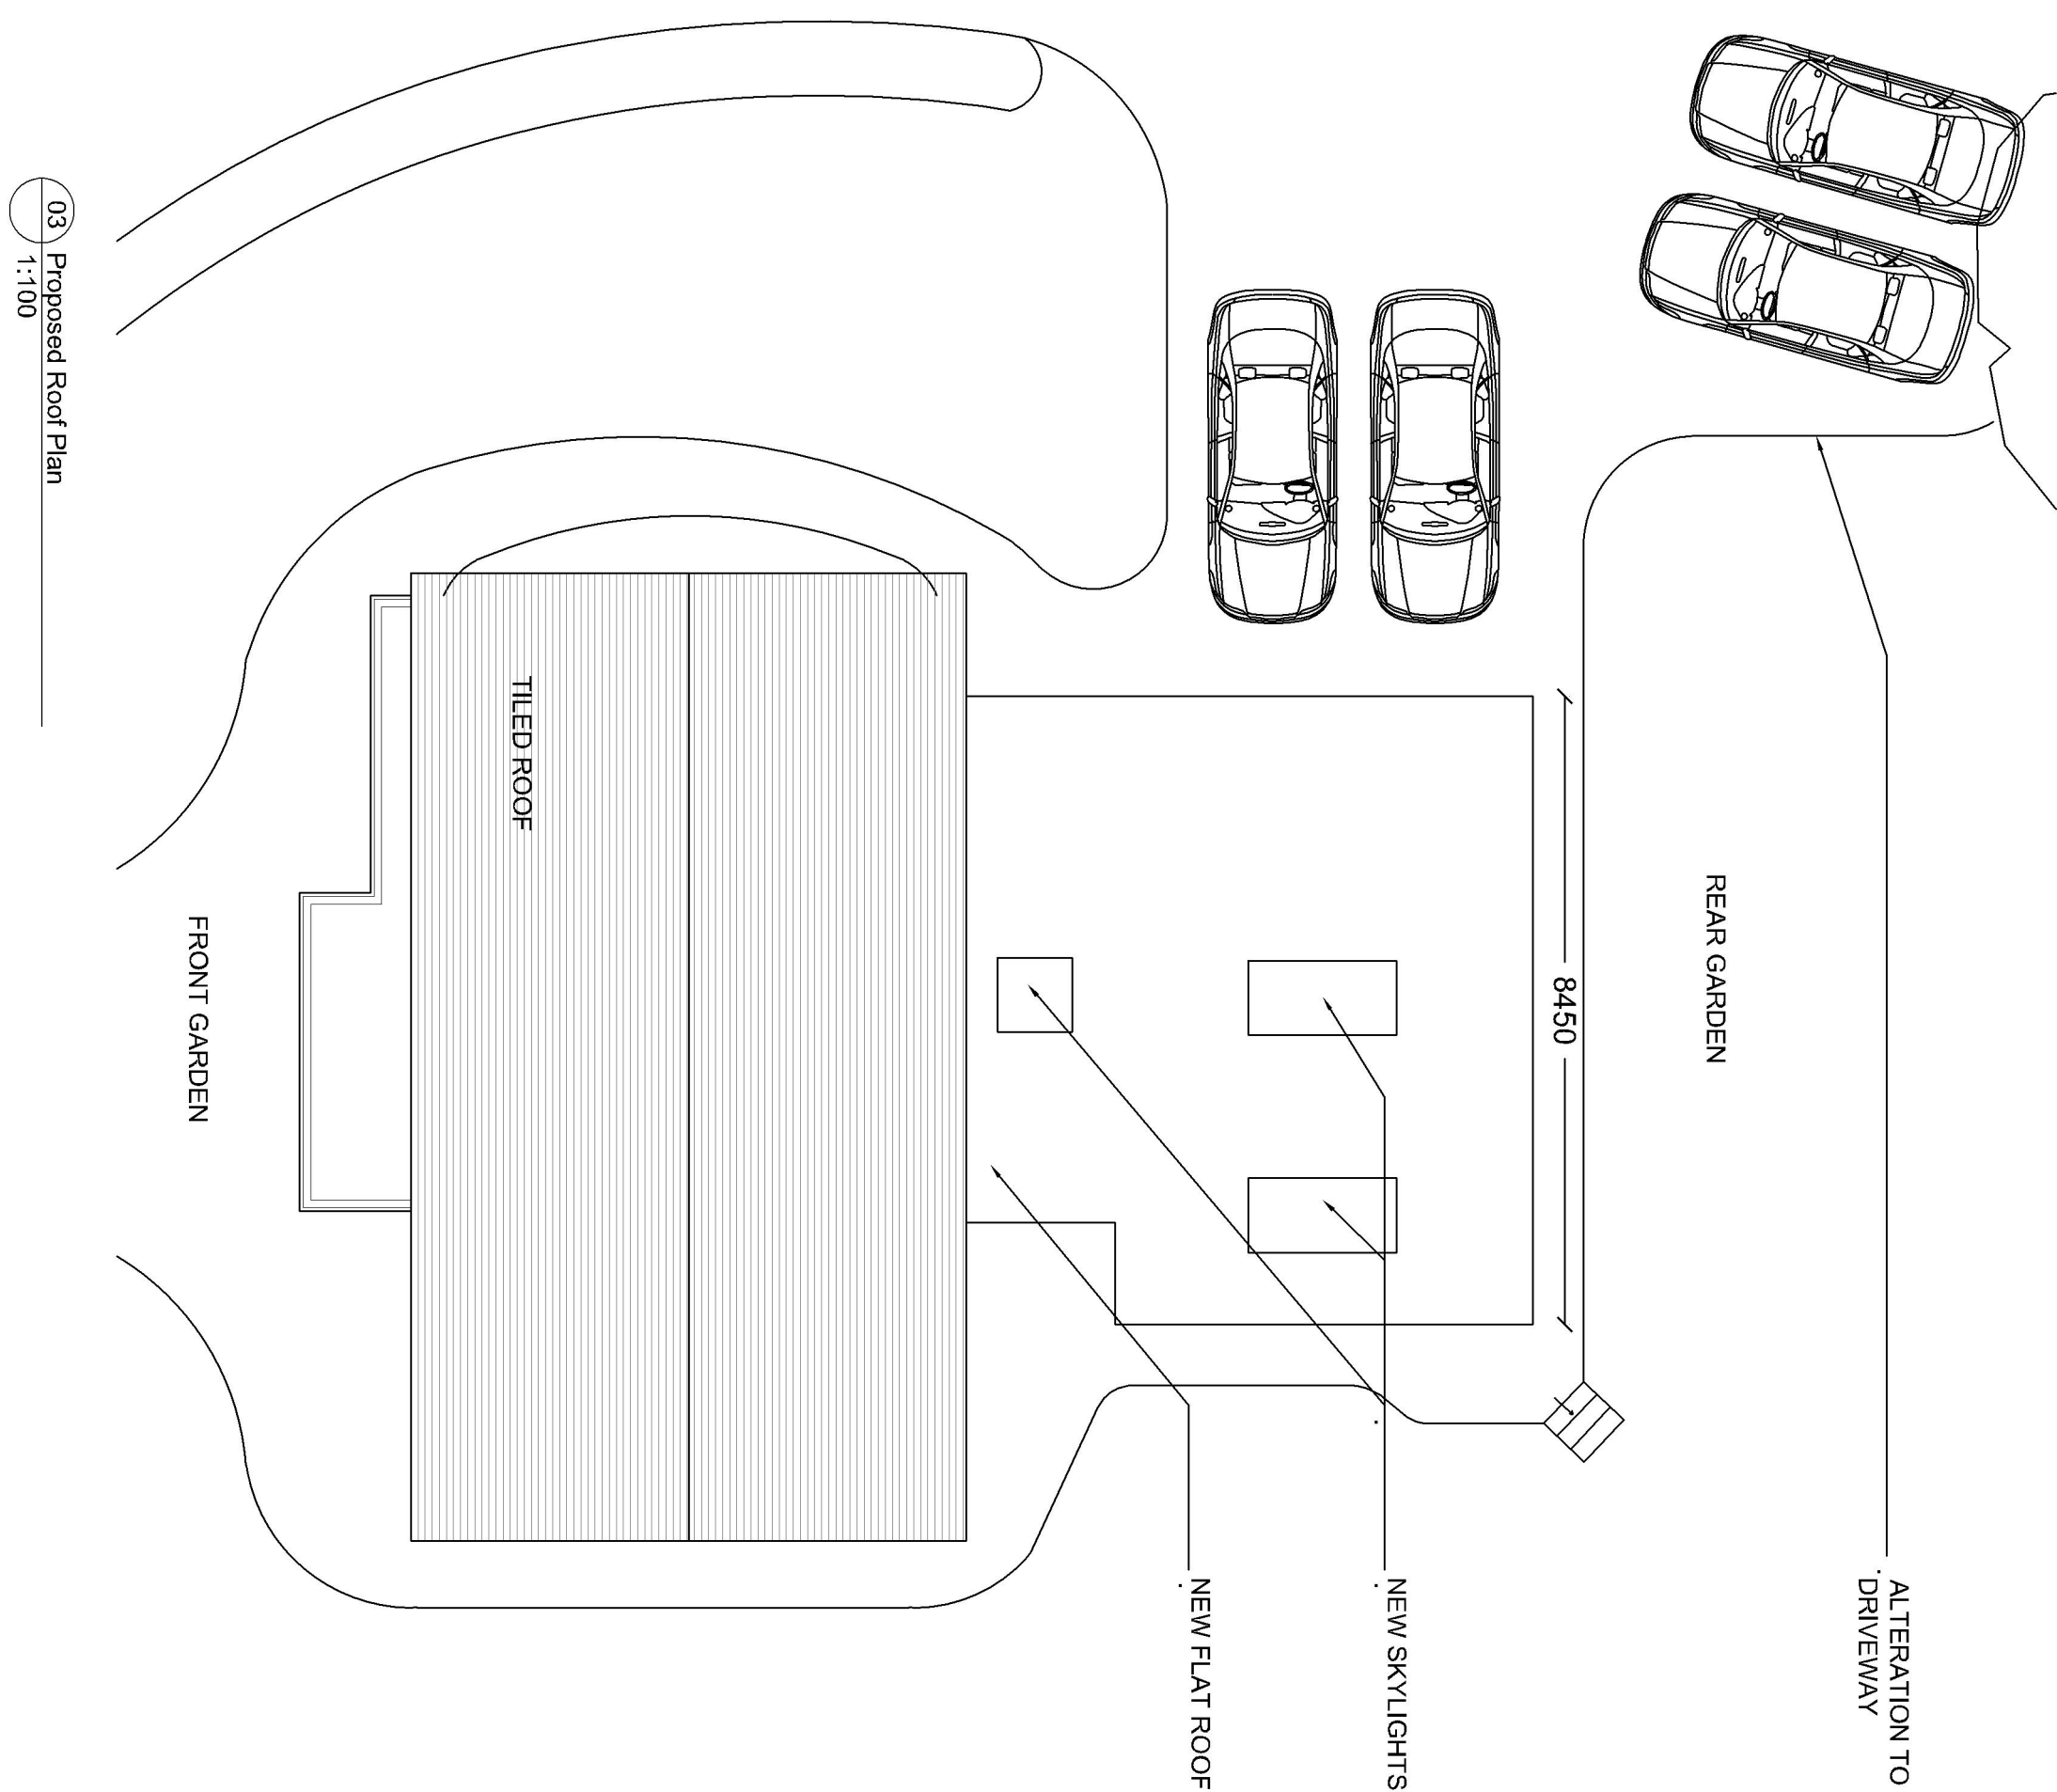

03 Proposed Roof Plan
1:100

Anna Pizzey Hassocks, West Sussex, t: 07818 382349 annapizzey@gmail.co.uk				Client Name : LUCIE CLARK Project Address : DELTA	
				Description : see drawings	
				Block plan and roof plans	
				Scale : Varies @ A1	
/ ISSUED FOR INFORMATION		03.25			
Rev	Description	Date			
Do not scale from drawings. All discrepancies to be reported to the Client immediately. All dimensions to be verified by contractor on site prior to any works commencing.					
Dwg No.		1062-P-100		Rev No. /	