




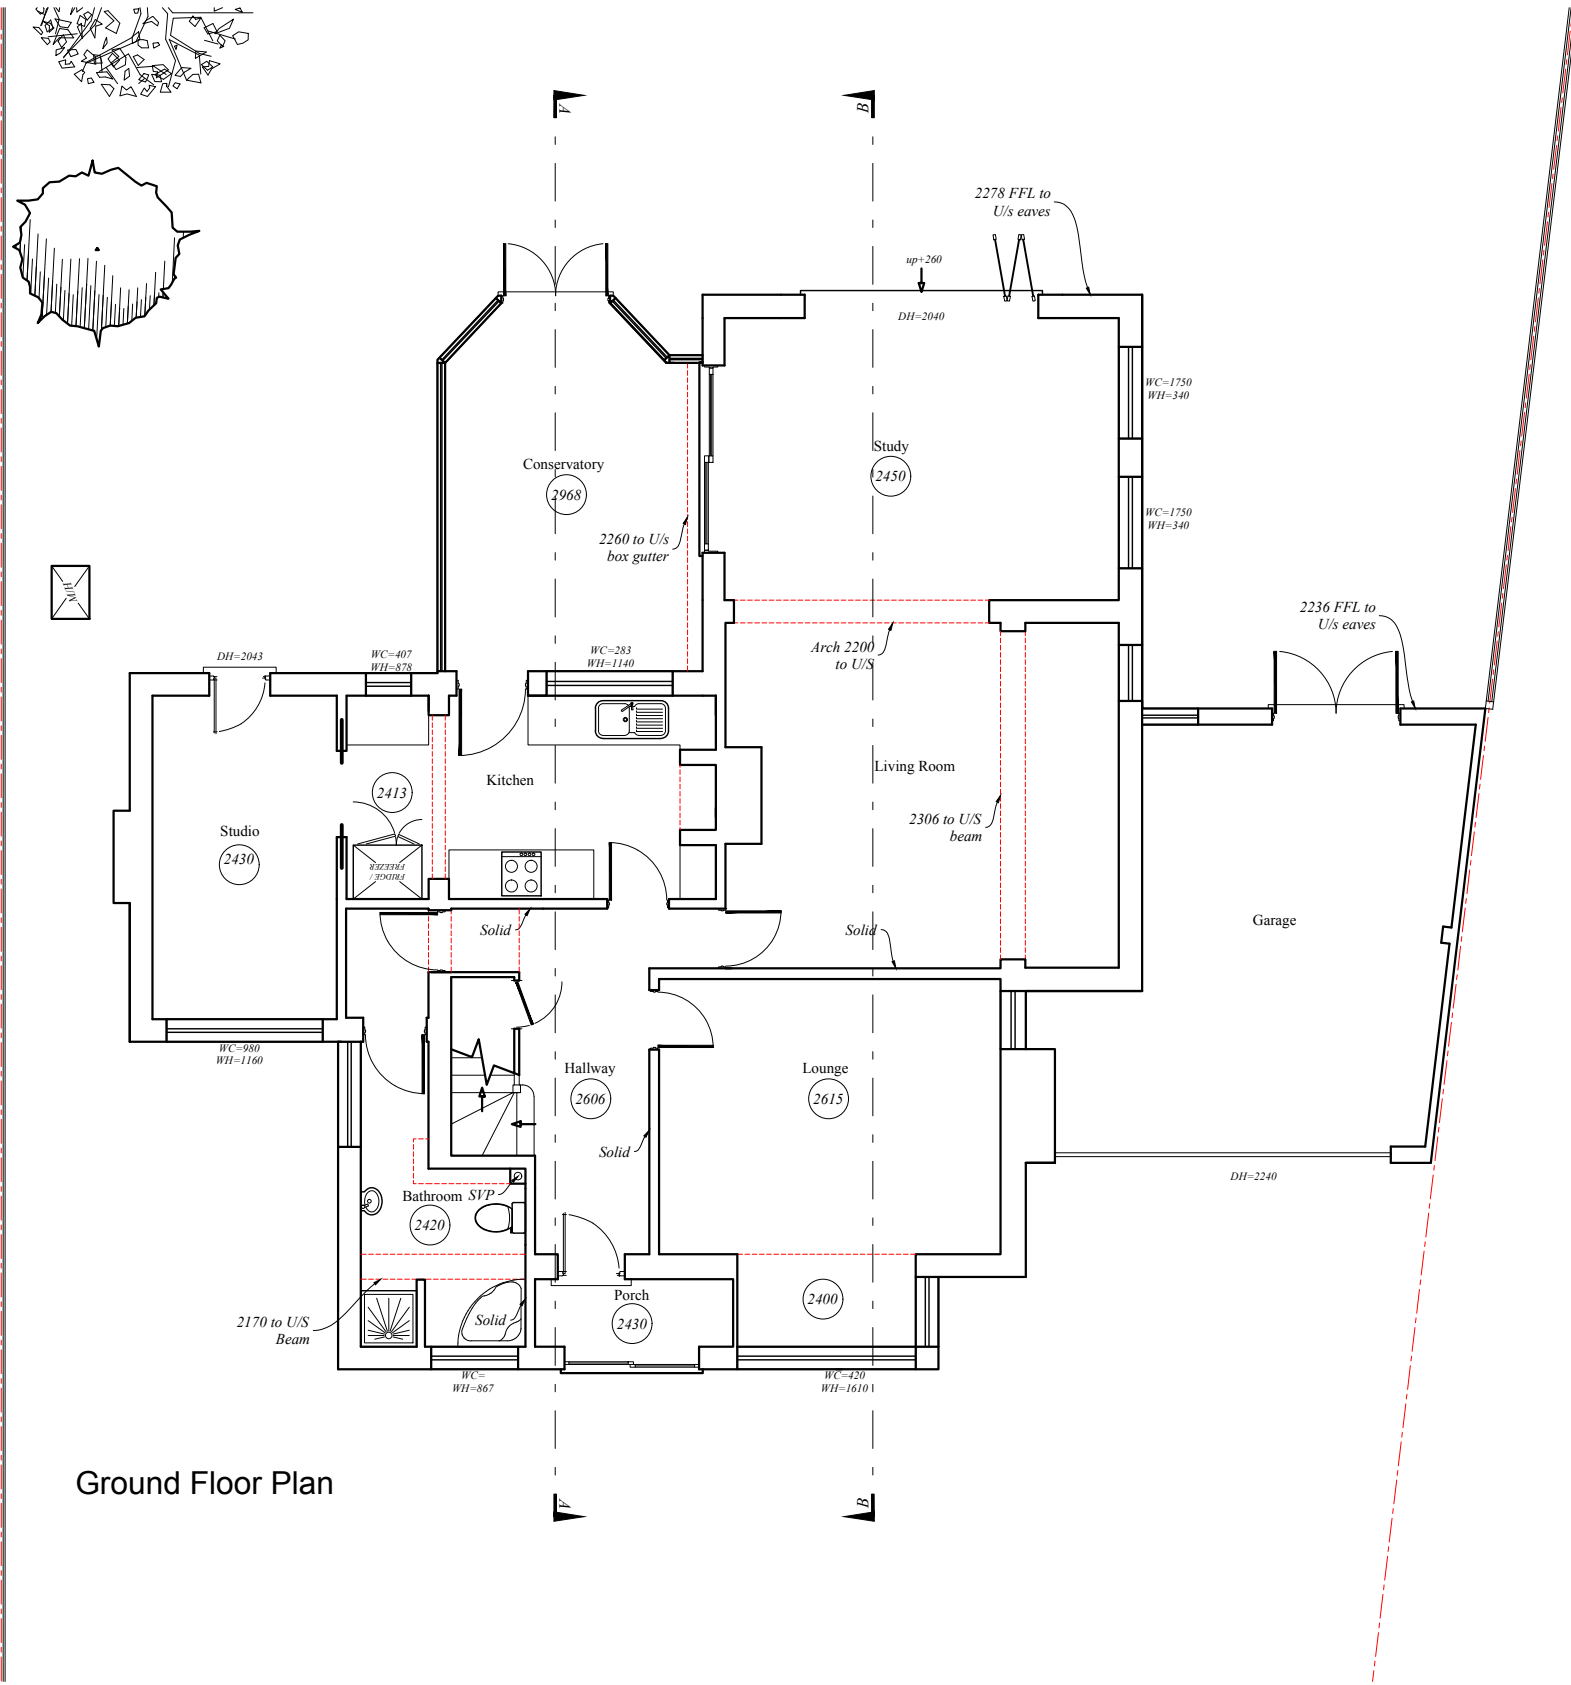

Ground Floor Plan

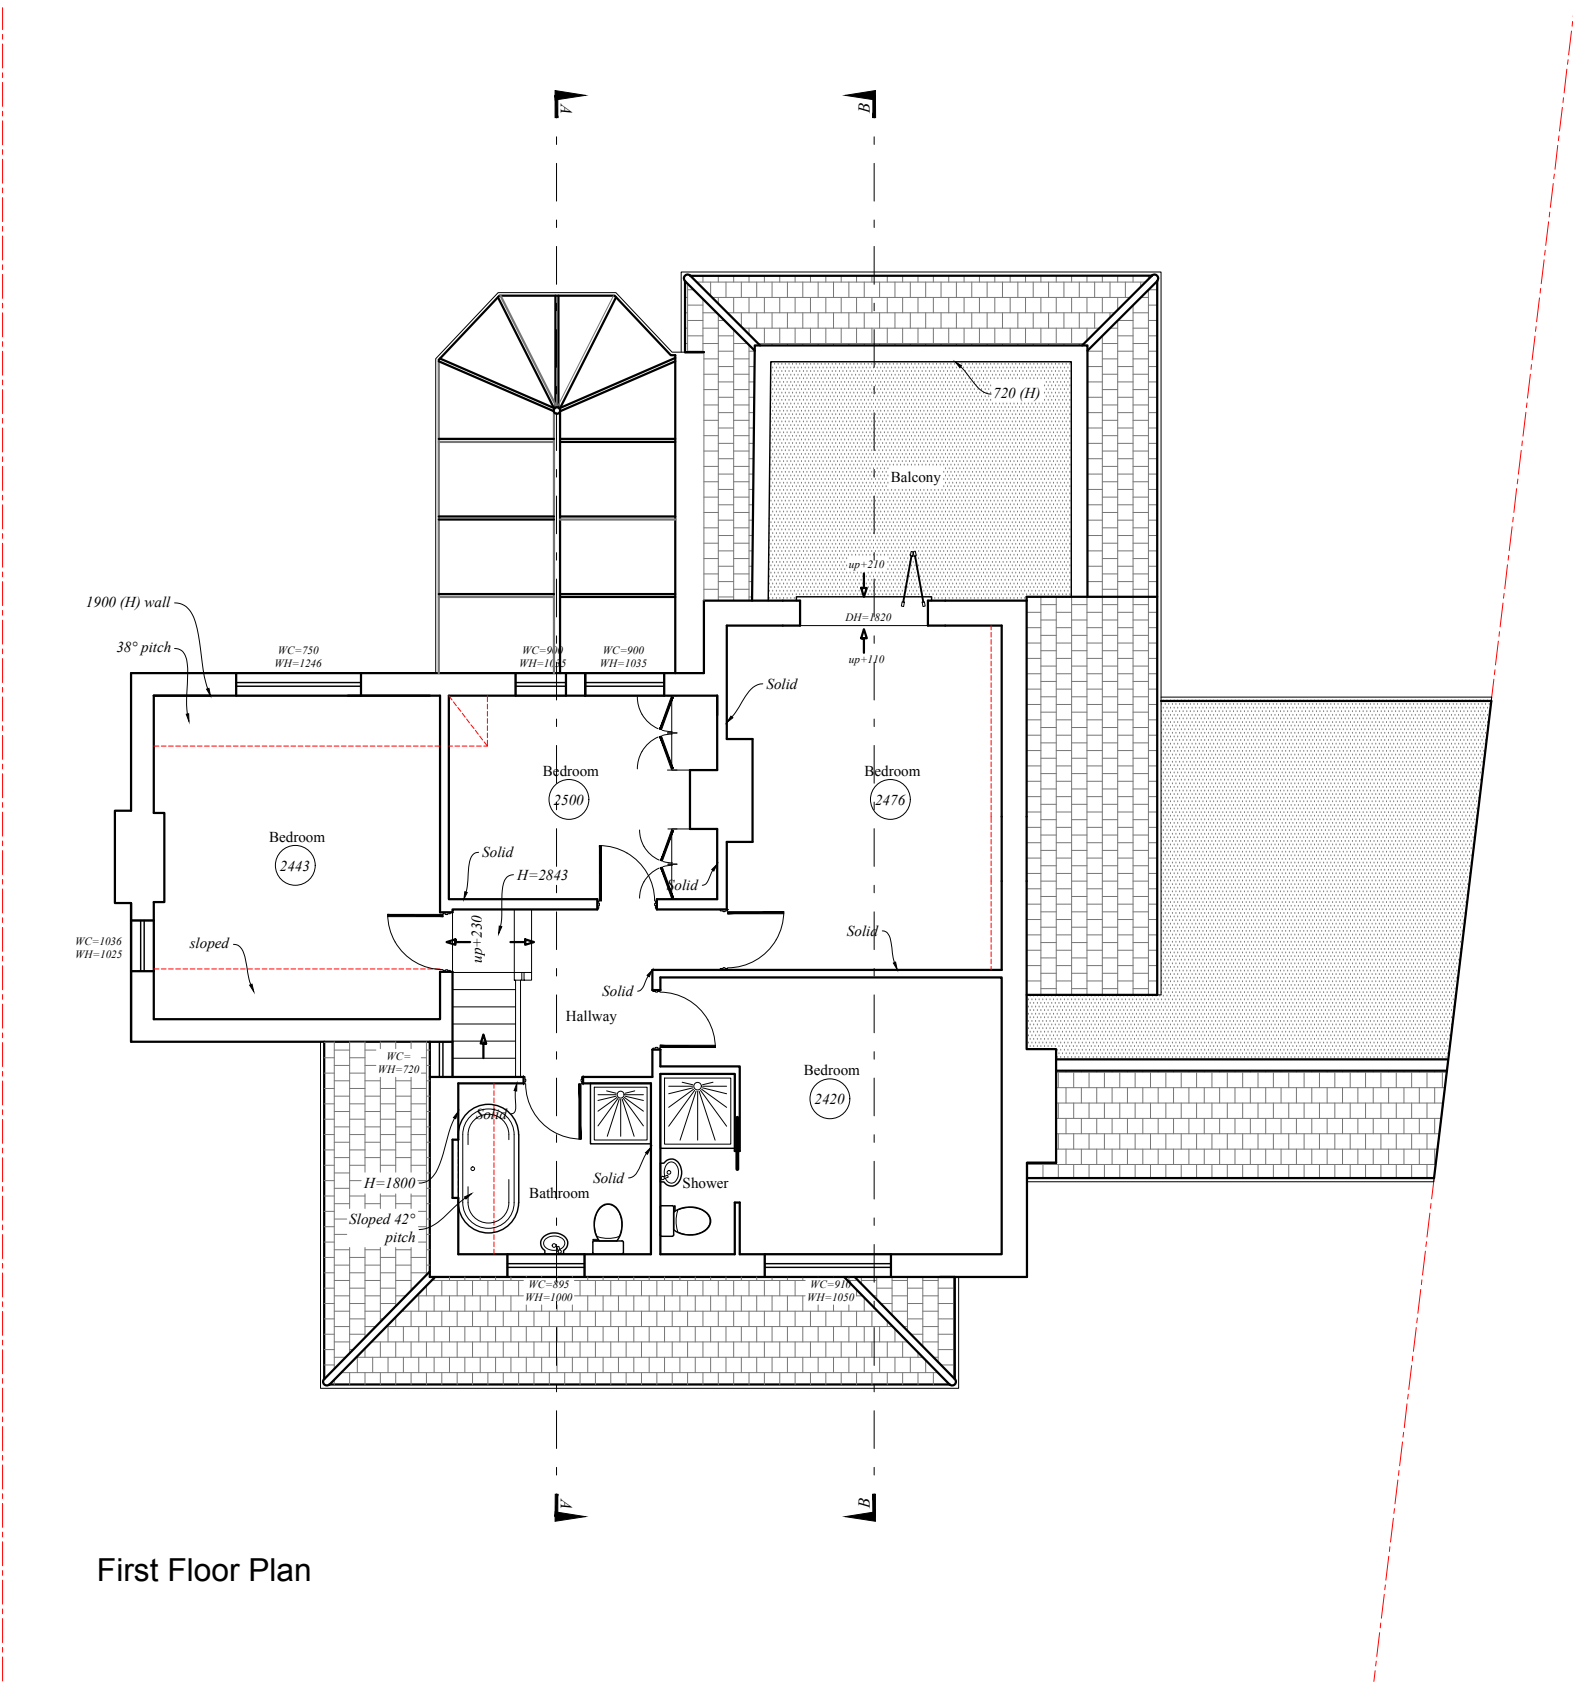

First Floor Plan

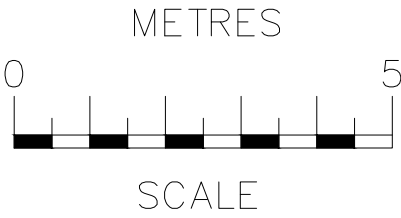

rev	date	description		
RB Design Corner Cottage, The Limes, Felbridge, East Grinstead, RH19 2QY Tel: 01342 523 766 Mob 07988 998 928 e-mail: info@rosshowditchdesign.co.uk				
project 32 Hammerwood Road, Ashurst Wood, EAST GRINSTEAD RH19 3TG client: Mr. & Mrs. Boreham	drawing WORKS PLANS EXISTING	date 26.03.26 scale 1:100	job no PLN 01 02	