




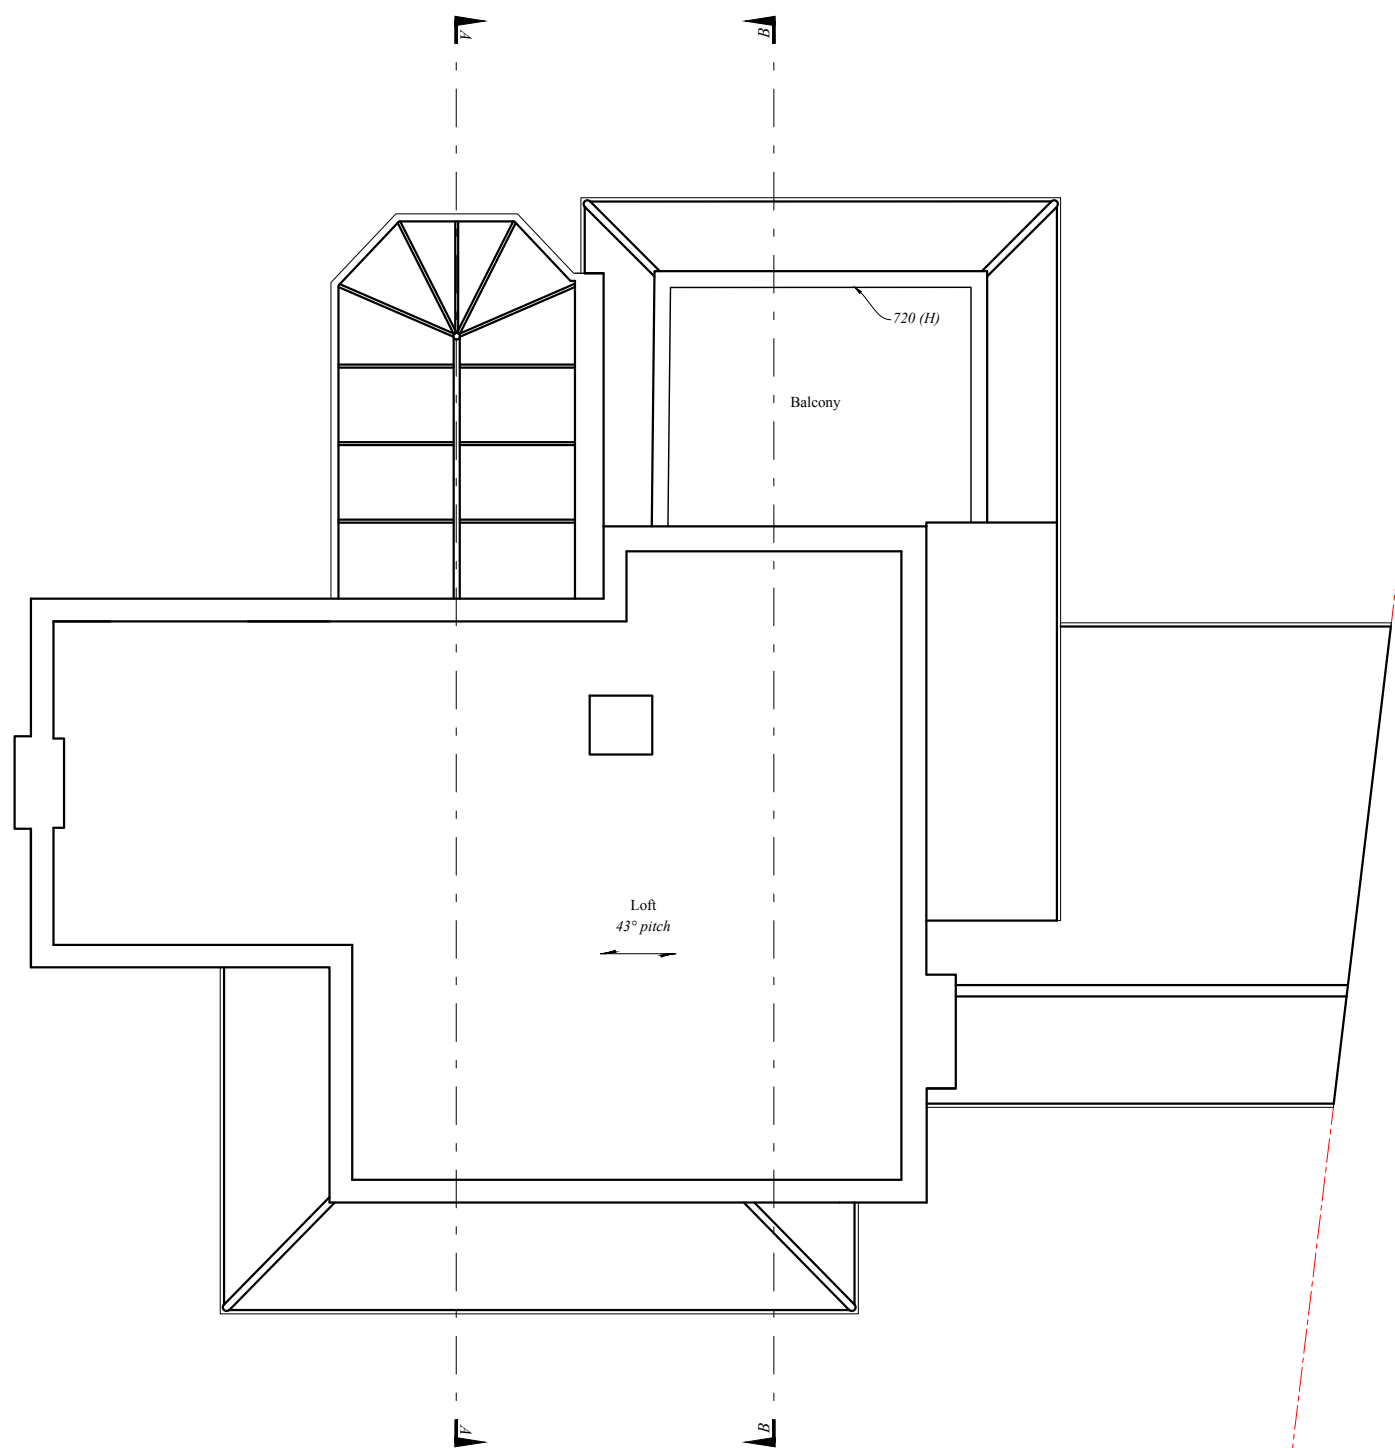

Loft Plan

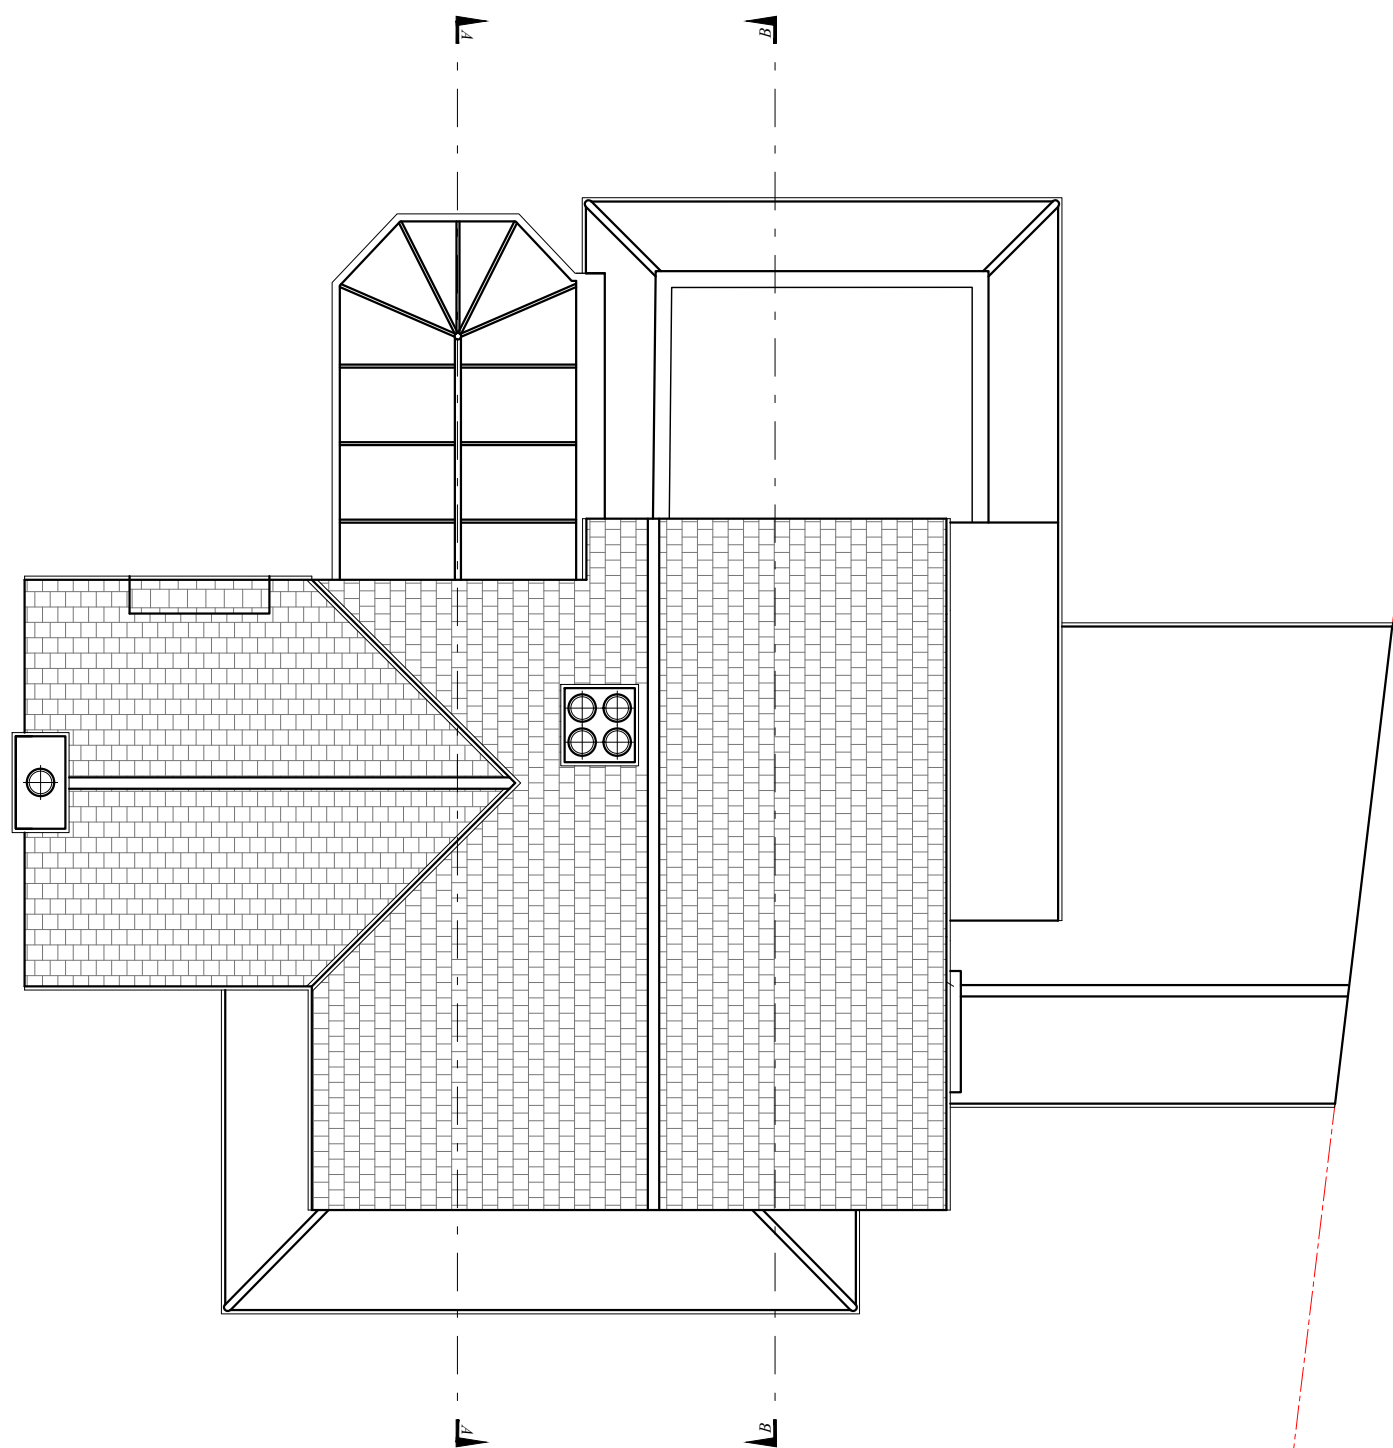

Roof Plan

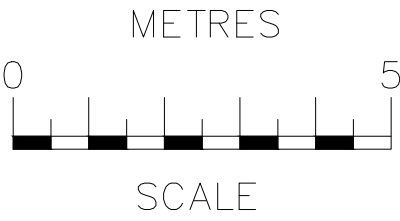

rev		date		description	
RB Design					
Corner Cottage, The Limes, Felbridge, East Grinstead, RH19 2QY					
Tel: 01342 523 766 Mob 07988 998 928 e-mail: info@rossbowditchdesign.co.uk					
project		drawing	date	job no	
32 Hammerwood Road, Ashurst Wood, EAST GRINSTEAD RH19 3TG		WORKS	26.03.26		
client: Mr. & Mrs. Boreham		PLANS EXISTING	scale of 1:100	drawn by PLN 02	