






Front Elevation

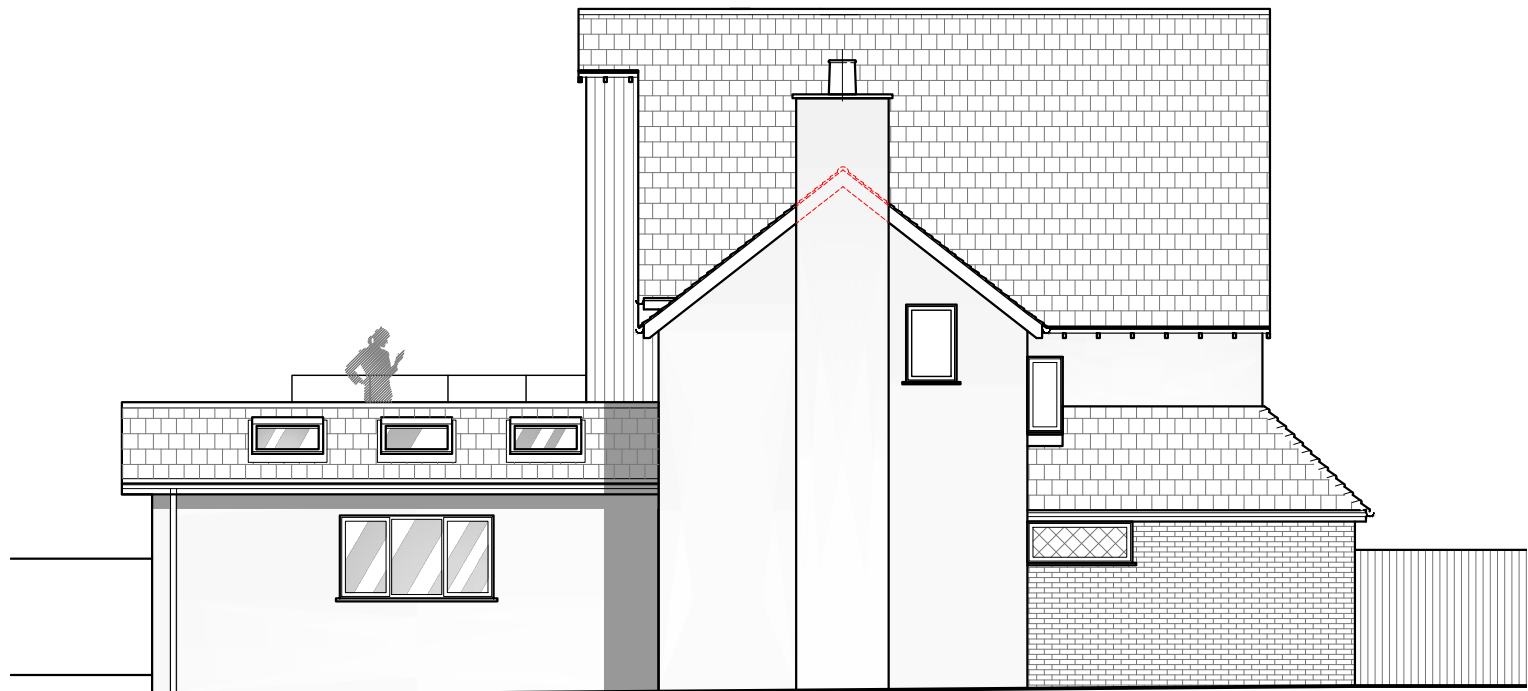


Side Elevation

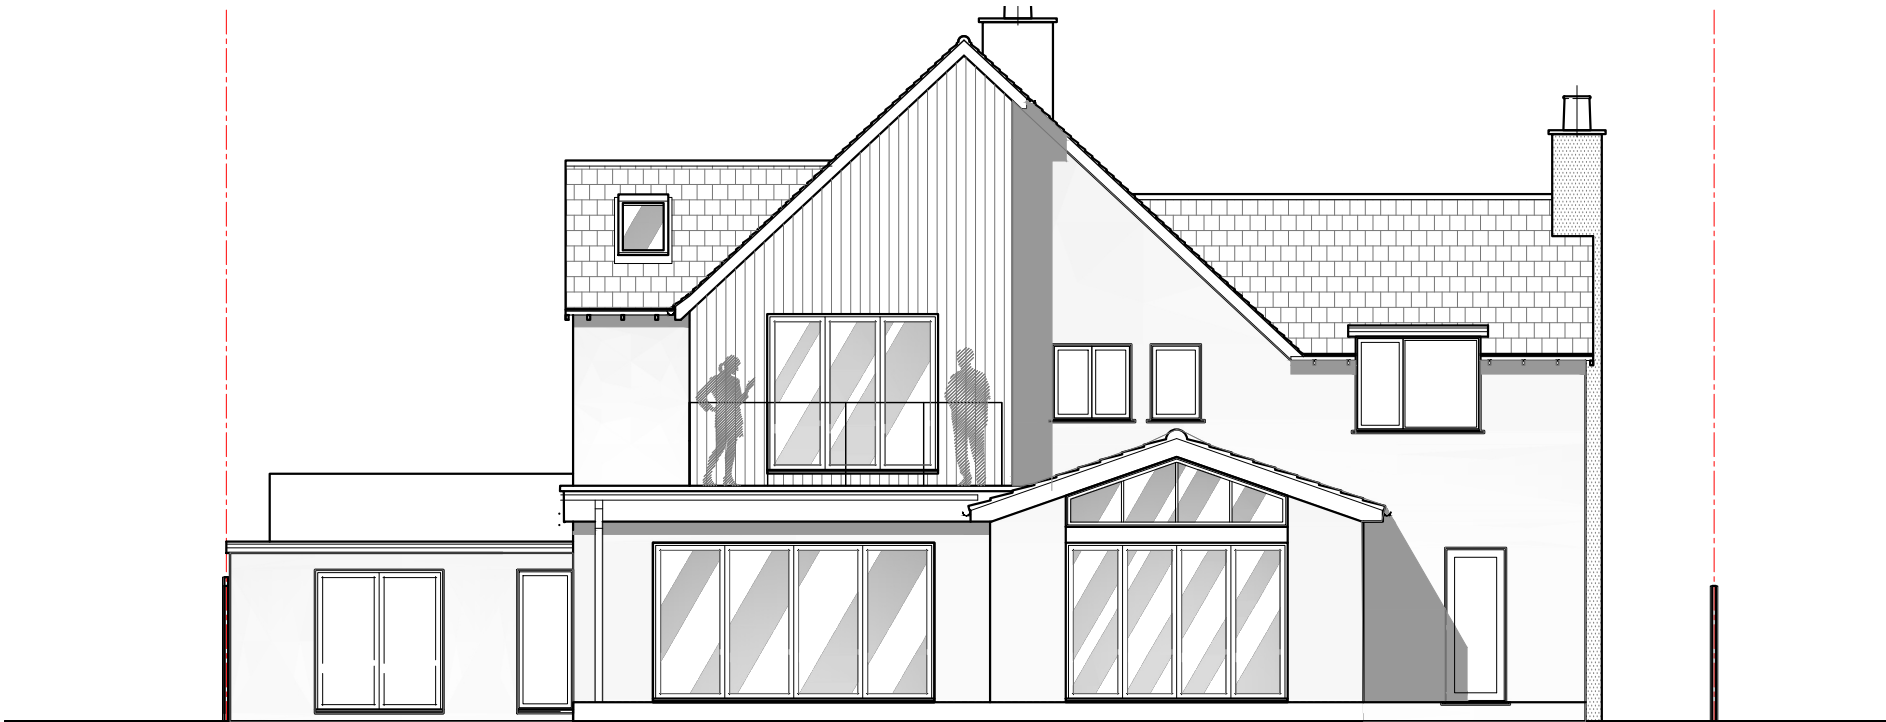

Rear Elevation

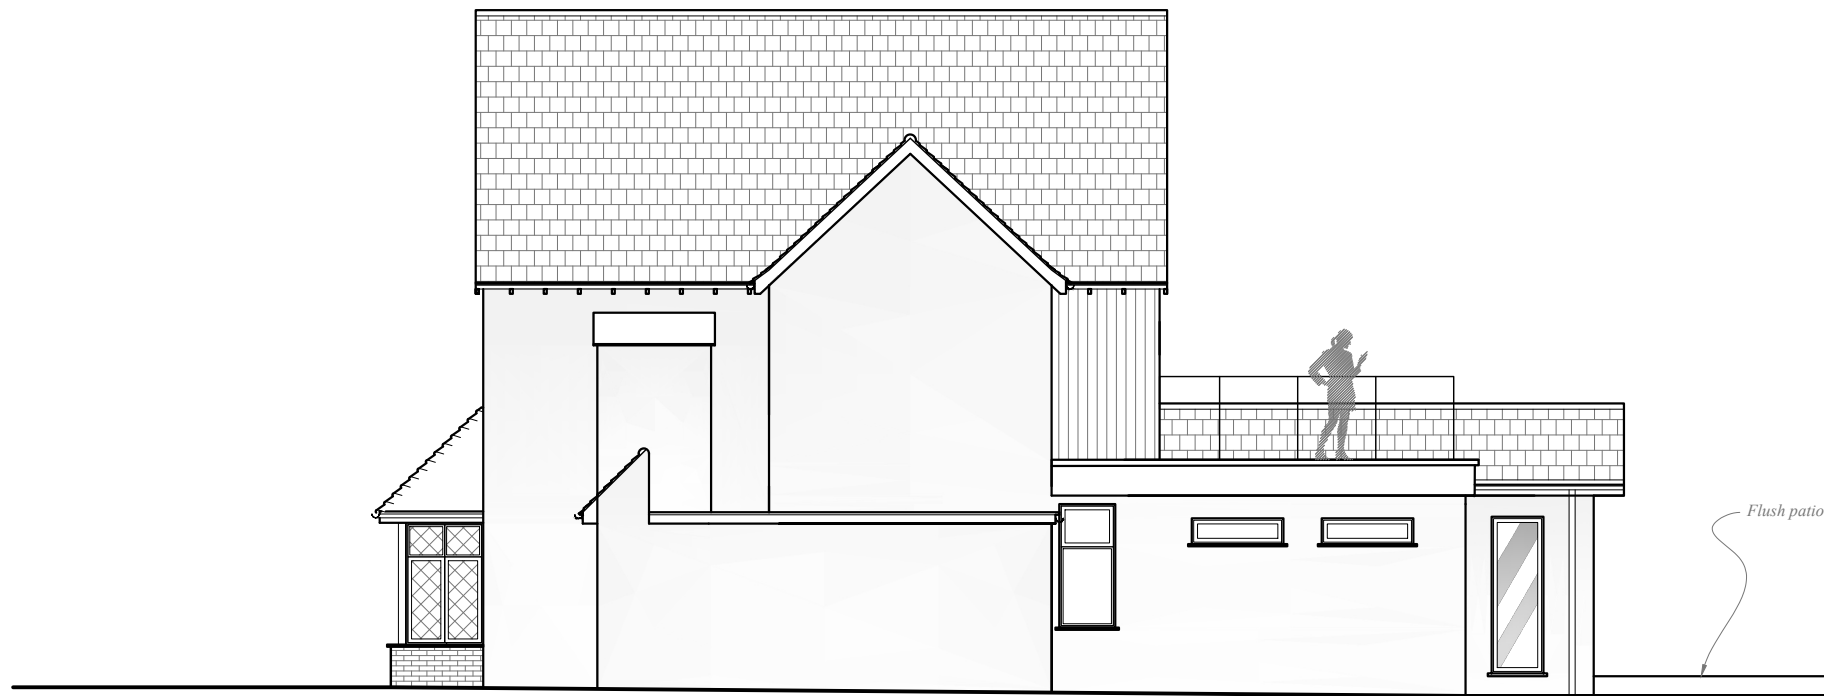

Side Elevation

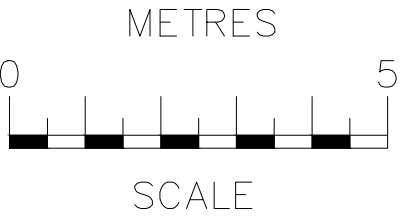

rev	date	description	
RB Design Corner Cottage, The Limes, Felbridge, East Grinstead, RH19 2QY Tel: 01342 523 766 Mob 07988 998 928 e-mail: info@rossbowditchdesign.co.uk			
project	drawing	date	job no
32 Hammerwood Road, Ashurst Wood, EAST GRINSTEAD RH19 STG	WORKS	26.03.26	
client: Mr. & Mrs. Boreham	ELEVATIONS PROPOSED	scale 1/100	drawn by: PLN 09