


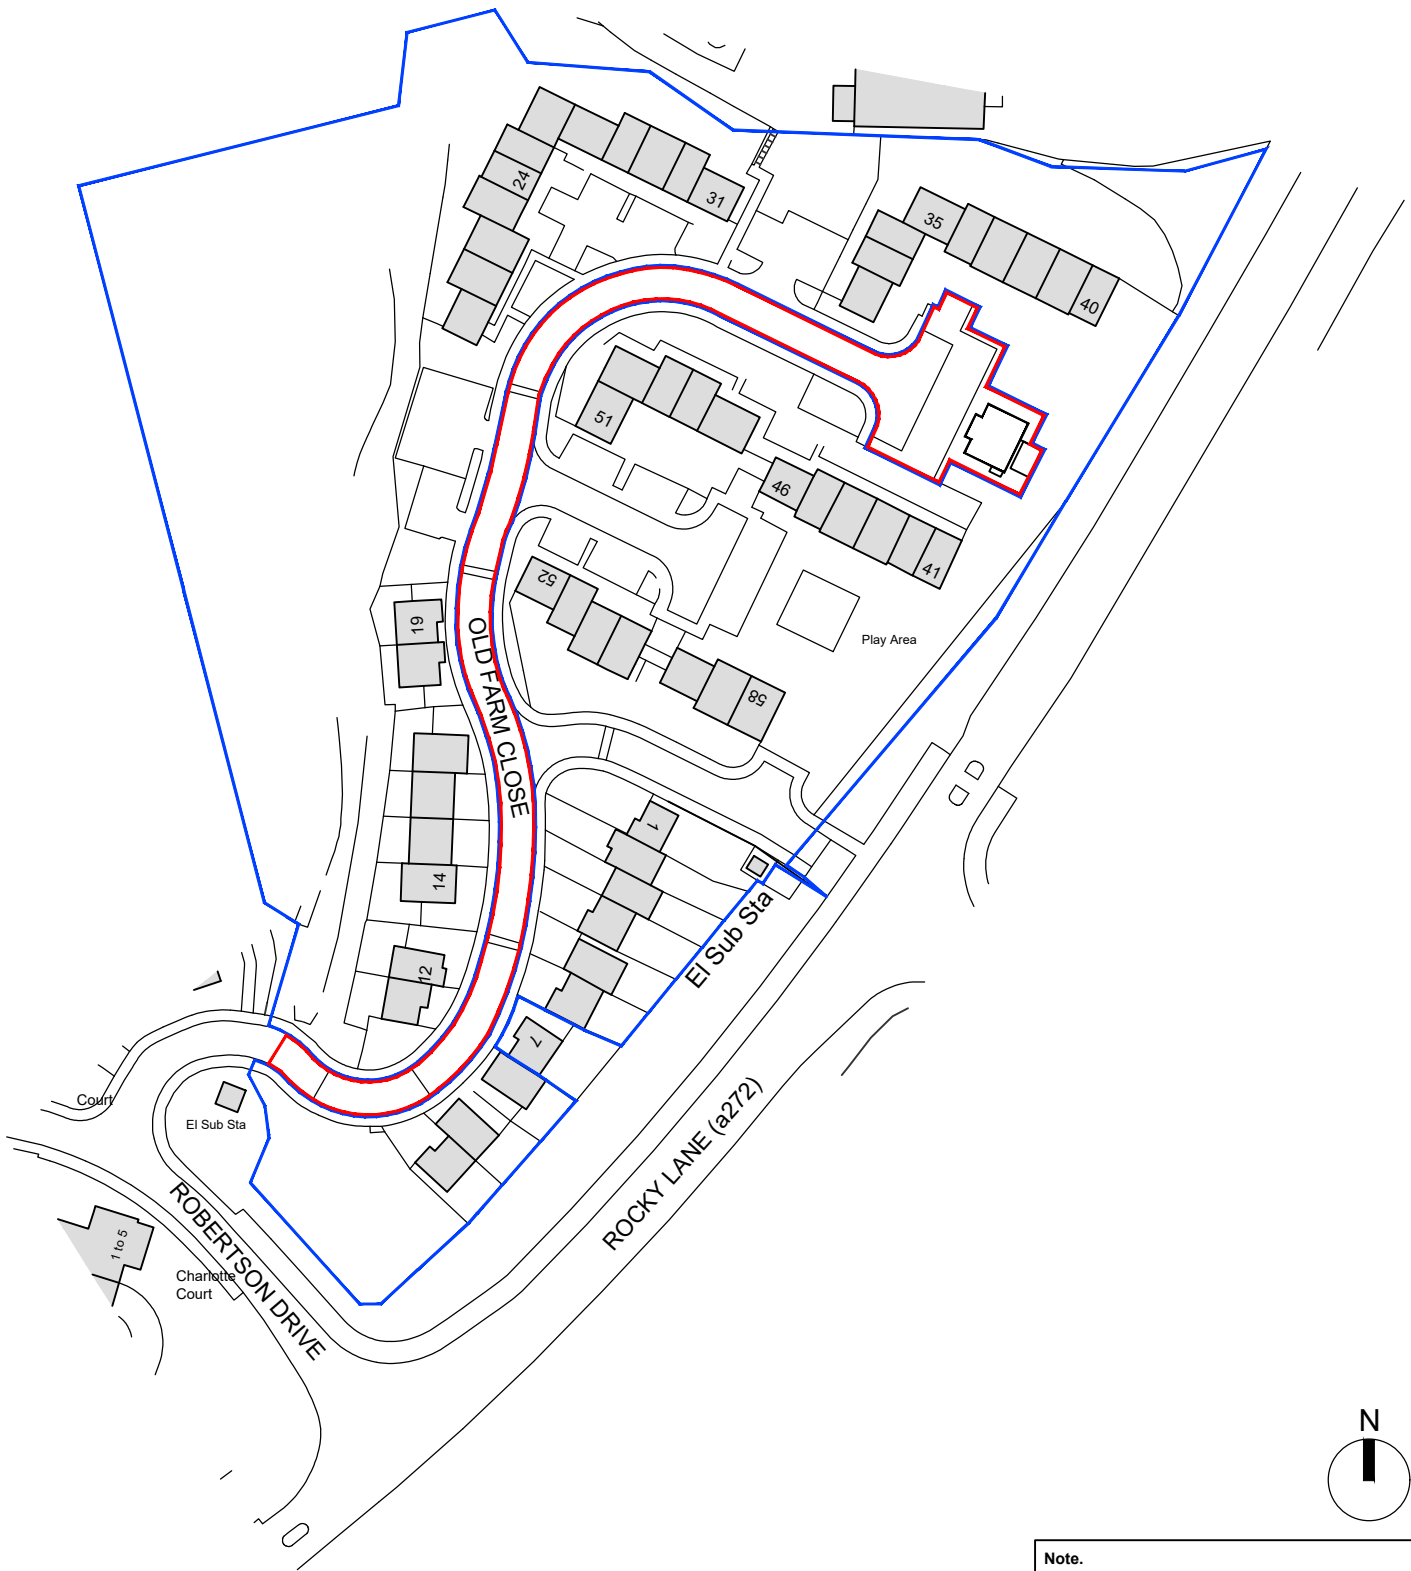

Ordnance Survey, (c) Crown Copyright 2025. All rights reserved. Licence number 100022432

Note.
Ownership boundaries based on Land Registry
Title plans ref: WSx255187 & WSX363460

Application Site Boundary
Land owned by the Applicant.

Client's Name
Hyde Housing Association

Job Title
**Old Farm Close
Haywards Heath**

Drawing Title
Location Plan

Scale
1:1250 @ A4

metres 10 20 30 40 50

Drawn NK	Checked MG	Date 03.02.2025
Job No 7369	Drawing No PL-01	Rev P1
Status		

INFORMATION

P1	25.02.25	Planning Submission	NK	MG
Rev	Date	Revision Details	Dr	Ch



London: 76 Great Suffolk Street
London, SE1 0BL
T 0207 928 2773 E london@ecearchitecture.com

Sussex: 64 - 68 Brighton Road, Worthing
West Sussex, BN11 2EN
T 01903 248777 E sussex@ecearchitecture.com

Bristol: Westworks, Beacon Tower
Colston Street, Bristol, BS1 4XE
T 0117 214 1101 E bristol@ecewestworks.com

ECE Architecture
www.ecearchitecture.com

CAD Plot date: 25/02/2025 - 17:27:39 7369 - o/c - proposed site plan.dwg