


ISO A1 594mm x 841mm
Approved: NM
Checked: KH
Designer: TA
Project Management Initials:
Last saved by: TOFIQUEH
Last Plotted: 2025-01-09
Filename: C:\P\WORKING\AECOM_DS09_UK_2020\0275276\60610807-ACM-04-XX-DR-DR-700140-700141.DWG



NETWORK 4.3 HIGHWAY SUBCATCHMENTS	ESTIMATED IMPERMEABLE AREA (ha)	ALLOCATED MANHOLE (MH)	NETWORK 4.3 HIGHWAY SUBCATCHMENTS	ESTIMATED IMPERMEABLE AREA (ha)	ALLOCATED MANHOLE (MH)
CENTRAL AVENUE 4.3A-N	0.030	TP04-301	CENTRAL AVENUE 4.3F-N	0.041	TP04-311
CENTRAL AVENUE 4.3A-S	0.026	TP04-302	CENTRAL AVENUE 4.3F-S	0.036	TP04-312
CENTRAL AVENUE 4.3B-N	0.037	TP04-303	CENTRAL AVENUE 4.3G-N	0.040	TP04-313
CENTRAL AVENUE 4.3B-S	0.027	TP04-304	CENTRAL AVENUE 4.3G-S	0.036	TP04-314
CENTRAL AVENUE 4.3C-N	0.035	TP04-305	CENTRAL AVENUE 4.3H-N	0.049	TP04-315
CENTRAL AVENUE 4.3C-S	0.036	TP04-306	CENTRAL AVENUE 4.3H-S	0.044	TP04-316
CENTRAL AVENUE 4.3D-N	0.038	TP04-307	CENTRAL AVENUE 4.3I-N	0.046	TP04-317
CENTRAL AVENUE 4.3D-S	0.035	TP04-308	CENTRAL AVENUE 4.3I-S	0.042	TP04-318
CENTRAL AVENUE 4.3E-N	0.032	TP04-309	CENTRAL AVENUE 4.3J-N	0.055	TP04-319
CENTRAL AVENUE 4.3E-S	0.028	TP04-310	CENTRAL AVENUE 4.3J-S	0.044	TP04-320

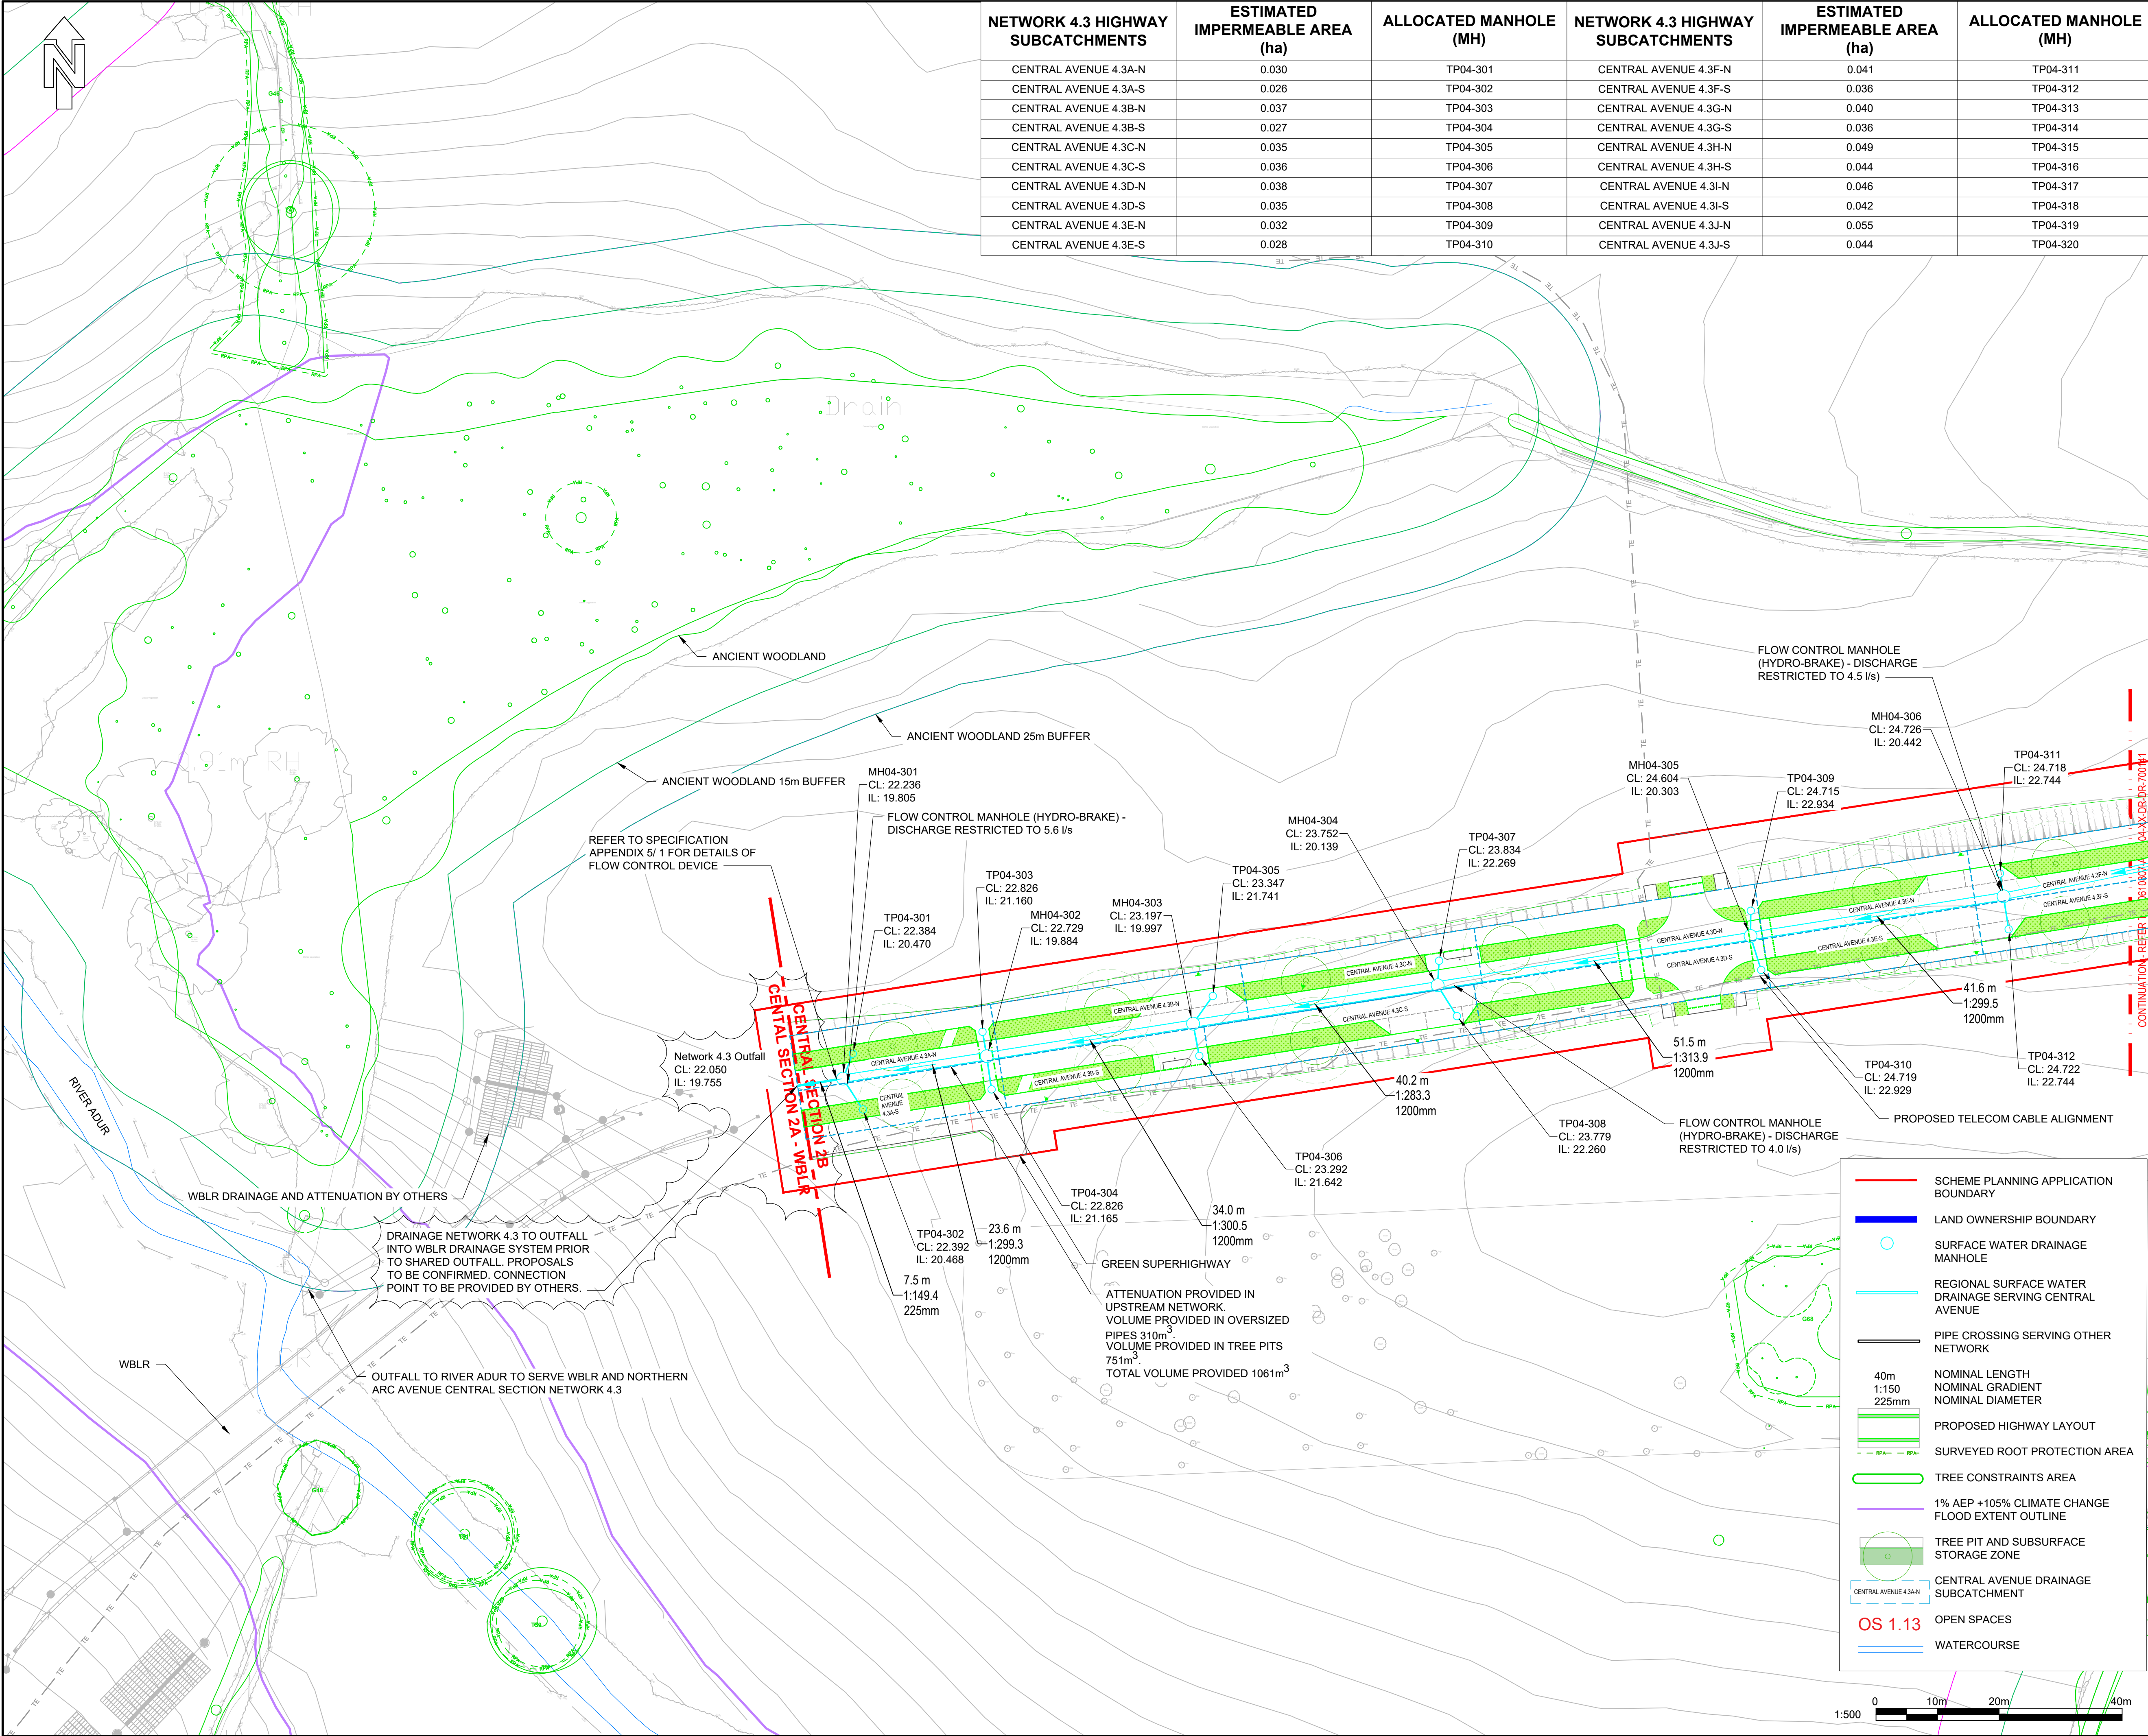

PROJECT

Brookleigh - Northern Arc avenue Central Section

CLIENT

Homes England

CONSULTANT

AECOM
Aldgate Tower
2 Leman Street
London, E1 8FA
United Kingdom

T +44 (0)2076 452000
www.aecom.com


- NOTES
- Do not scale from the drawing.
 - All levels shown are in metres above ordnance datum (mAOD) unless stated otherwise.
 - Drawing is to be read in conjunction with the following:
60610807-ACM-04-XX-DR-DR-700141.
 - For drainage long sections refer to drawings
60610807-ACM-04-XX-DR-DR-700240 and 700241.
For manhole schedule refer to 60610807-ACM-04-XX-DR-DR-700540
For typical details including tree pit detail refer to 60610807-ACM-XX-XX-DR-DR-702000 to 702008.
For drainage specification refer to document 60610807-ACM-XX-XX-RP-DR-700000.
 - Contributing drainage areas have been estimated from finished topography and assigned to a manhole within the drainage model.
 - Attenuation volumes are from Microdrainage model 60610807-ACM-04-XX-CU-DR-700043.

SUITABILITY

S3 FOR REVIEW & COMMENT

ISSUE/REVISION

I/R	DATE	DESCRIPTION
P02	20.12.2024	SECOND ISSUE
P01	12.01.2024	FIRST ISSUE

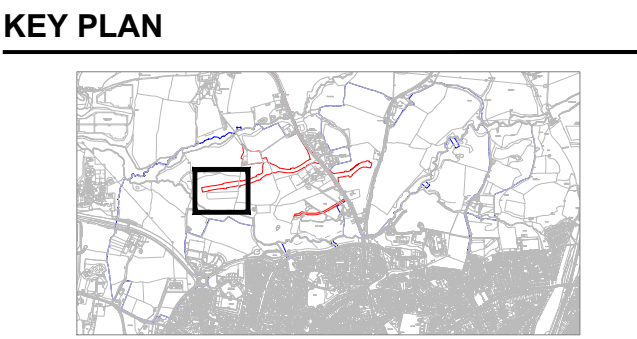

PROJECT NUMBER

60610807

SHEET TITLE

DRAINAGE NETWORK 4.3
HIGHWAY DRAINAGE LAYOUT PLAN
SHEET 1 OF 2

SHEET NUMBER

60610807-ACM-04-XX-DR-DR-700140