


ISO A1 594mm x 841mm
Approved: NM
Checked: KH
Designer: TA
Project Management Initials:
Last Plotted: 2025-01-20
Last saved by: THOMAS O ADAMS
File name: C:\P\WORKING\AECOM_DS09_UK_2020\0275276\60610807-ACM-04-XX-DR-DR-700145-700148.DWG



This drawing has been prepared for the use of AECOM's client. It may not be used, modified, reproduced or relied upon by third parties, except as agreed by AECOM or as required by law. AECOM accepts no responsibility and denies any liability whatsoever to any party that uses or relies on this drawing without AECOM's express written consent. All measurements must be obtained from the stated dimensions.

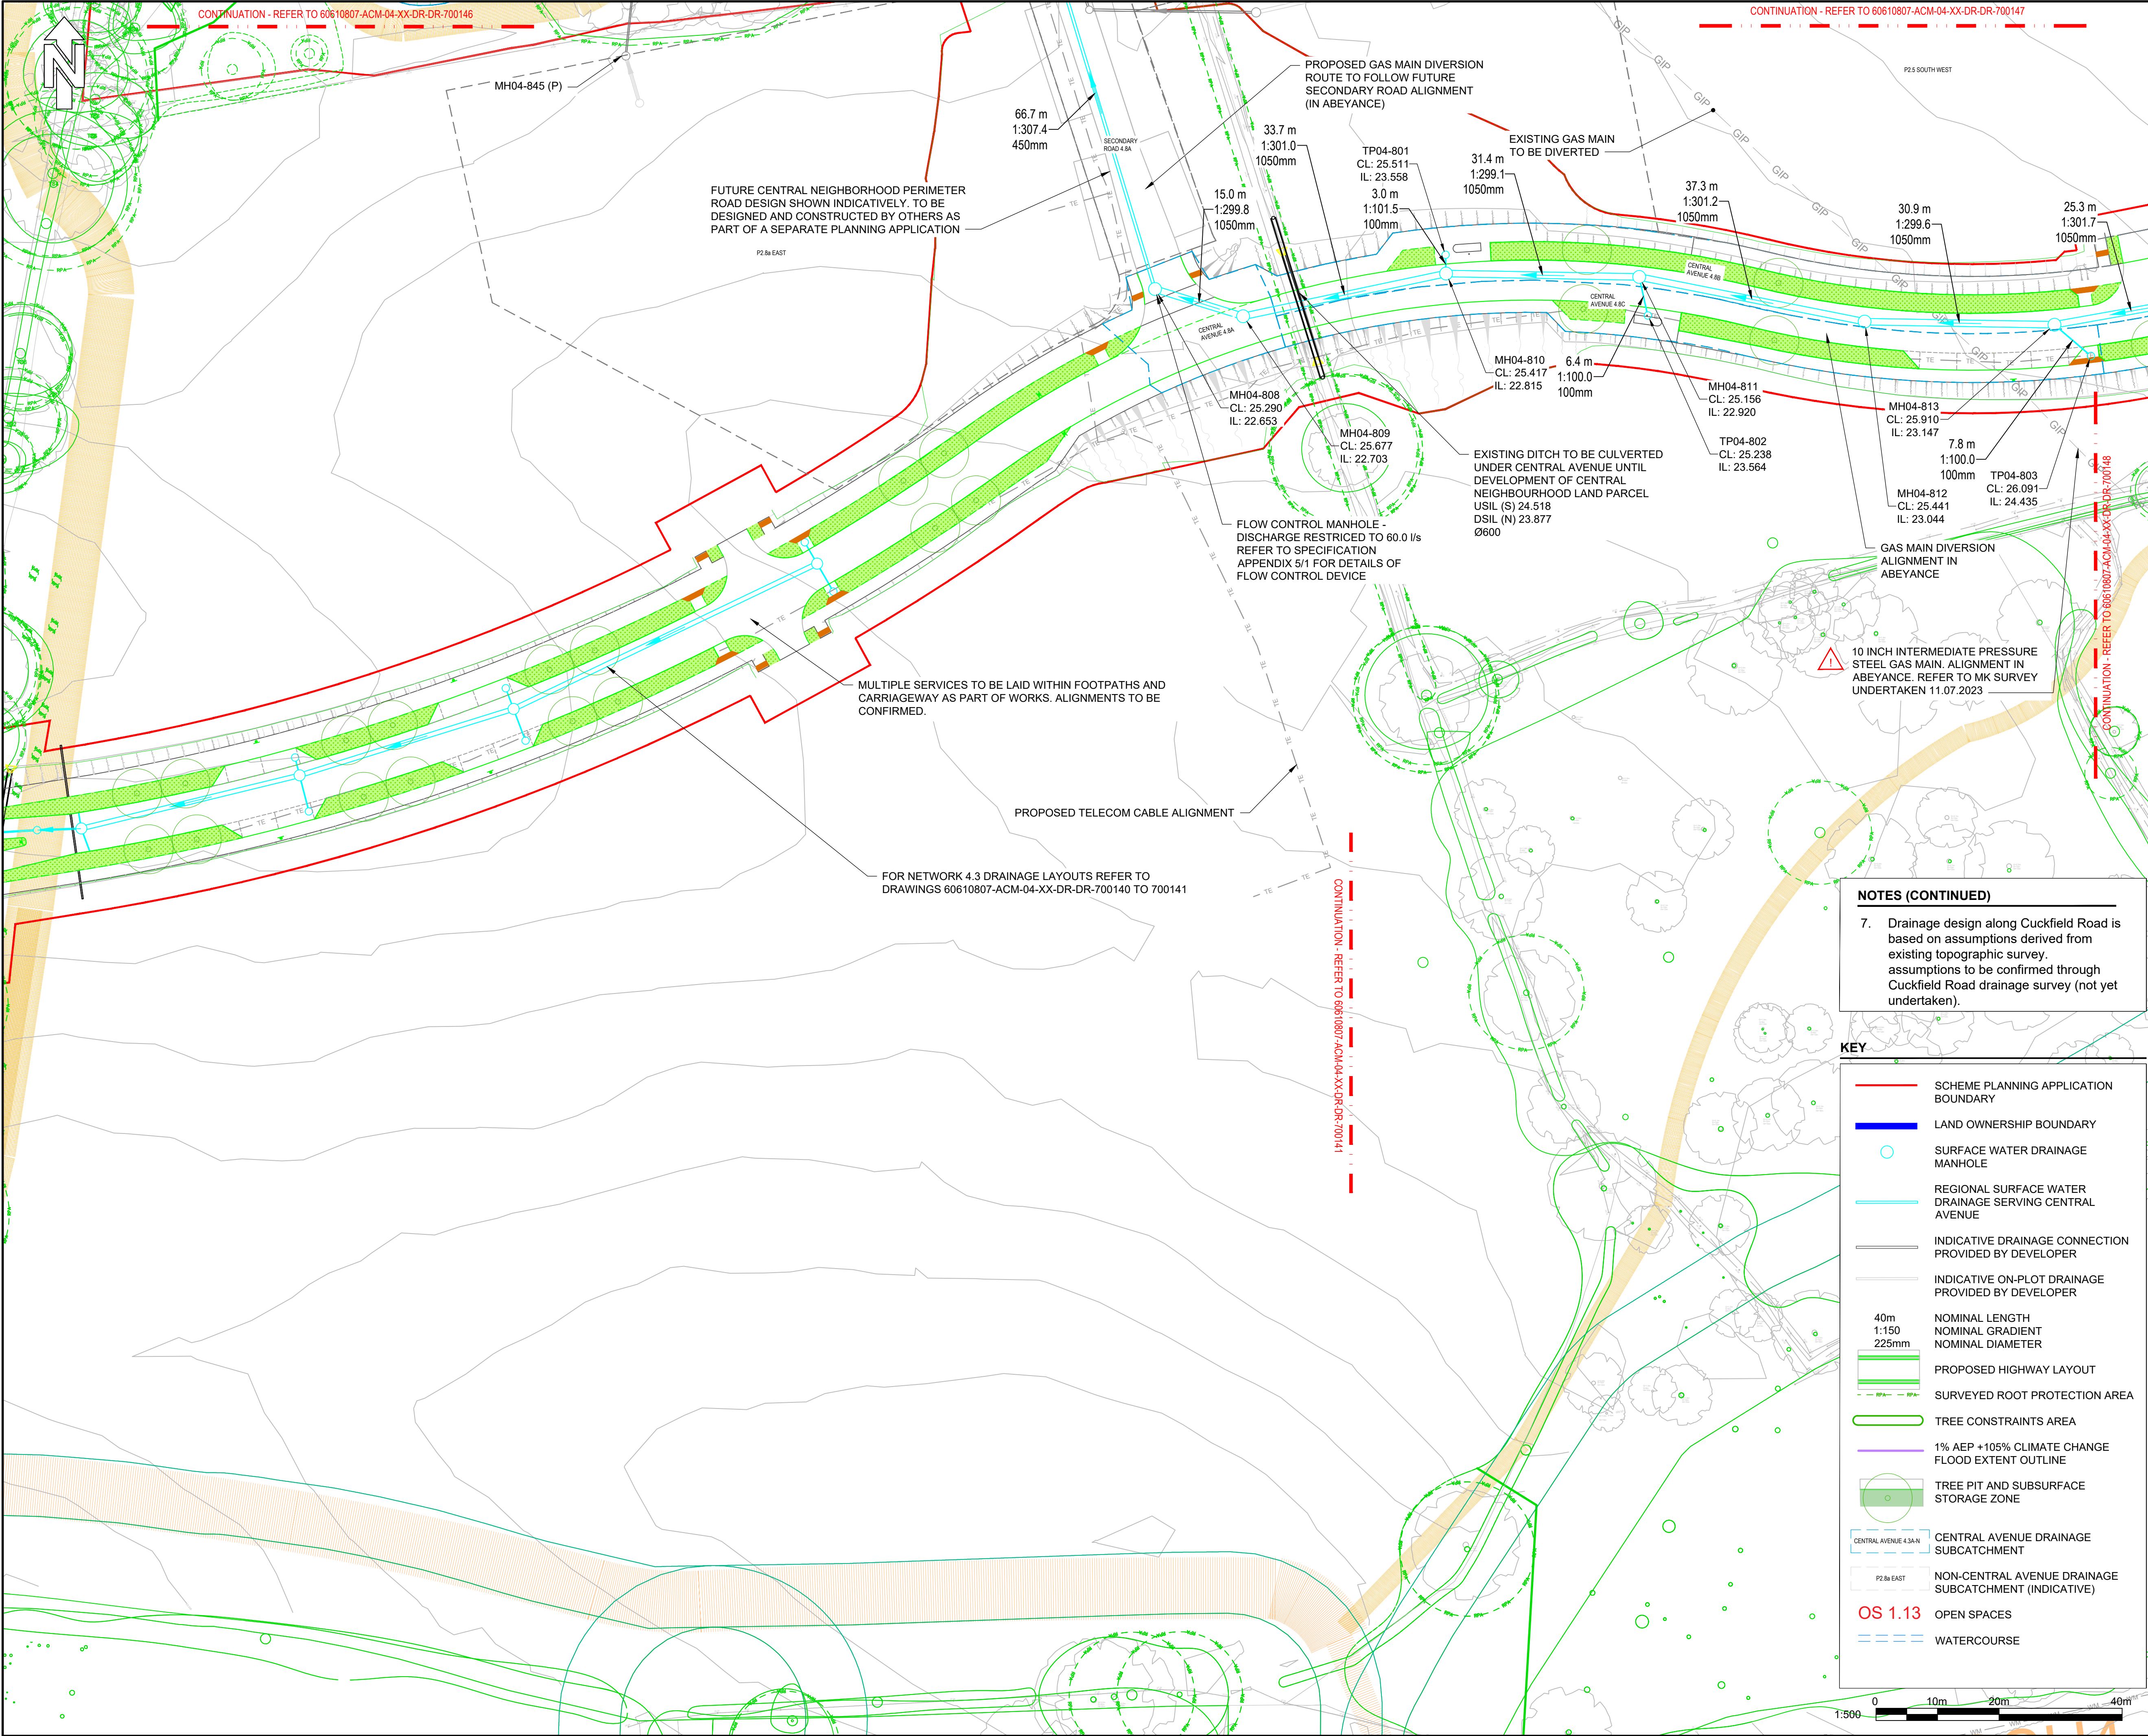

PROJECT

Brookleigh -
Northern Arc avenue
Central Section

CLIENT

Homes England

CONSULTANT

AECOM
Aldgate Tower
2 Leman Street
London, E1 8FA
United Kingdom

T +44 (0)2076 452000
www.aecom.com

NOTES

- Do not scale from the drawing.
- All levels shown are in metres above ordnance datum (mAOD) unless stated otherwise.
- Drawing is to be read in conjunction with the following:
60610807-ACM-04-XX-DR-DR-700146 to 700148.
- For drainage long sections refer to drawings
60610807-ACM-04-XX-DR-DR-700245 to 700251.
For manhole schedule refer to 60610807-ACM-04-XX-DR-DR-700545
For pond and detention basin general arrangements refer to 60610807-ACM-04-XX-DR-DR-701120 and 701130.
For typical details including tree pit detail refer to 60610807-ACM-XX-XX-DR-DR-702000 to 702008.
For drainage specification refer to document 60610807-ACM-XX-XX-RP-DR-700000.
- Contributing drainage areas have been estimated from finished topography and assigned to a manhole within the drainage model.
- Attenuation volumes are from Microdrainage model 60610807-ACM-04-XX-CU-DR-700048.


SUITABILITY

S3 FOR REVIEW & COMMENT

ISSUE/REVISION

I/R	DATE	DESCRIPTION
P02	20.12.2024	SECOND ISSUE
P01	12.01.2024	FIRST ISSUE

KEY PLAN

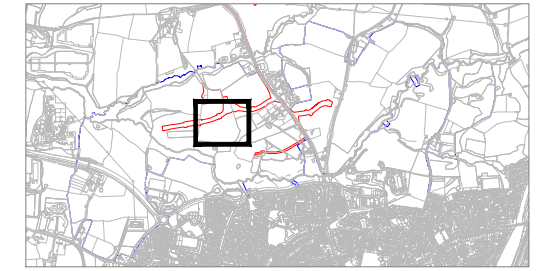

PROJECT NUMBER

60610807

SHEET TITLE

DRAINAGE NETWORK 4.8
HIGHWAY DRAINAGE LAYOUT PLAN
SHEET 1 OF 4

SHEET NUMBER

60610807-ACM-04-XX-DR-DR-700145