


THIS DRAWING IS TO BE READ IN CONJUNCTION WITH ALL
RELEVANT BARKER ASSOCIATES DRAWINGS, SCHEMATICS,
ARCHITECTS, STRUCTURAL AND ALL OTHER SERVICES
DRAWINGS, SPECIFICATIONS AND SCHEDULES.

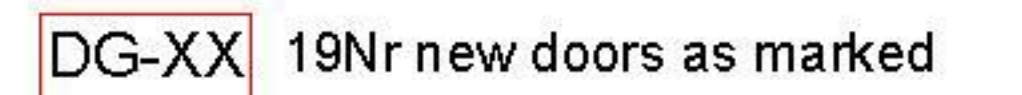

P03	Issued for Planning and LBC	03/06/25	JM
P02	Notes omitted	16/05/25	JM
P01	Submitted for Pre-App Advice	17/04/25	JM

Rev	Description	Date	By
-----	-------------	------	----



Project Title
KITCHEN FIRE DAMAGE REINSTATEMENT at
Worth School
Paddockhurst Road, Turners Hill
West Sussex, RH10 4SD

Drawing Title

PROPOSED
GROUND FLOOR PLAN

ARCHITECTURAL

Project No. P25-0252	Date April 2025	Drawn JM	Checked DC
Scale: 1:100 @A1		Status D2	Revision P03

Drawing Number
P25252-BA-A1-00-DR-A-3200

Scale 1:100
10 (metres)