



National Trust | Standen Boiler Replacements -Site Plan

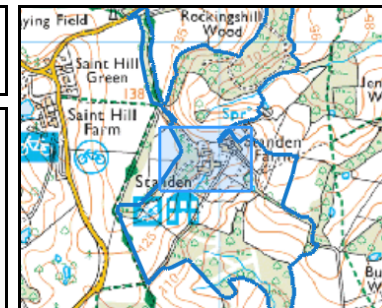

Legend

- NT Land Interest
- NT Ownership

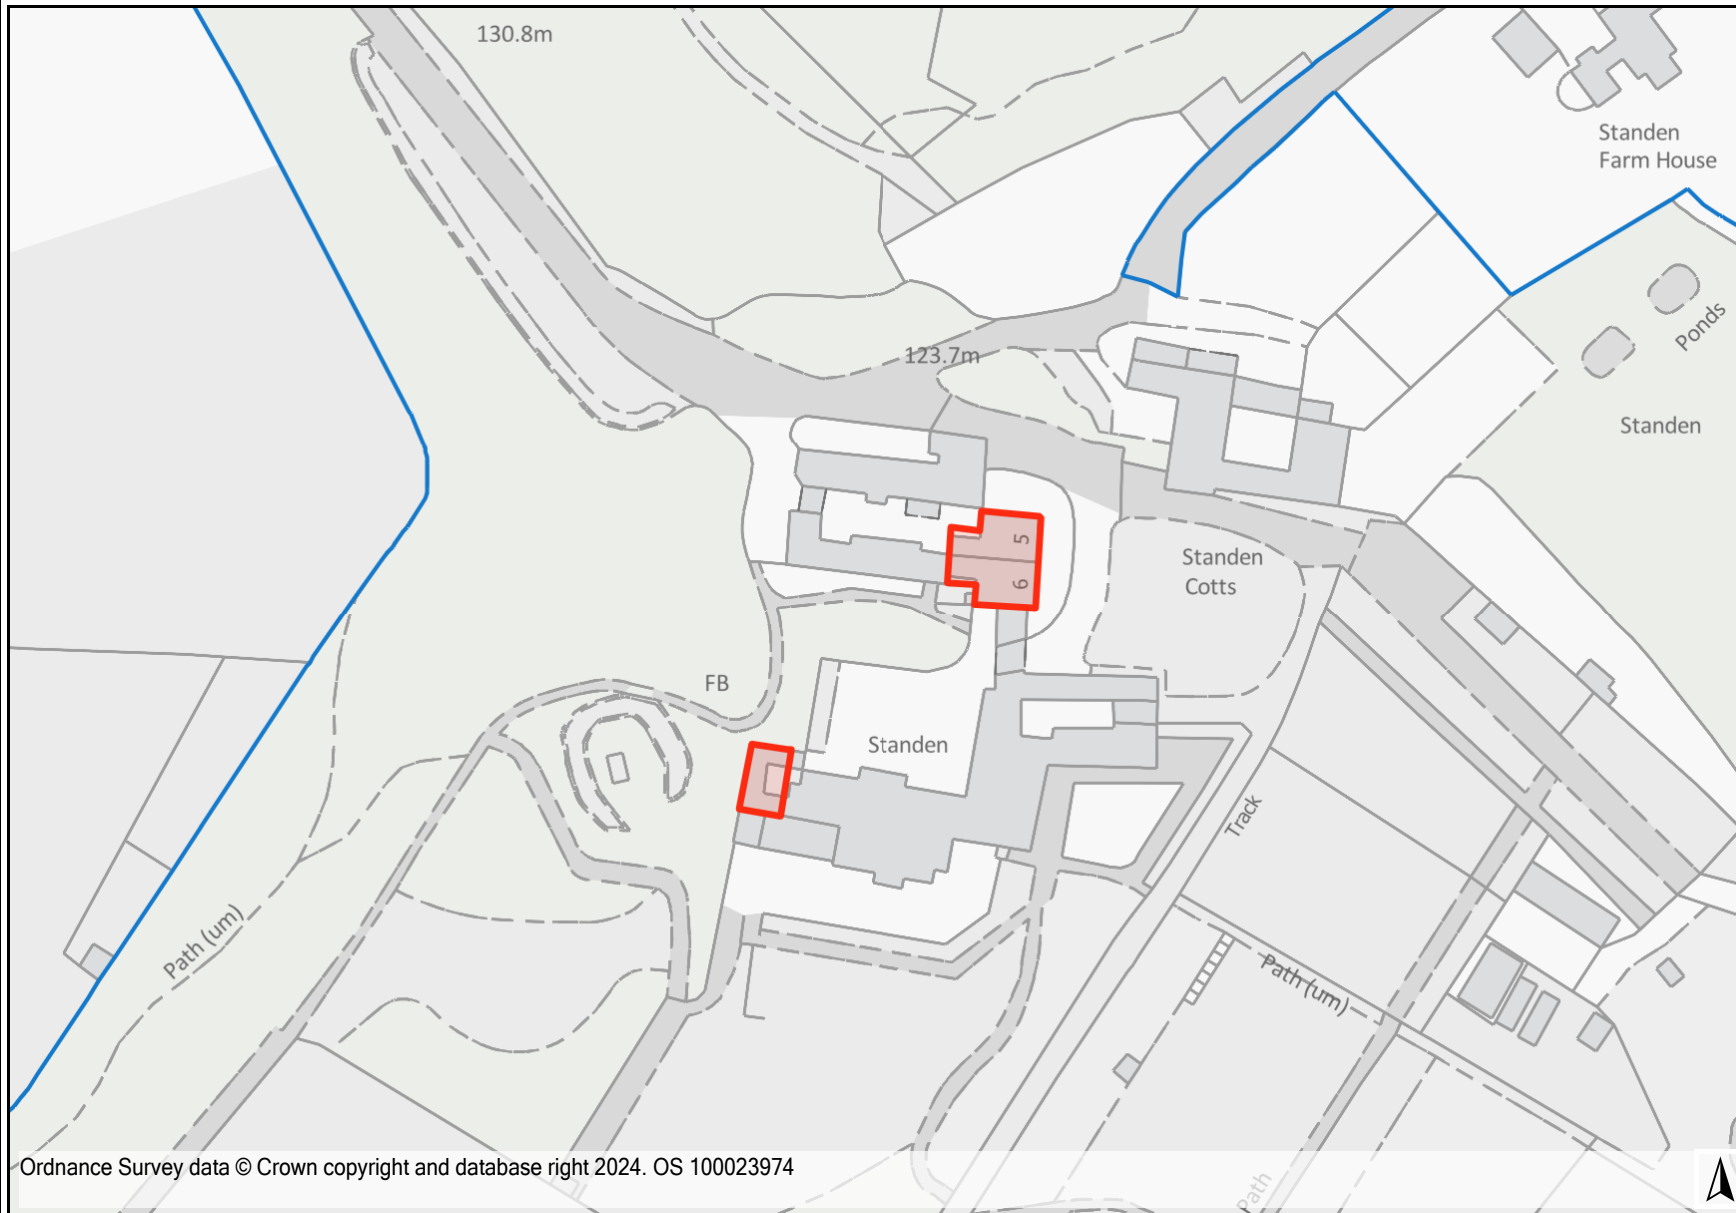

Notes

Red: Project Area, Blue: NT Site Boundary

0 50 100
m

Scale 1: 1250 (when printed at 100% on A4 landscape)

This map is a user generated static output from an Internet mapping site and is for reference only. Data layers that appear on this map may or may not be accurate, current, or otherwise reliable.

THIS MAP IS NOT TO BE USED FOR NAVIGATION