




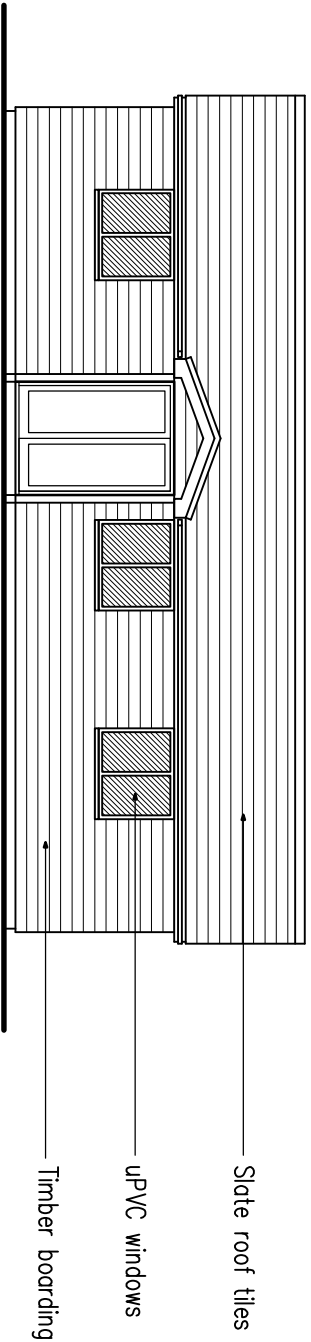


South Elevation
As Proposed
1:100

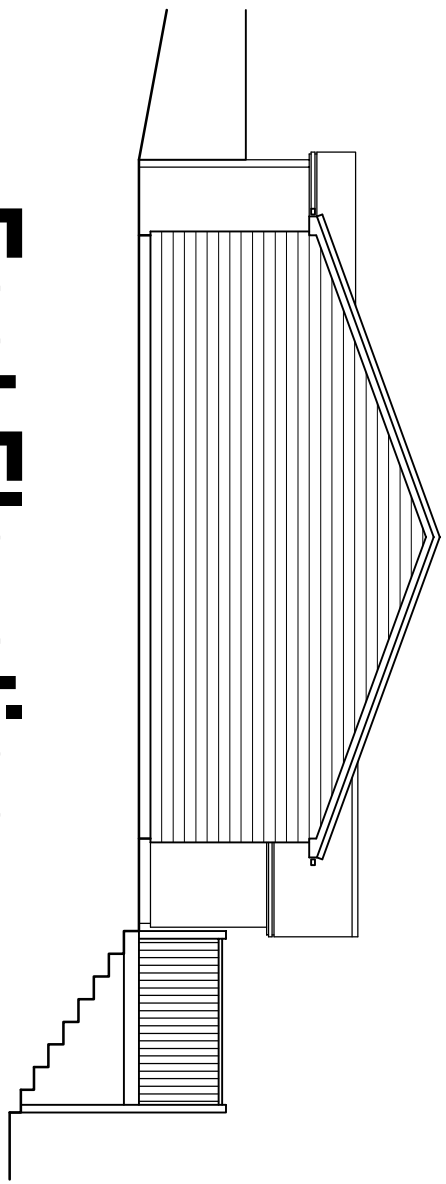


East Elevation
As Proposed
1:100

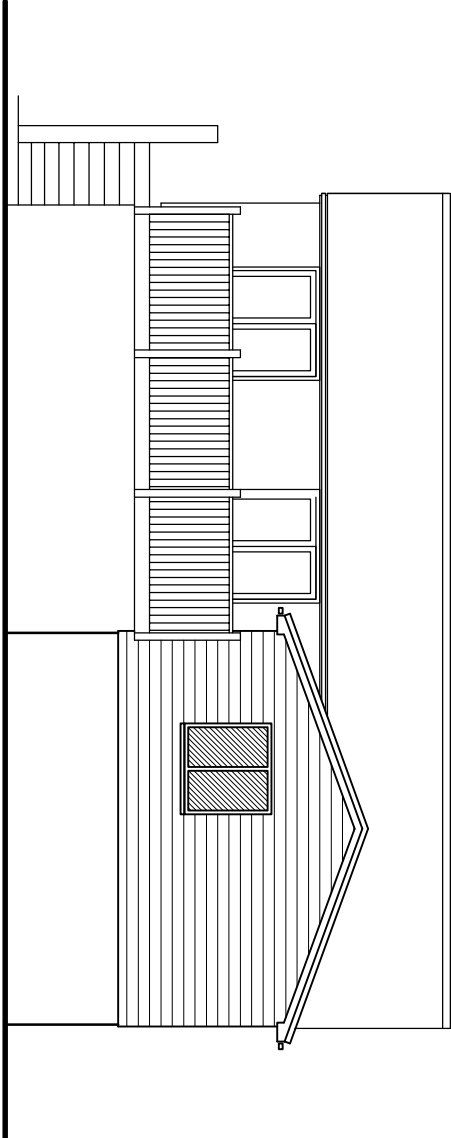


North Elevation
As Proposed
1:100

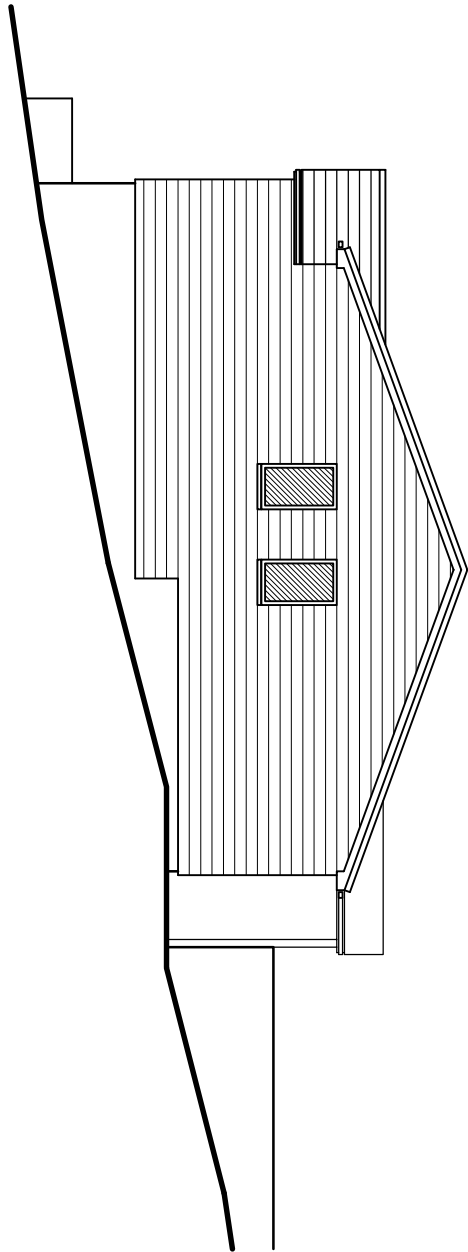

West Elevation
As Proposed
1:100

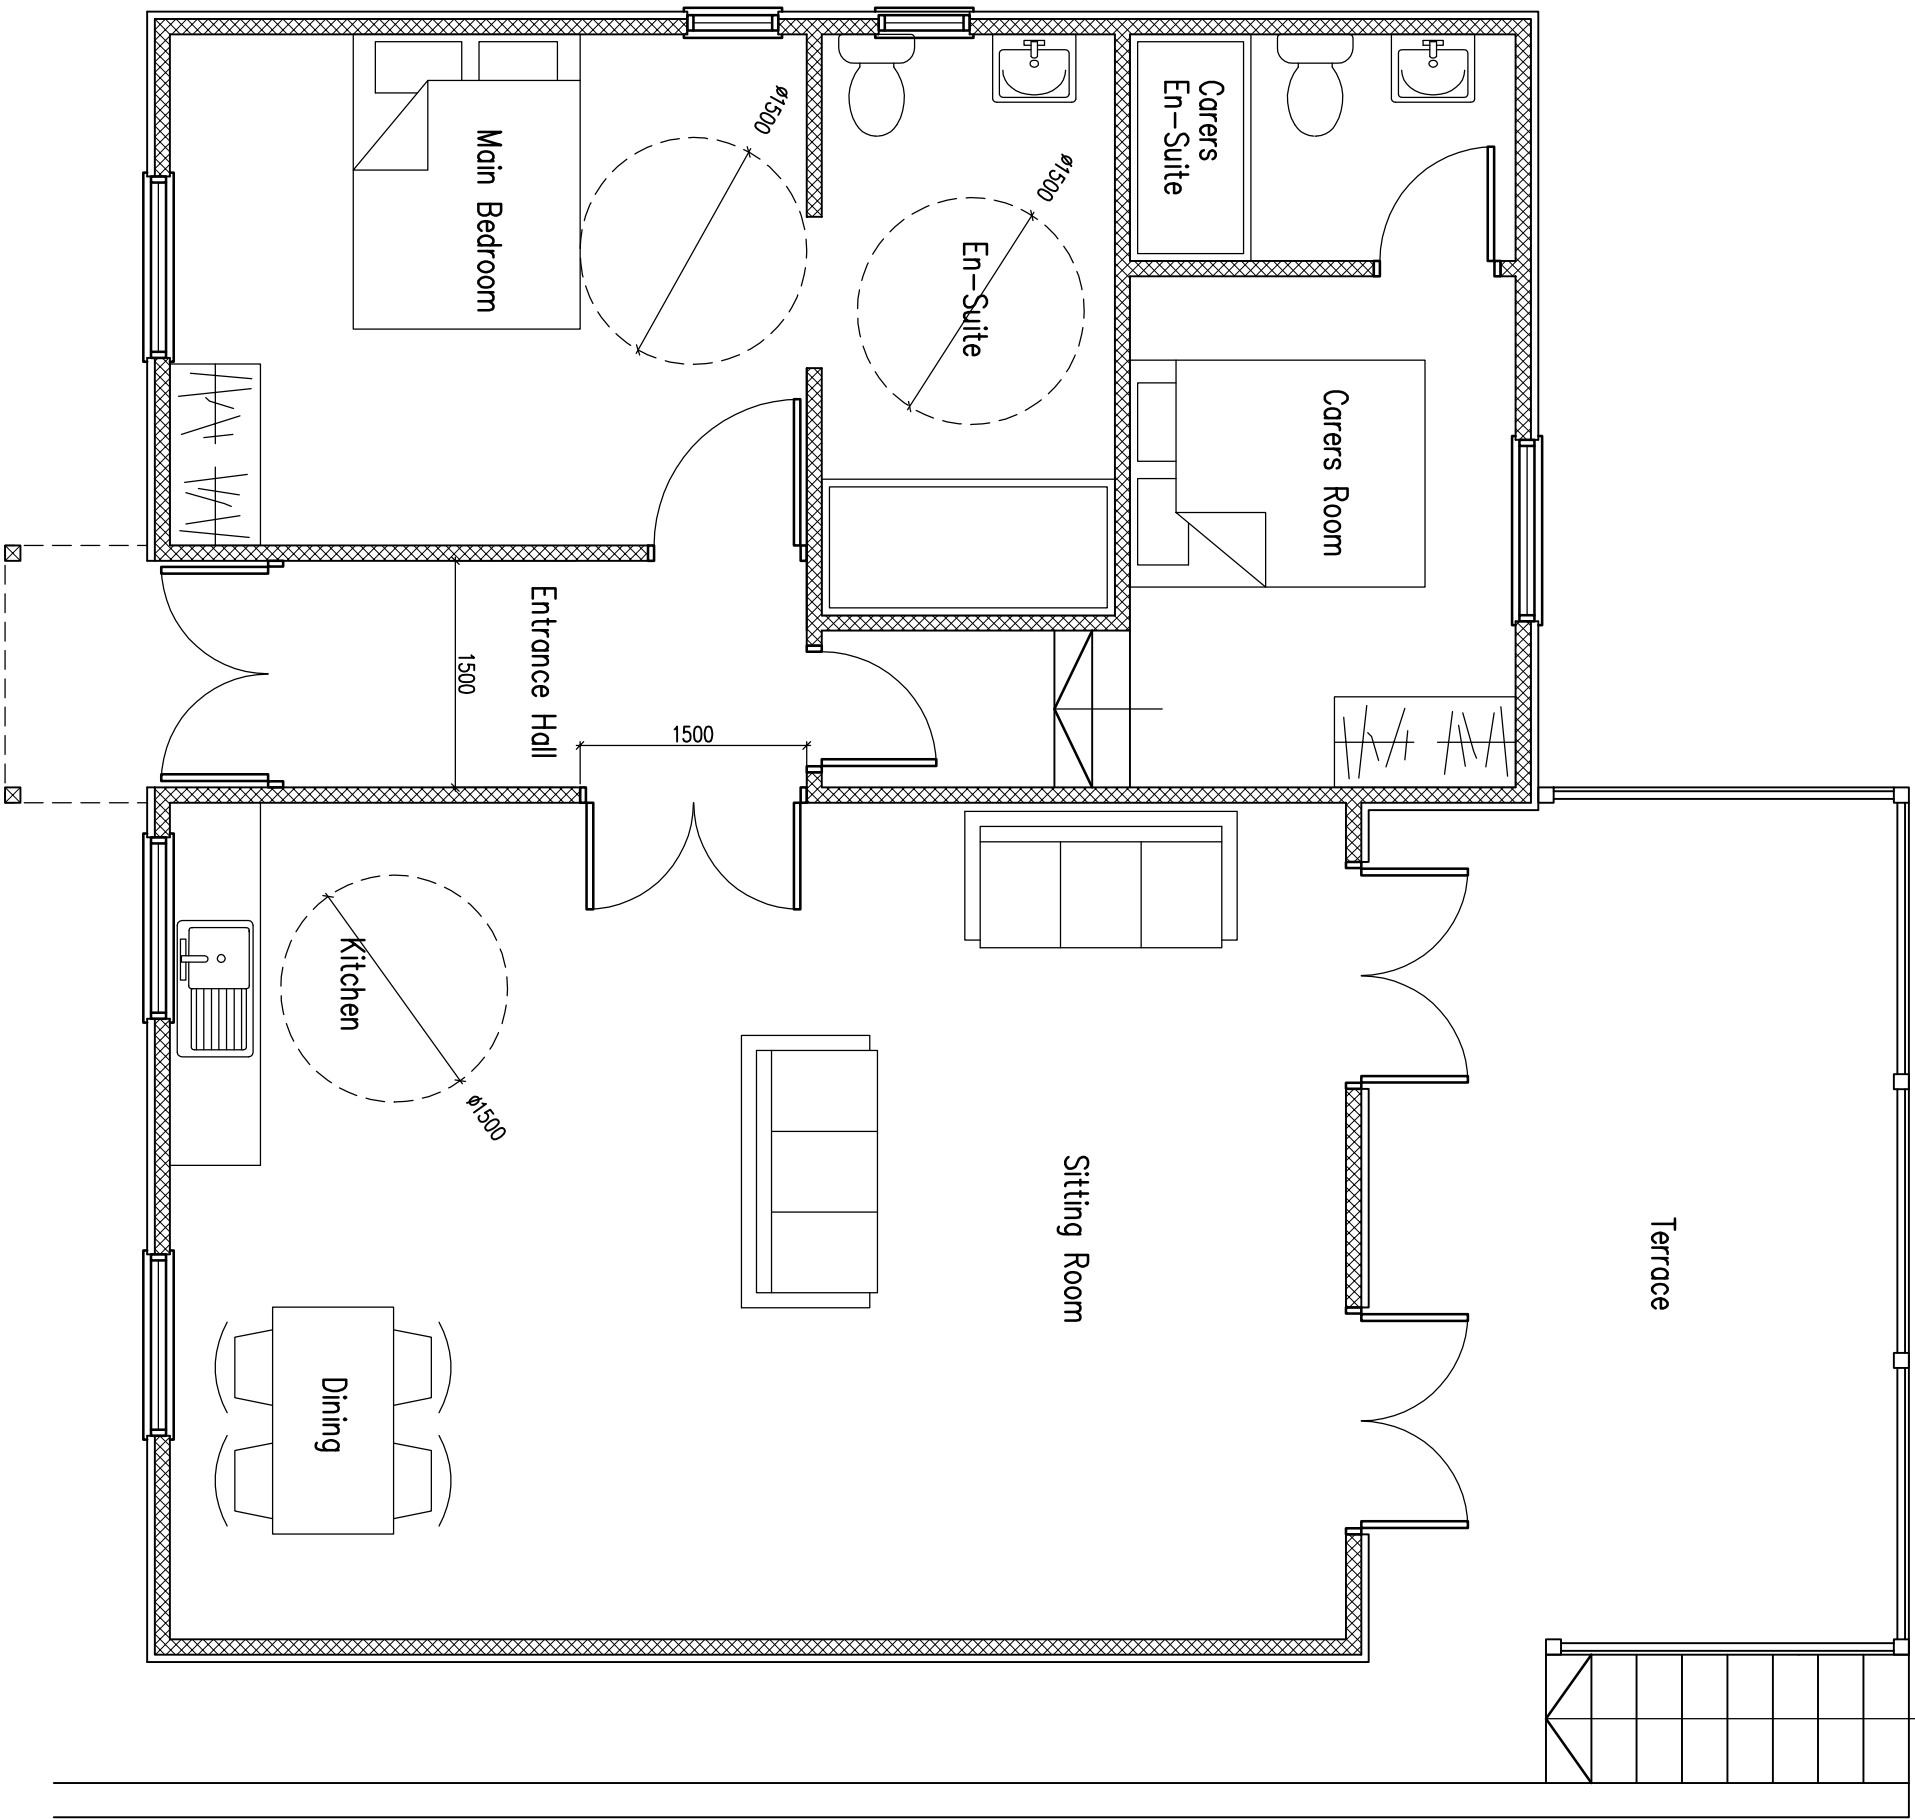

Ground Floor Plan
As Proposed
1:50

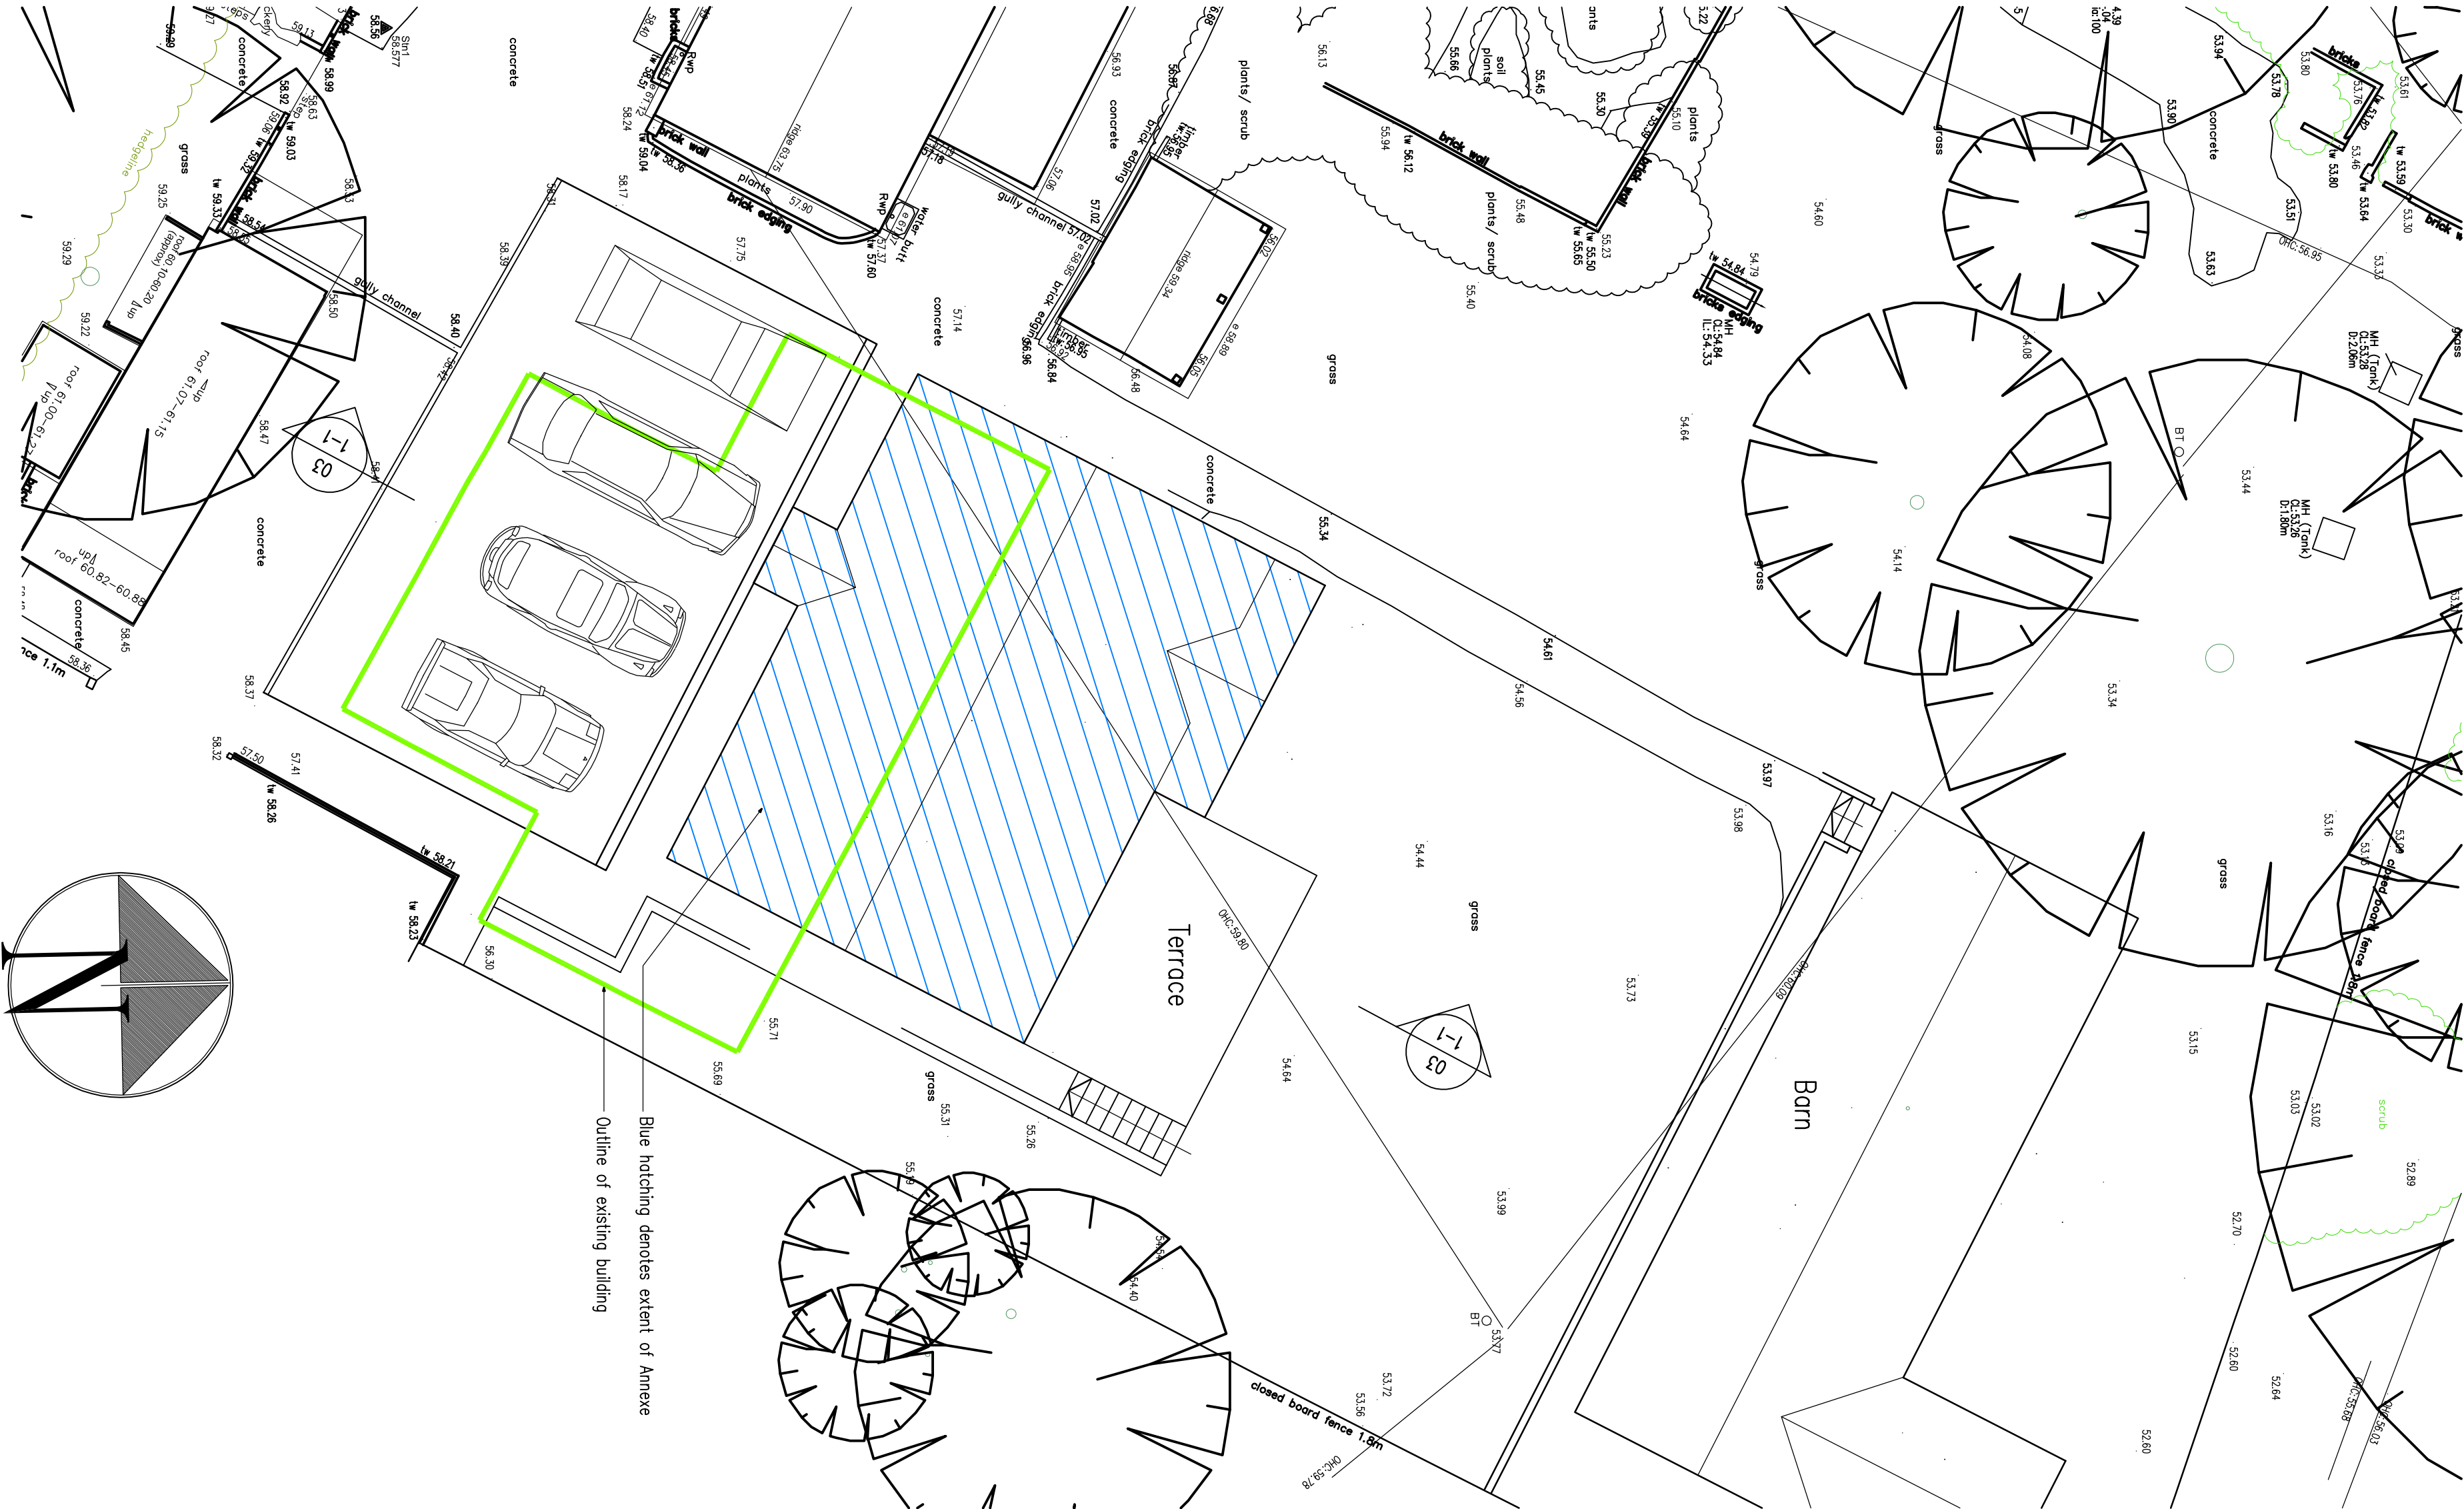

Site Plan
As Proposed
1:100

1	April 2026	Issued to consultants comments
2	April 2026	Issued to consultants comments
Project:
New Annexe
Bentley Cottage
Wickham Hill
Hursleypoint

Drawing title:
Floor Plans, Elevations &
Site plan
As Proposed

Client:
Action / Hillier

Copyright of:
Clive Voller Associates
Chartered Building Surveyors
15 Station Road
Burgess Hill
West Sussex
RH15 9DE
Tel: 01444 871010
Fax: 01444 870099
Web: www.clivevoller.com



Scale:
1:50, 1:100 @ A1

Date:
Nov 2025

Drawn:

Dwg No. 4138-A-02

Rev'n
F