

General Note(s):


- This document contains confidential and proprietary information that cannot be reproduced or divulged, in whole or in part, without prior written authorisation from Carnegie Steel Buildings Ltd.
- Carnegie Steel Buildings Ltd is to be notified immediately of suspected omissions or discrepancies.
- All dimensions in millimetres, unless otherwise stated.
- Copyright © CARNEGIE STEEL BUILDINGS LTD - Registered in England and Wales No.04820578.

FOR PLANNING

Drawing Legend:

- 1) Main Access for Permanent Car Park
- 2) Secondary access and exit for overflow parking and events.
- 3) Main access for overflow Parking.
- 4) Rewilding area
- 5) Waiting area block
- 6) Planted Bund
- 7) Permanent Car Park
- 8) Temporary Car Park (Grass filled Plastic reinforcement grid)
- 9) Access Route for Hobbs Field (Gravel filled Plastic reinforcement grid)

E.V) Electric vehicle charger

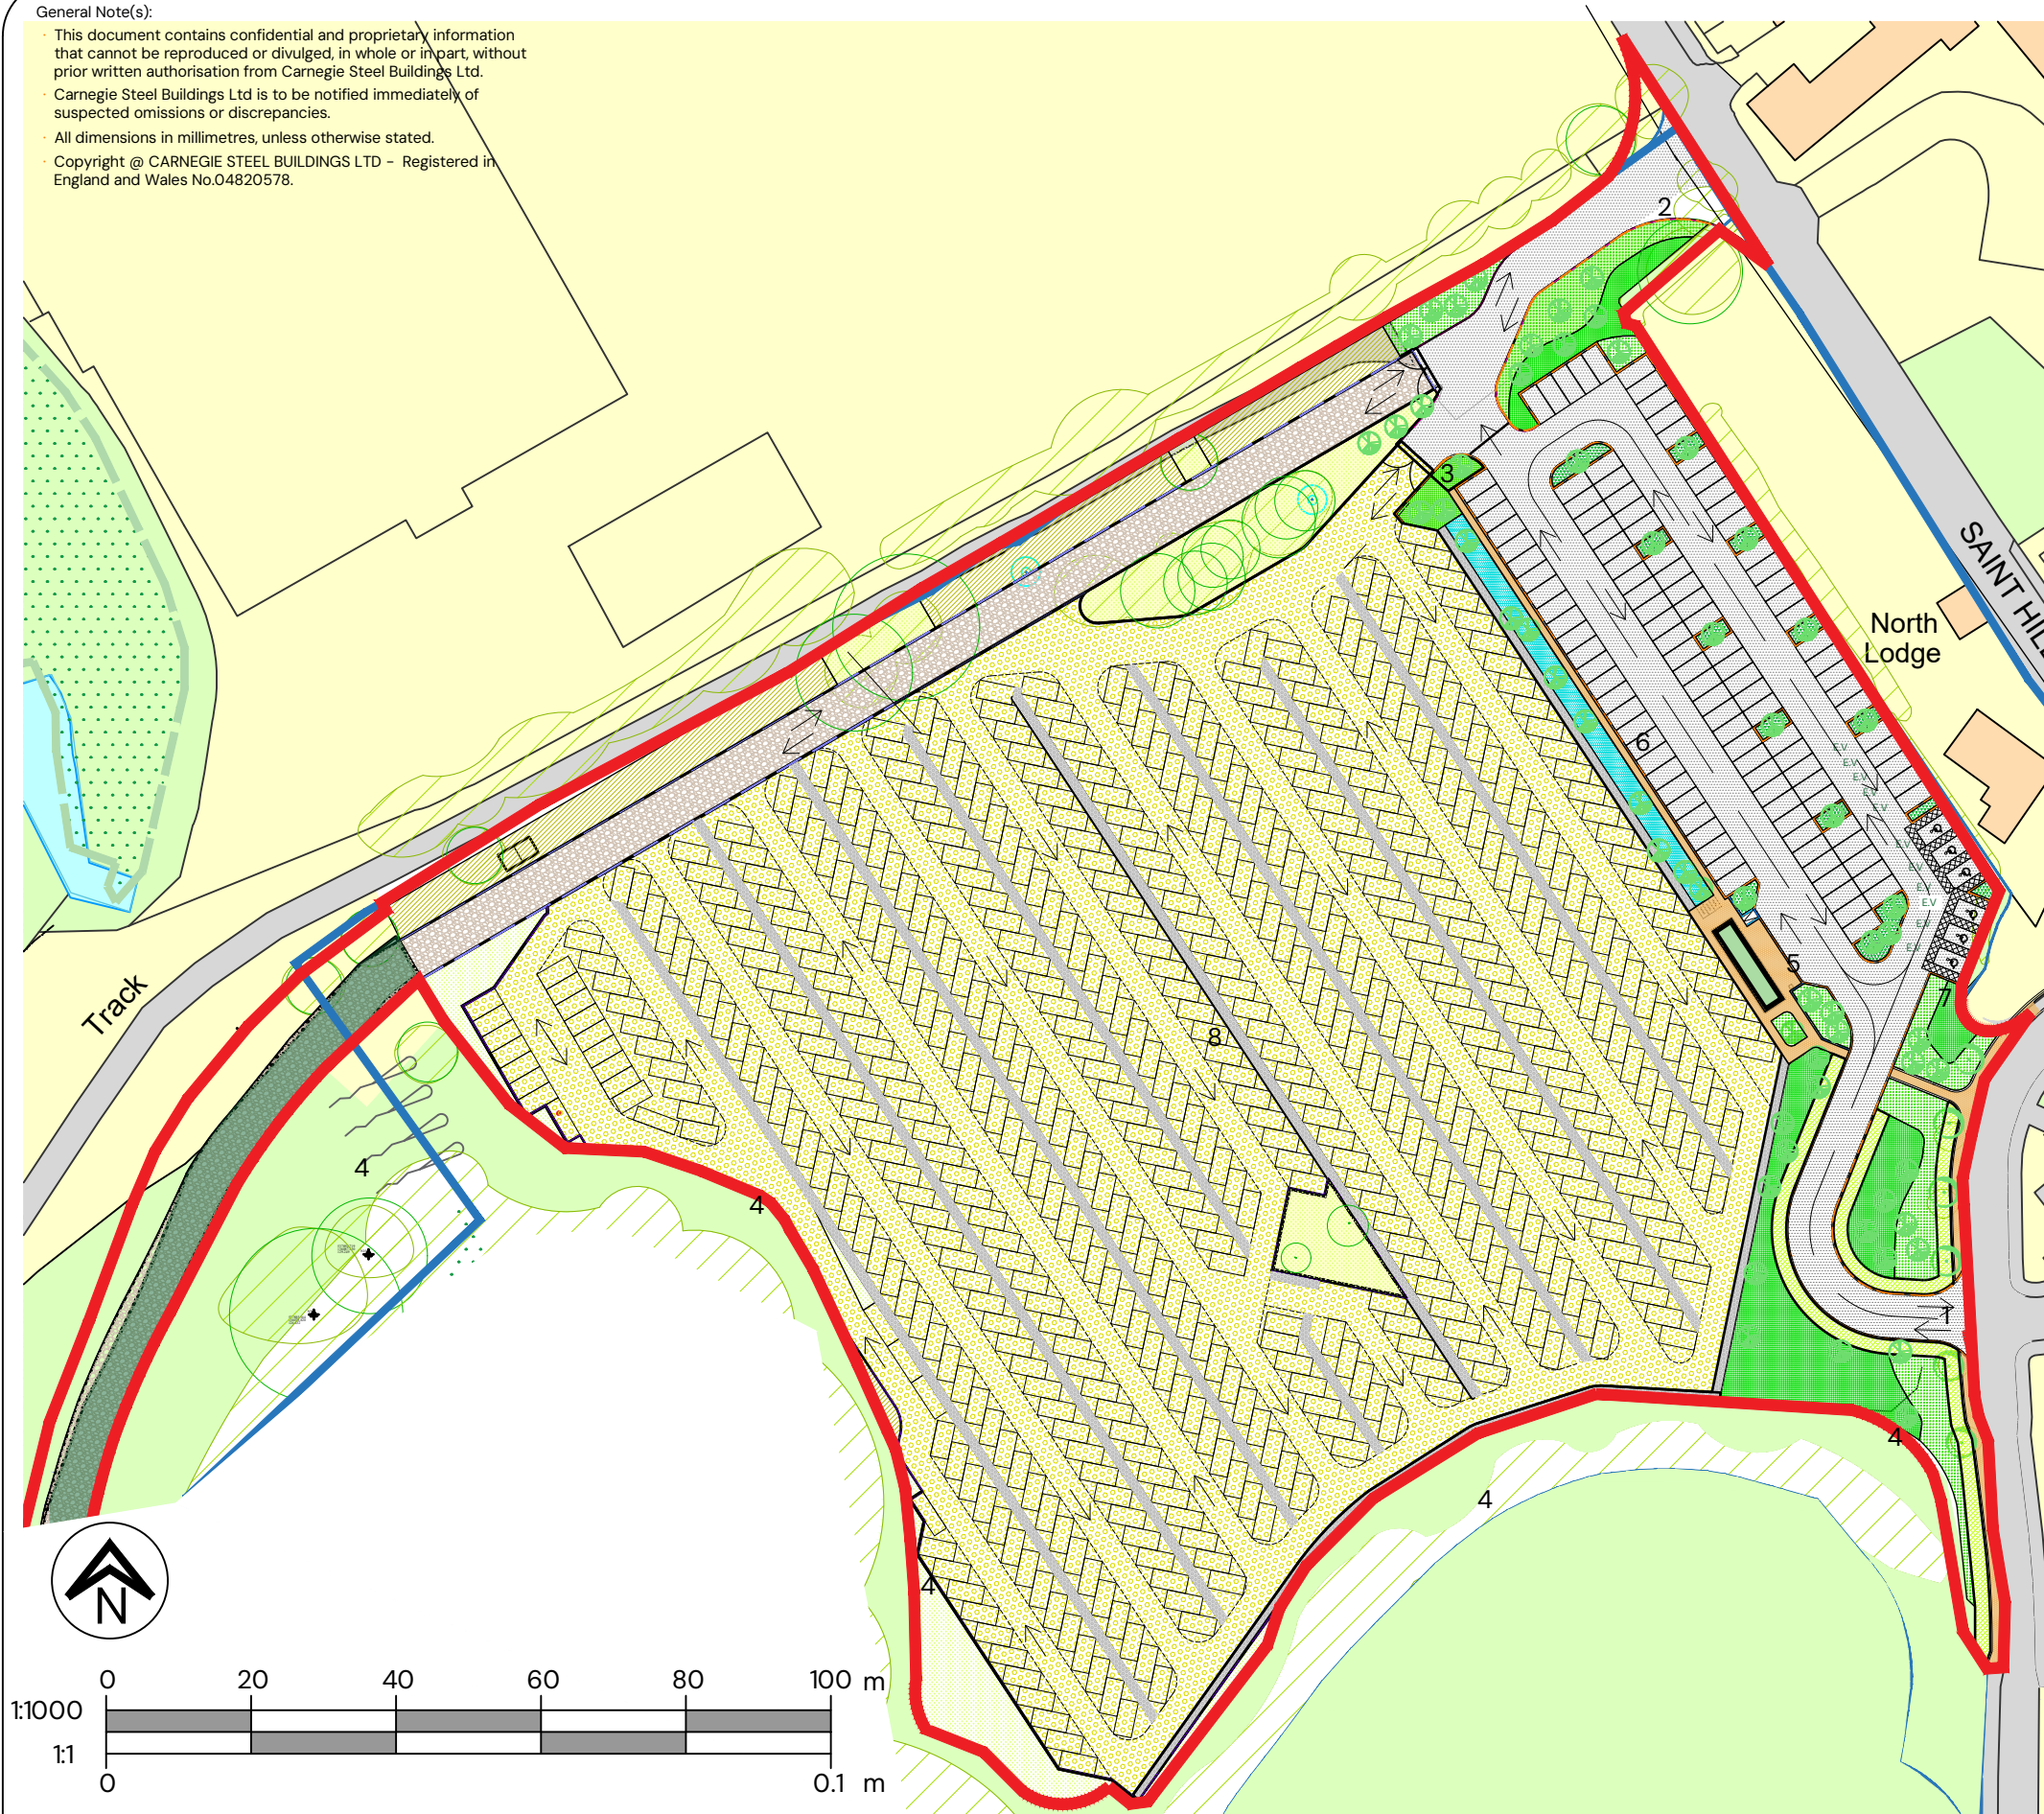

• Carnegie Steel Buildings Ltd T/A BM Steels • Email: info@bmsteels.co.uk
• Address: The Beeches, Old Ln, Tatsfield, Westerham TN16 2LH • Phone: 01959 572501

PROJECT TITLE:

Proposal on Juhring Field,
Saint Hill Manor

DRAWING TITLE:

Carpark Site Plan A3

CLIENT:

COSRECI

DRAWN:
CG

CHECKED:
CG

DATE:
09.01.2025

SCALE:
1:1000 @A3

PROJECT NO:
1093

DRAWING NO:
061

REV:
L

SHEET NO:
1/1