
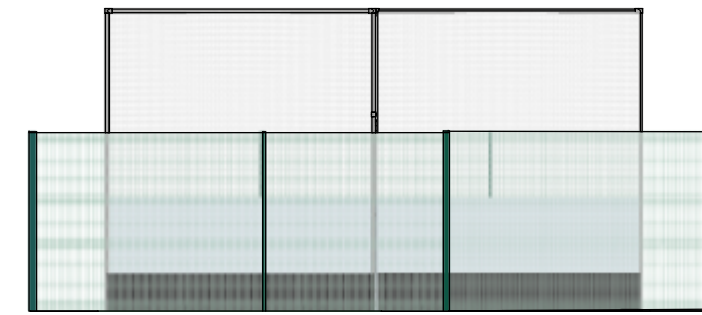


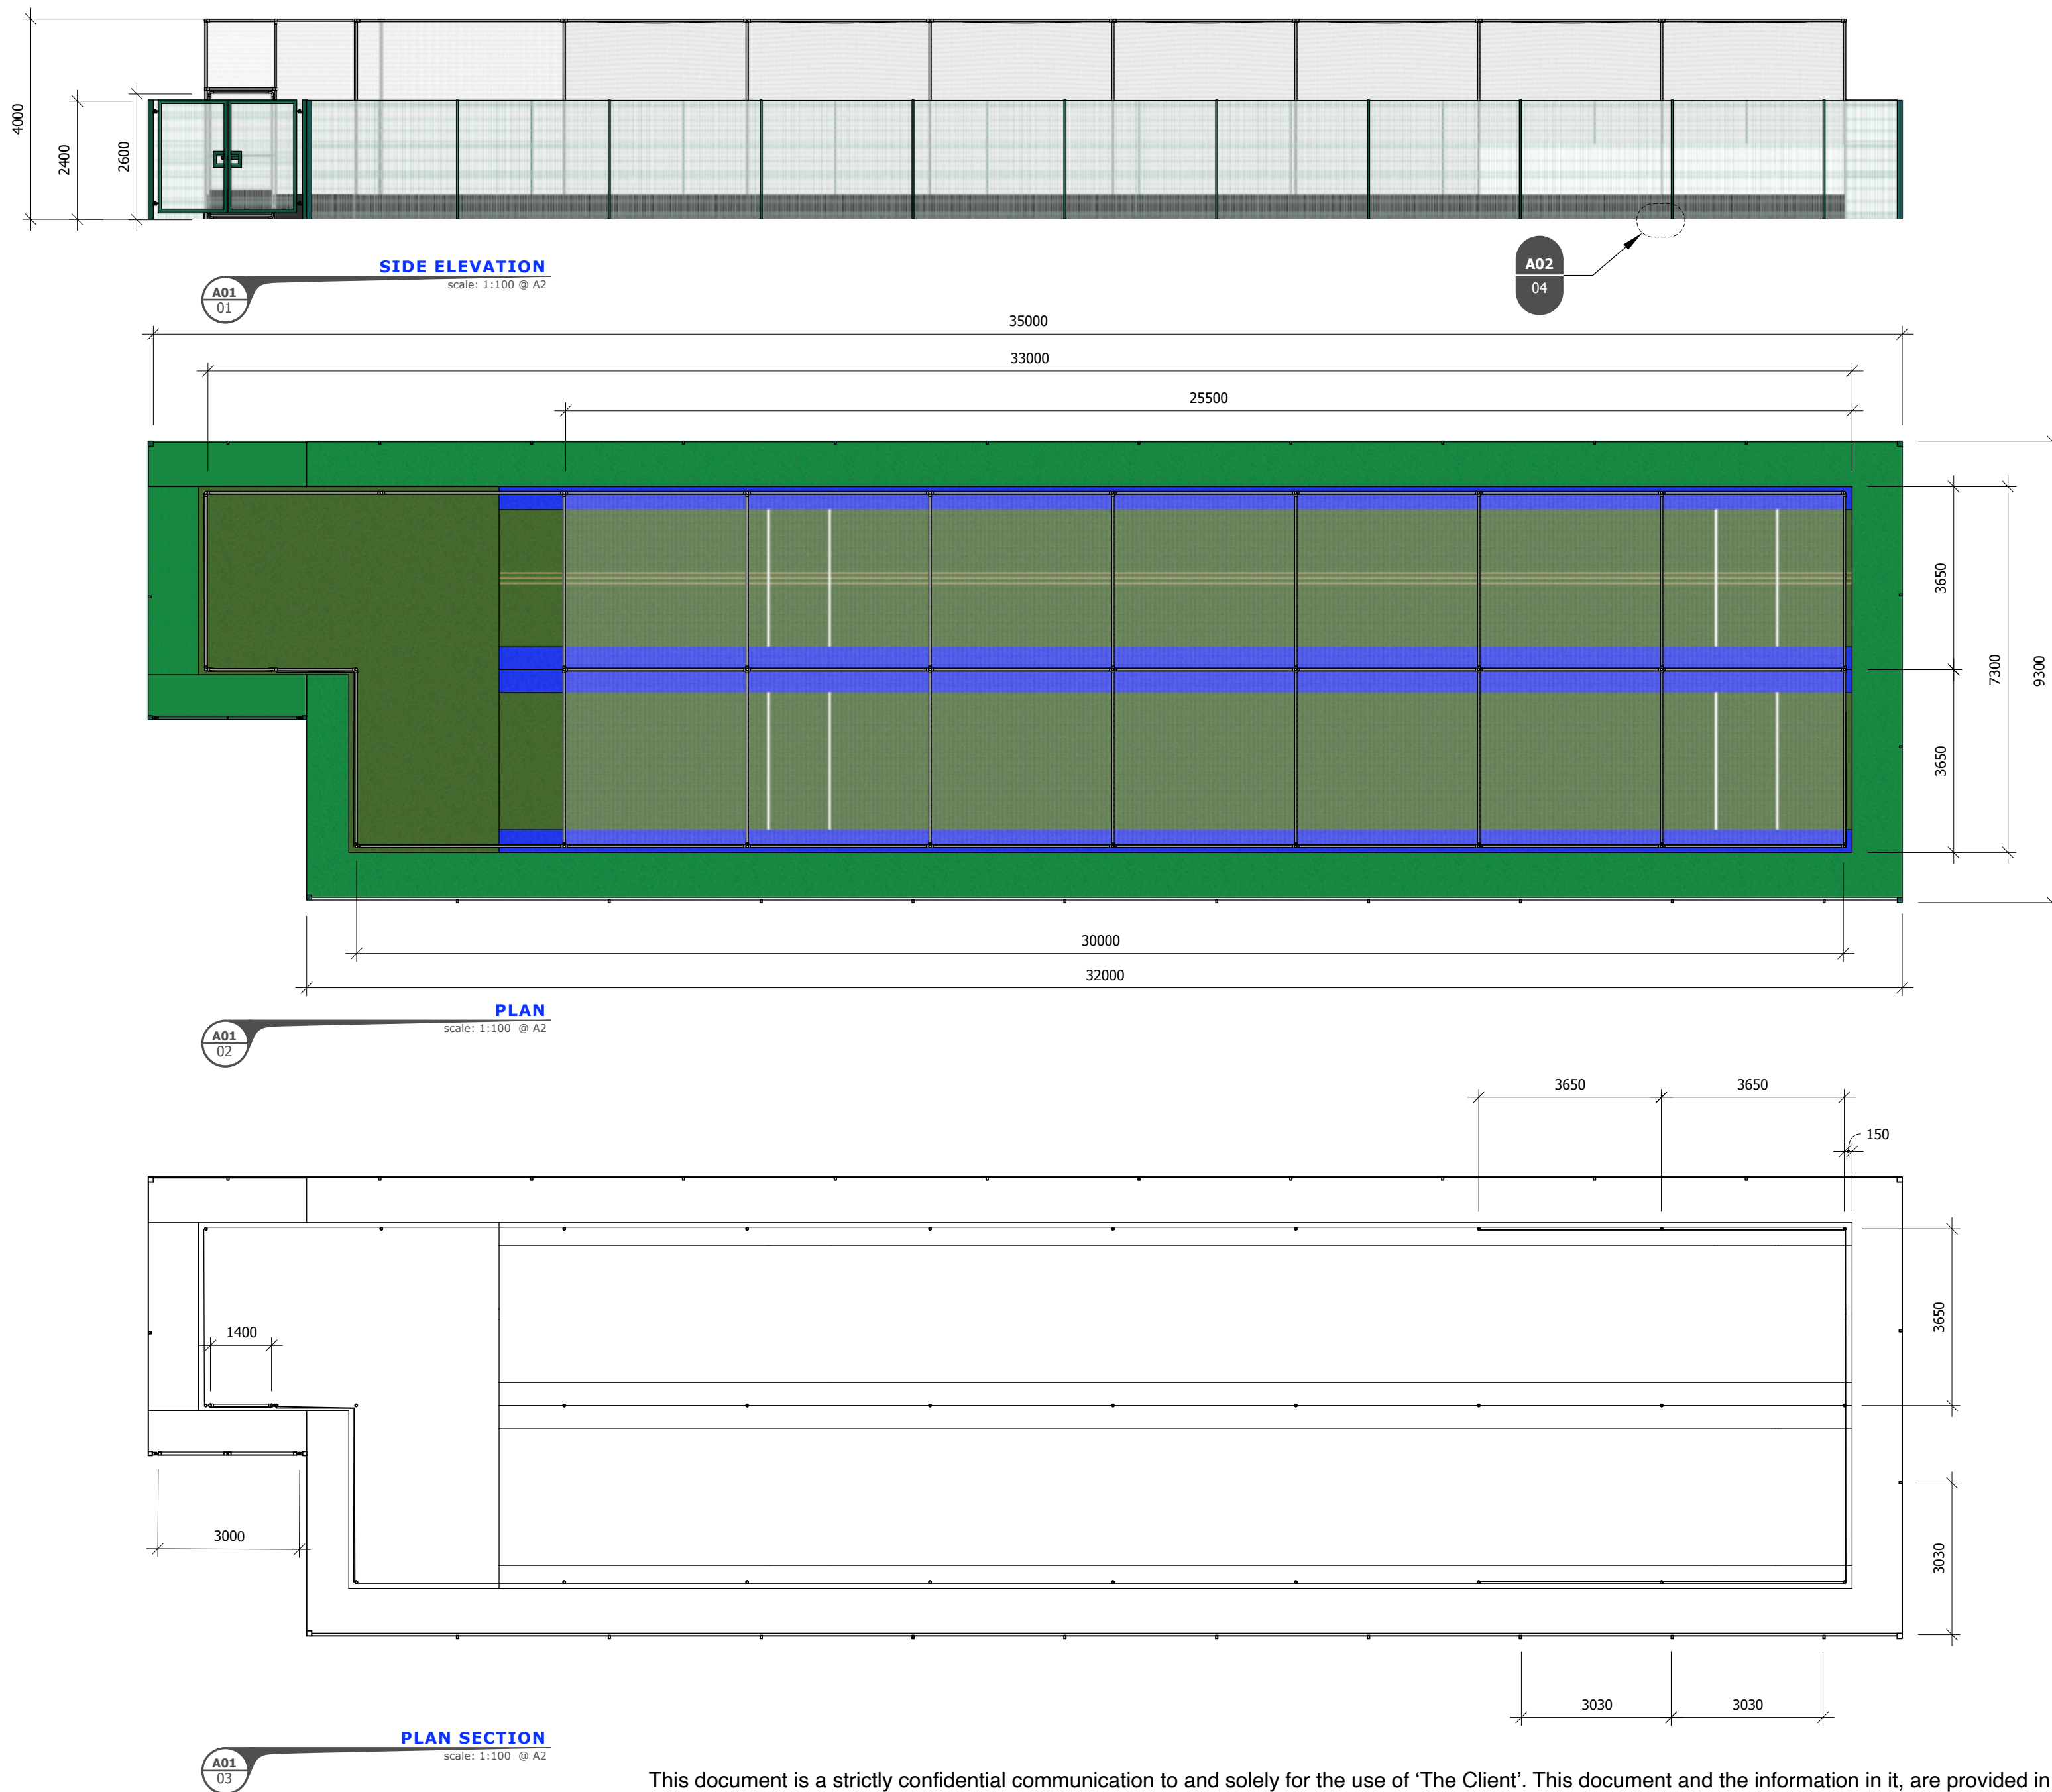

FRONT ELEVATION
scale: 1:100 @A2

Specification for Two Lane 'Enclosed' 'tp5t' Cricket Net Facility

Playing Surface Dimension: Two Lanes 30m & 33m x 7.3m

Synthetic playing surface carpets: per lane 27m x 3.65m
'tp5' Premium grade artificial carpet construction
Two lane Green with blue borders.
Optional: Single tone green, Green with NPC borders, NPC with Blue or Green borders
Training Aid: three stump lines woven into the carpet
'tp5' premium grade run up carpet per lane: 3m x 3.65m
single tone green

Shock Pads: Per Lane

'tp2' Batting Area: pace modifying shock pads for the pitching area 19m length.
'tp3' Bowling Area and Run-up: Load absorbing shock pad 11m & 14m length

Steelwork System Dimensions: Per Lane

Height: 4m
Lane Length: 25.55m
Overall length: 30m & 33m
Width: 3.6 - 3.65m
48mm Diameter galvanised steel tubes set in a 52mm diameter socket.

Design Options

Powder coated steelwork: Green or Black
Pedestrian access gate

Netting Systems


Protection Tunnels: Exclusive to total-play
One seamless piece of total-play's 'HD' netting secured with PVC encapsulated tension wire (Green or Black)
Batting Curtains (White Mesh) 2m x 7.3m
Optional: 'Wrap' or 'Double' batting curtains

Design Options

total-play's 'HD' Netting: Walled Design
Batting Curtains: fitted to surround the batsman
Protection Skirt in Green or Black (PVC): Protects the bottom section of netting, 0.5m high.


Security Fence

33m length x 9.21m width x 3m high perimeter security fencing and 3m double leaf gates. Design options include gate width, fence height, colour and type of perimeter safety path.

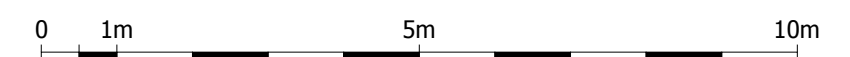


The 'tp5t' system designed and installed by total-play Ltd is an England and Wales Cricket Board, (ECB) Approved Non-Turf Pitch System.


This document is a strictly confidential communication to and solely for the use of 'The Client'. This document and the information in it, are provided in confidence to 'The Client', for the sole purpose of exploring potential ground development works. No part of it may be reproduced or communicated to any other third party without the expressed written permission of total-play Ltd

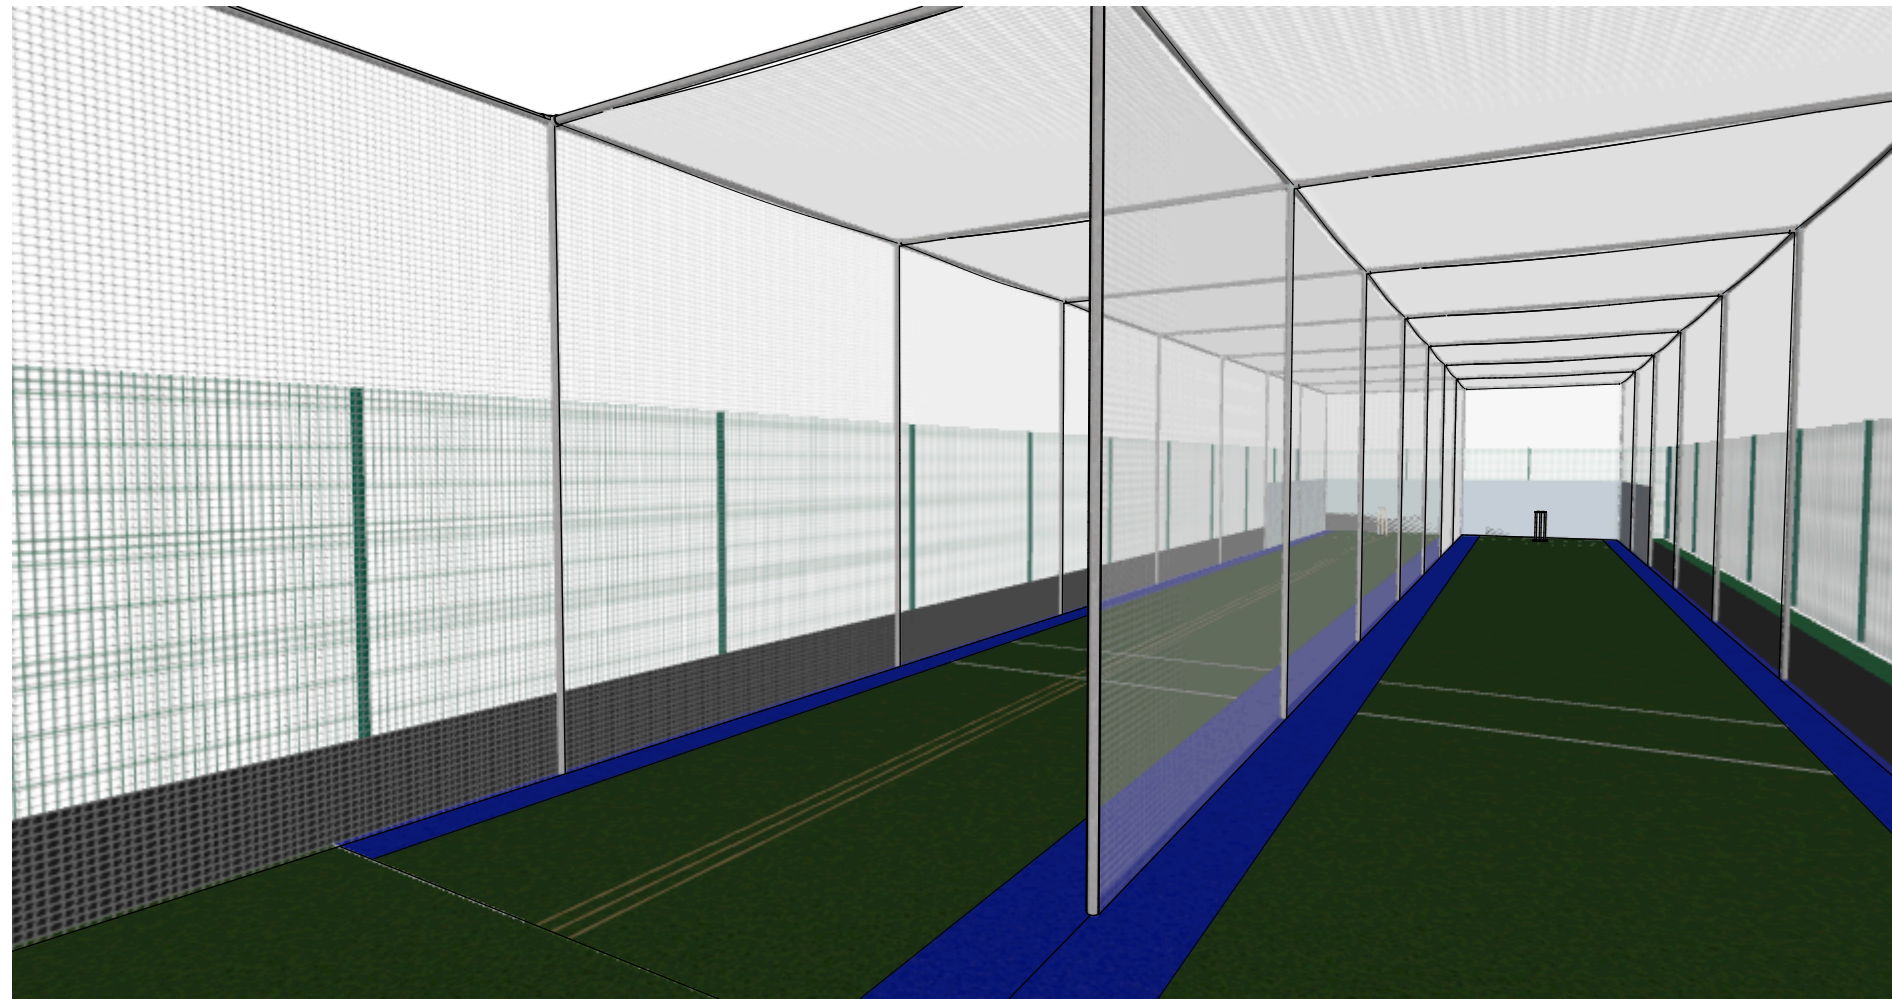


INTERNAL PERSPECTIVE
scale: NTS
A02 01

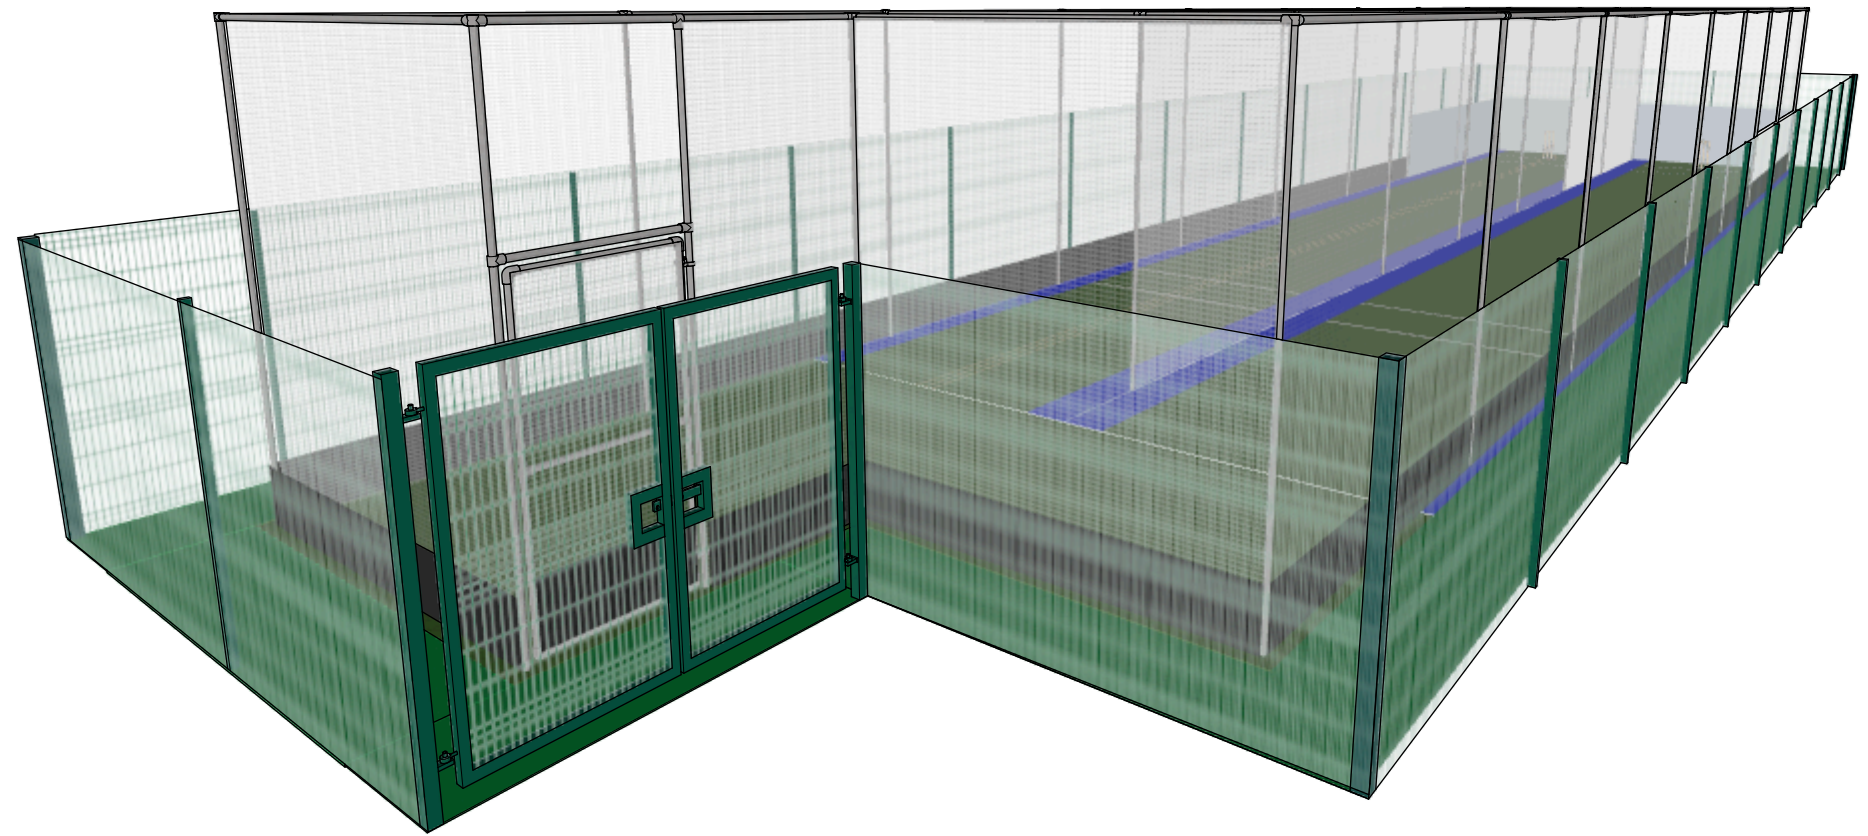

FRONT PERSPECTIVE
scale: NTS
A02 02

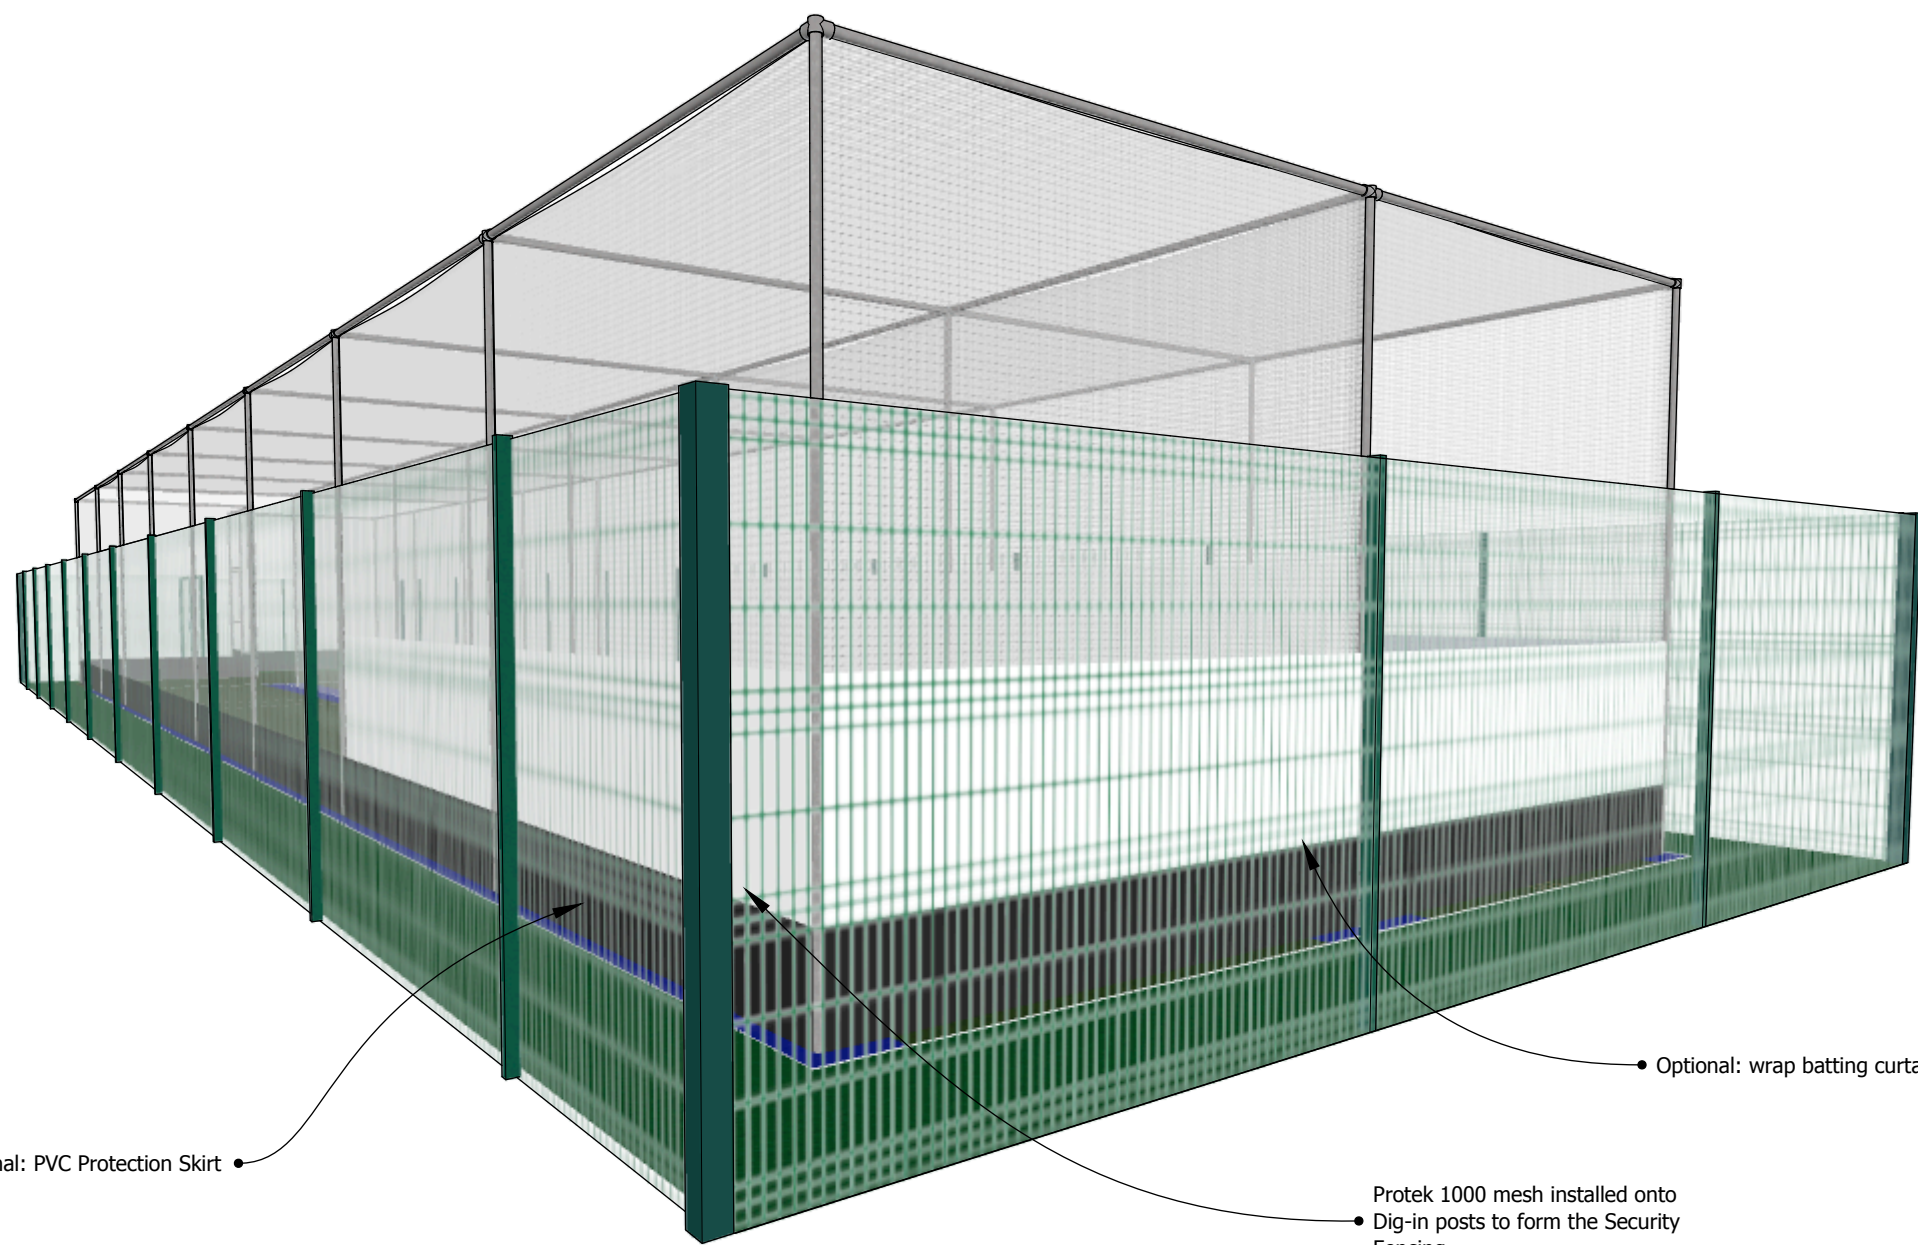

REAR PERSPECTIVE
scale: NTS
A02 03

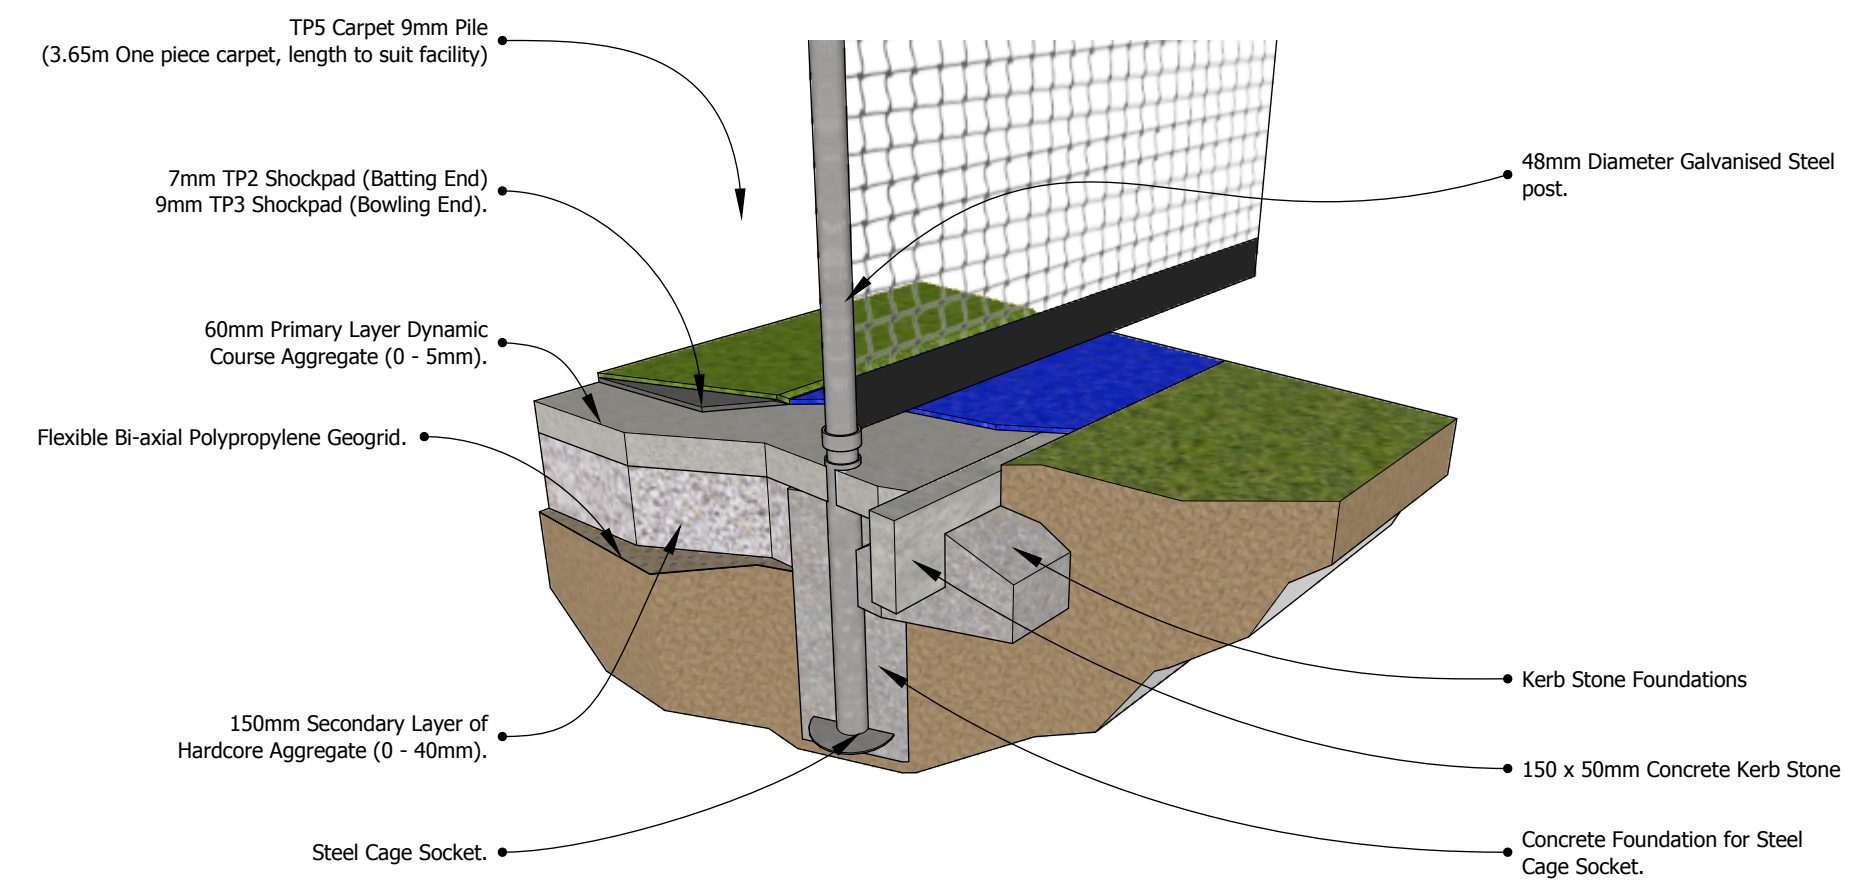

CAGE POST INSTALLATION
scale: NTS
A02 04

This document is a strictly confidential communication to and solely for the use of 'The Client'. This document and the information in it, are provided in confidence to 'The Client', for the sole purpose of exploring potential ground development works. No part of it may be reproduced or communicated to any other third party without the expressed written permission of total-play Ltd

