

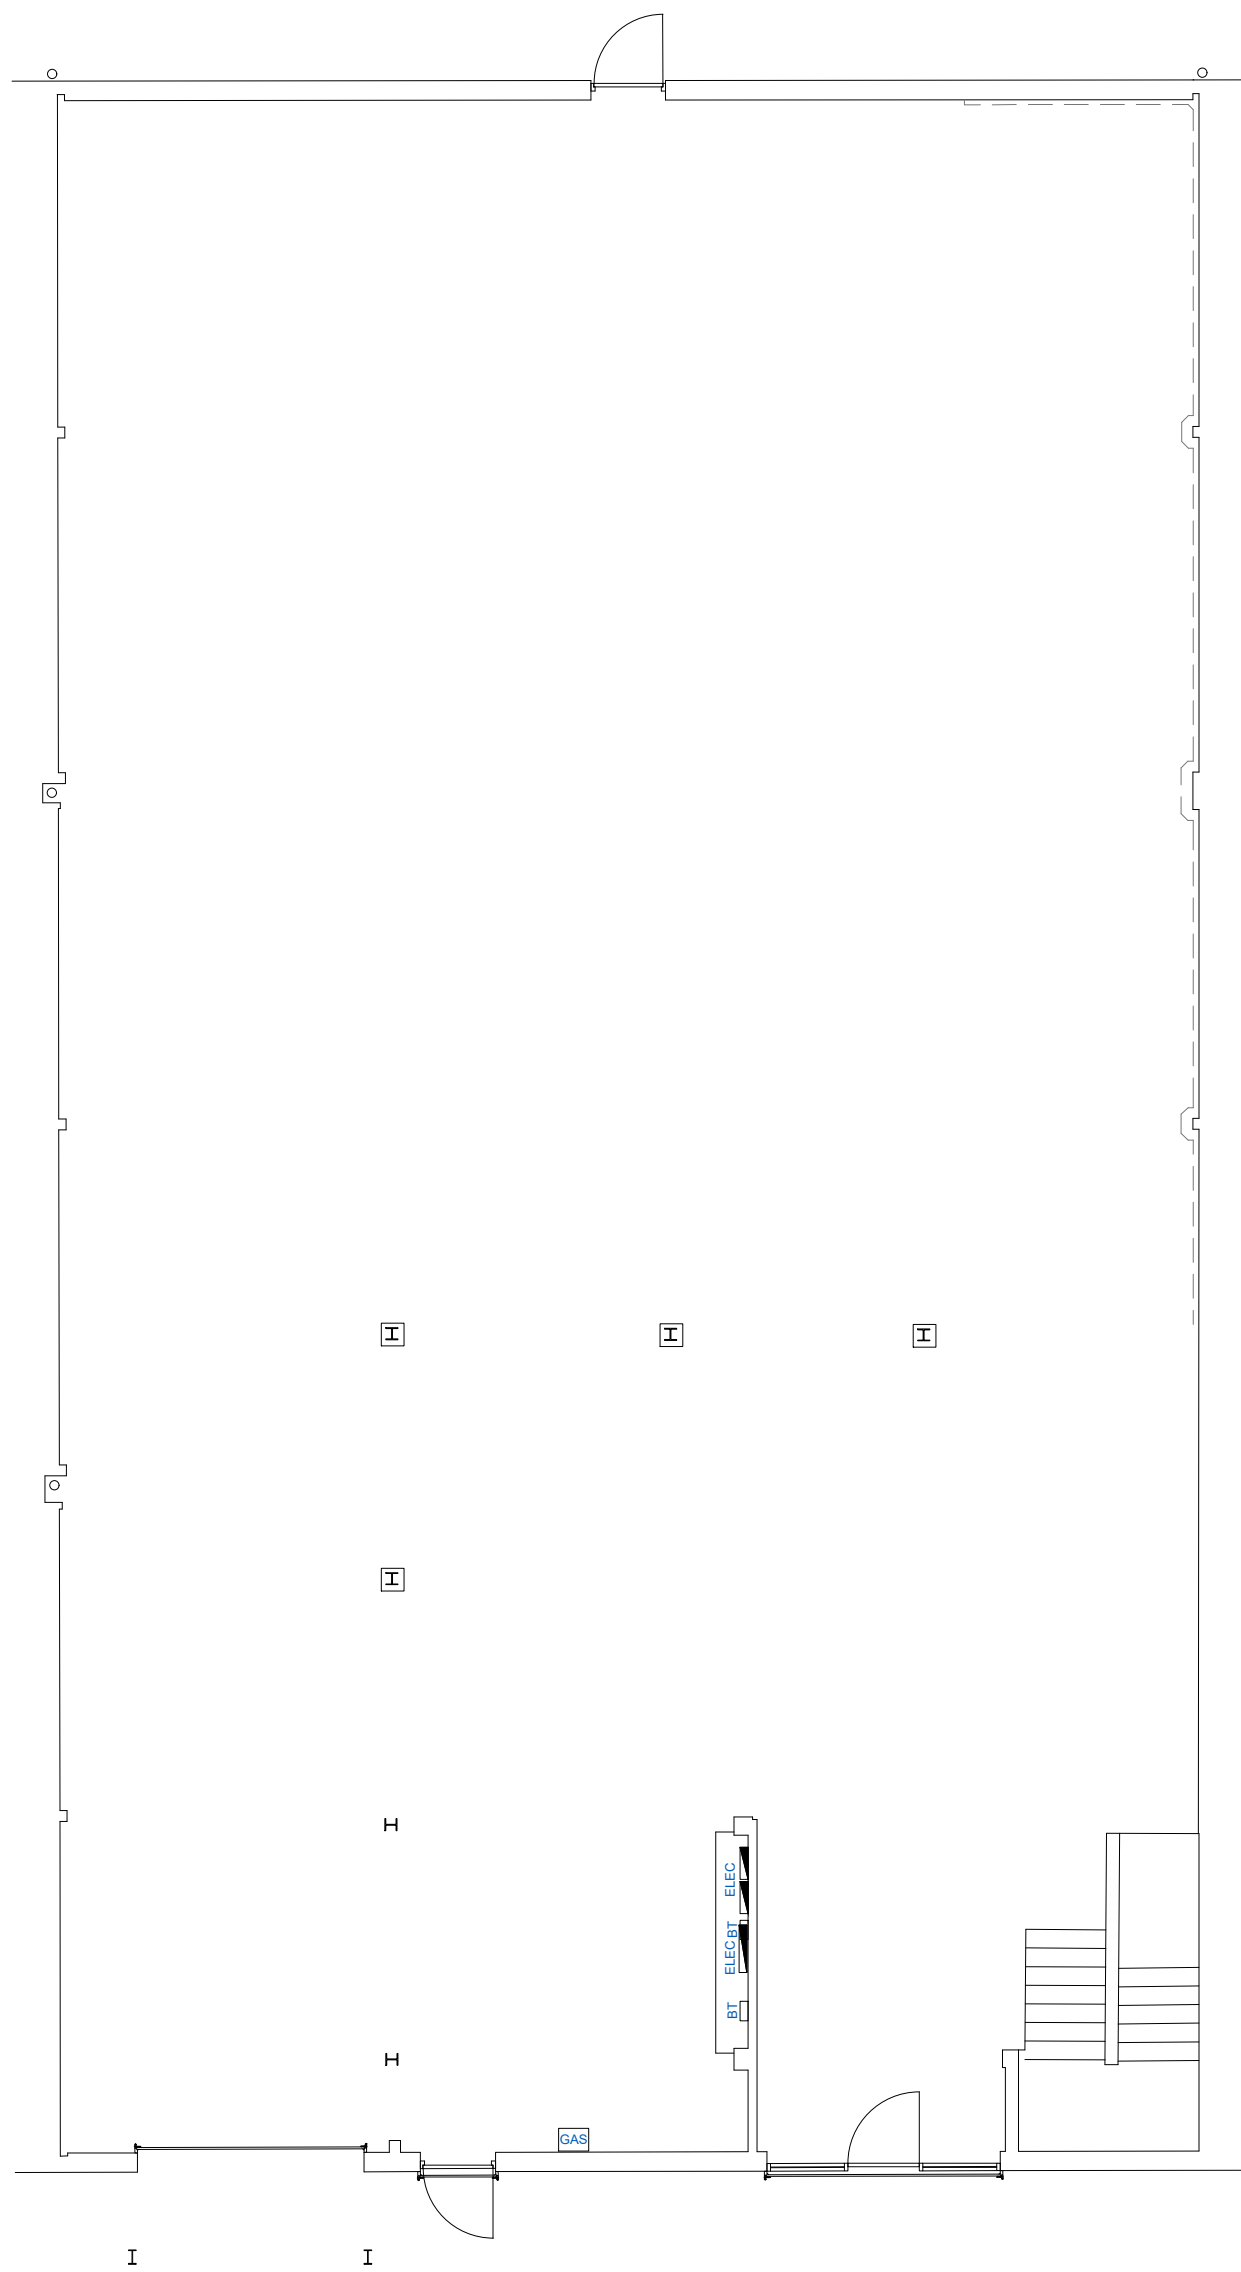


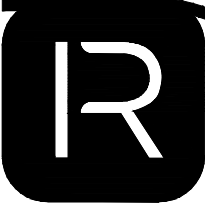

EXISTING GROUND FLOOR LAYOUT
SCALE 1:100

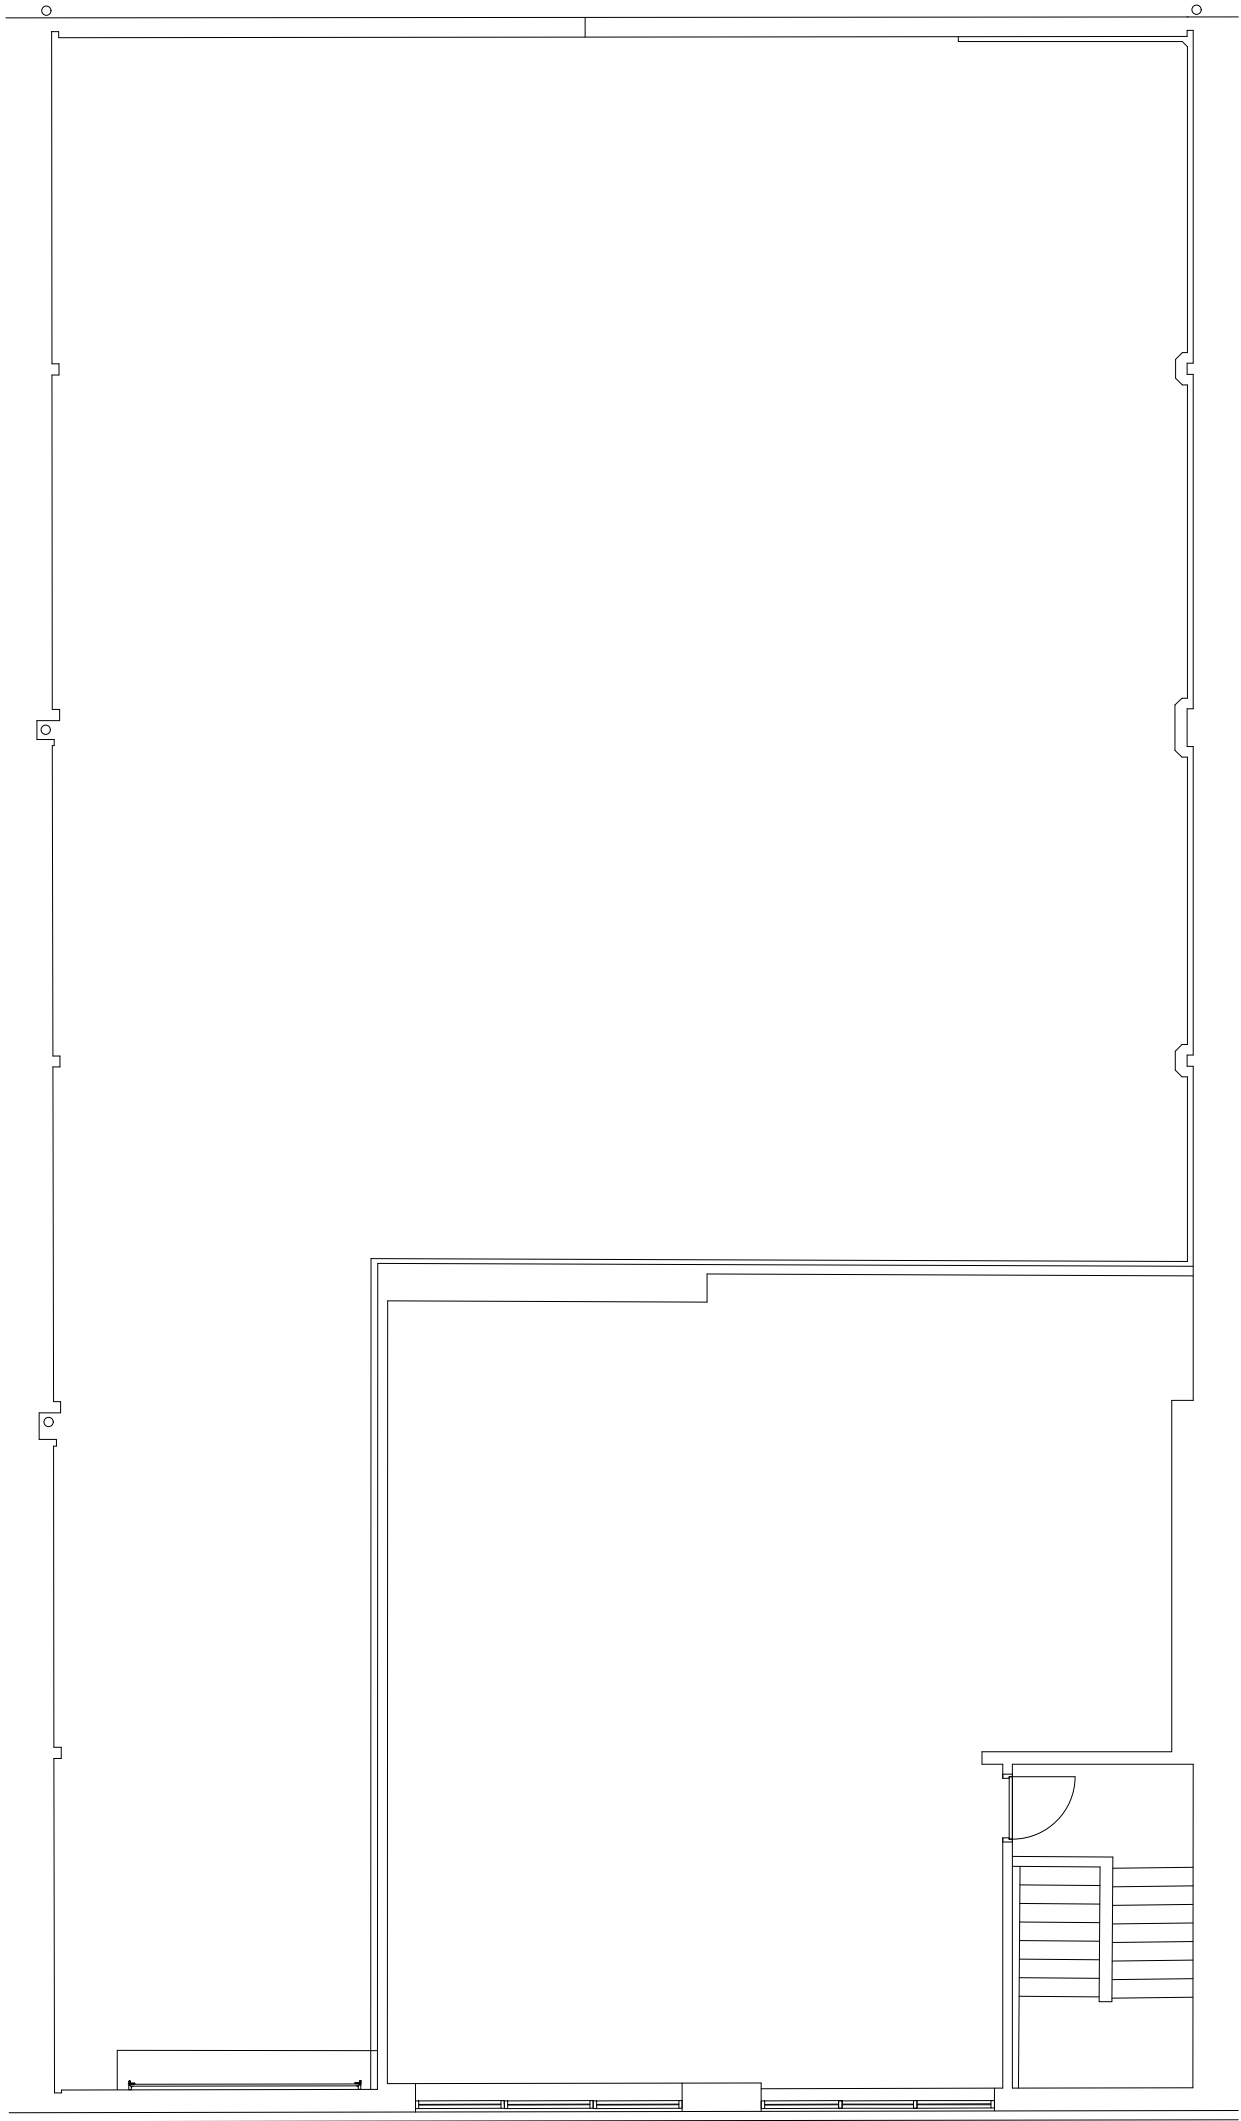

EXISTING FIRST FLOOR LAYOUT
SCALE 1:100

REVISIONS			DATE	INIT
ISSUED FOR				
PLANNING				
DRAWING PROJECT				
UNIT 2, 23-25 BRIDGE ROAD, HAYWARDS HEATH, RH16 1UA				
DRAWING TITLE				
EXISTING				
FLOOR PLAN				
CLIENT				
SCREWFIX DIRECT LIMITED				
DRAWN BY	CHECKED BY	SCALE	DATE	
TM	MH/CD	1:100 @ A1	29.01.2026	
DRAWING NUMBER				
8767-SF_HAYWARDS_HEATH-FLD-00-XX-DR-I-0020-EX_GA-P3				
SCALE BAR @1:100				
01m5m10m <				