
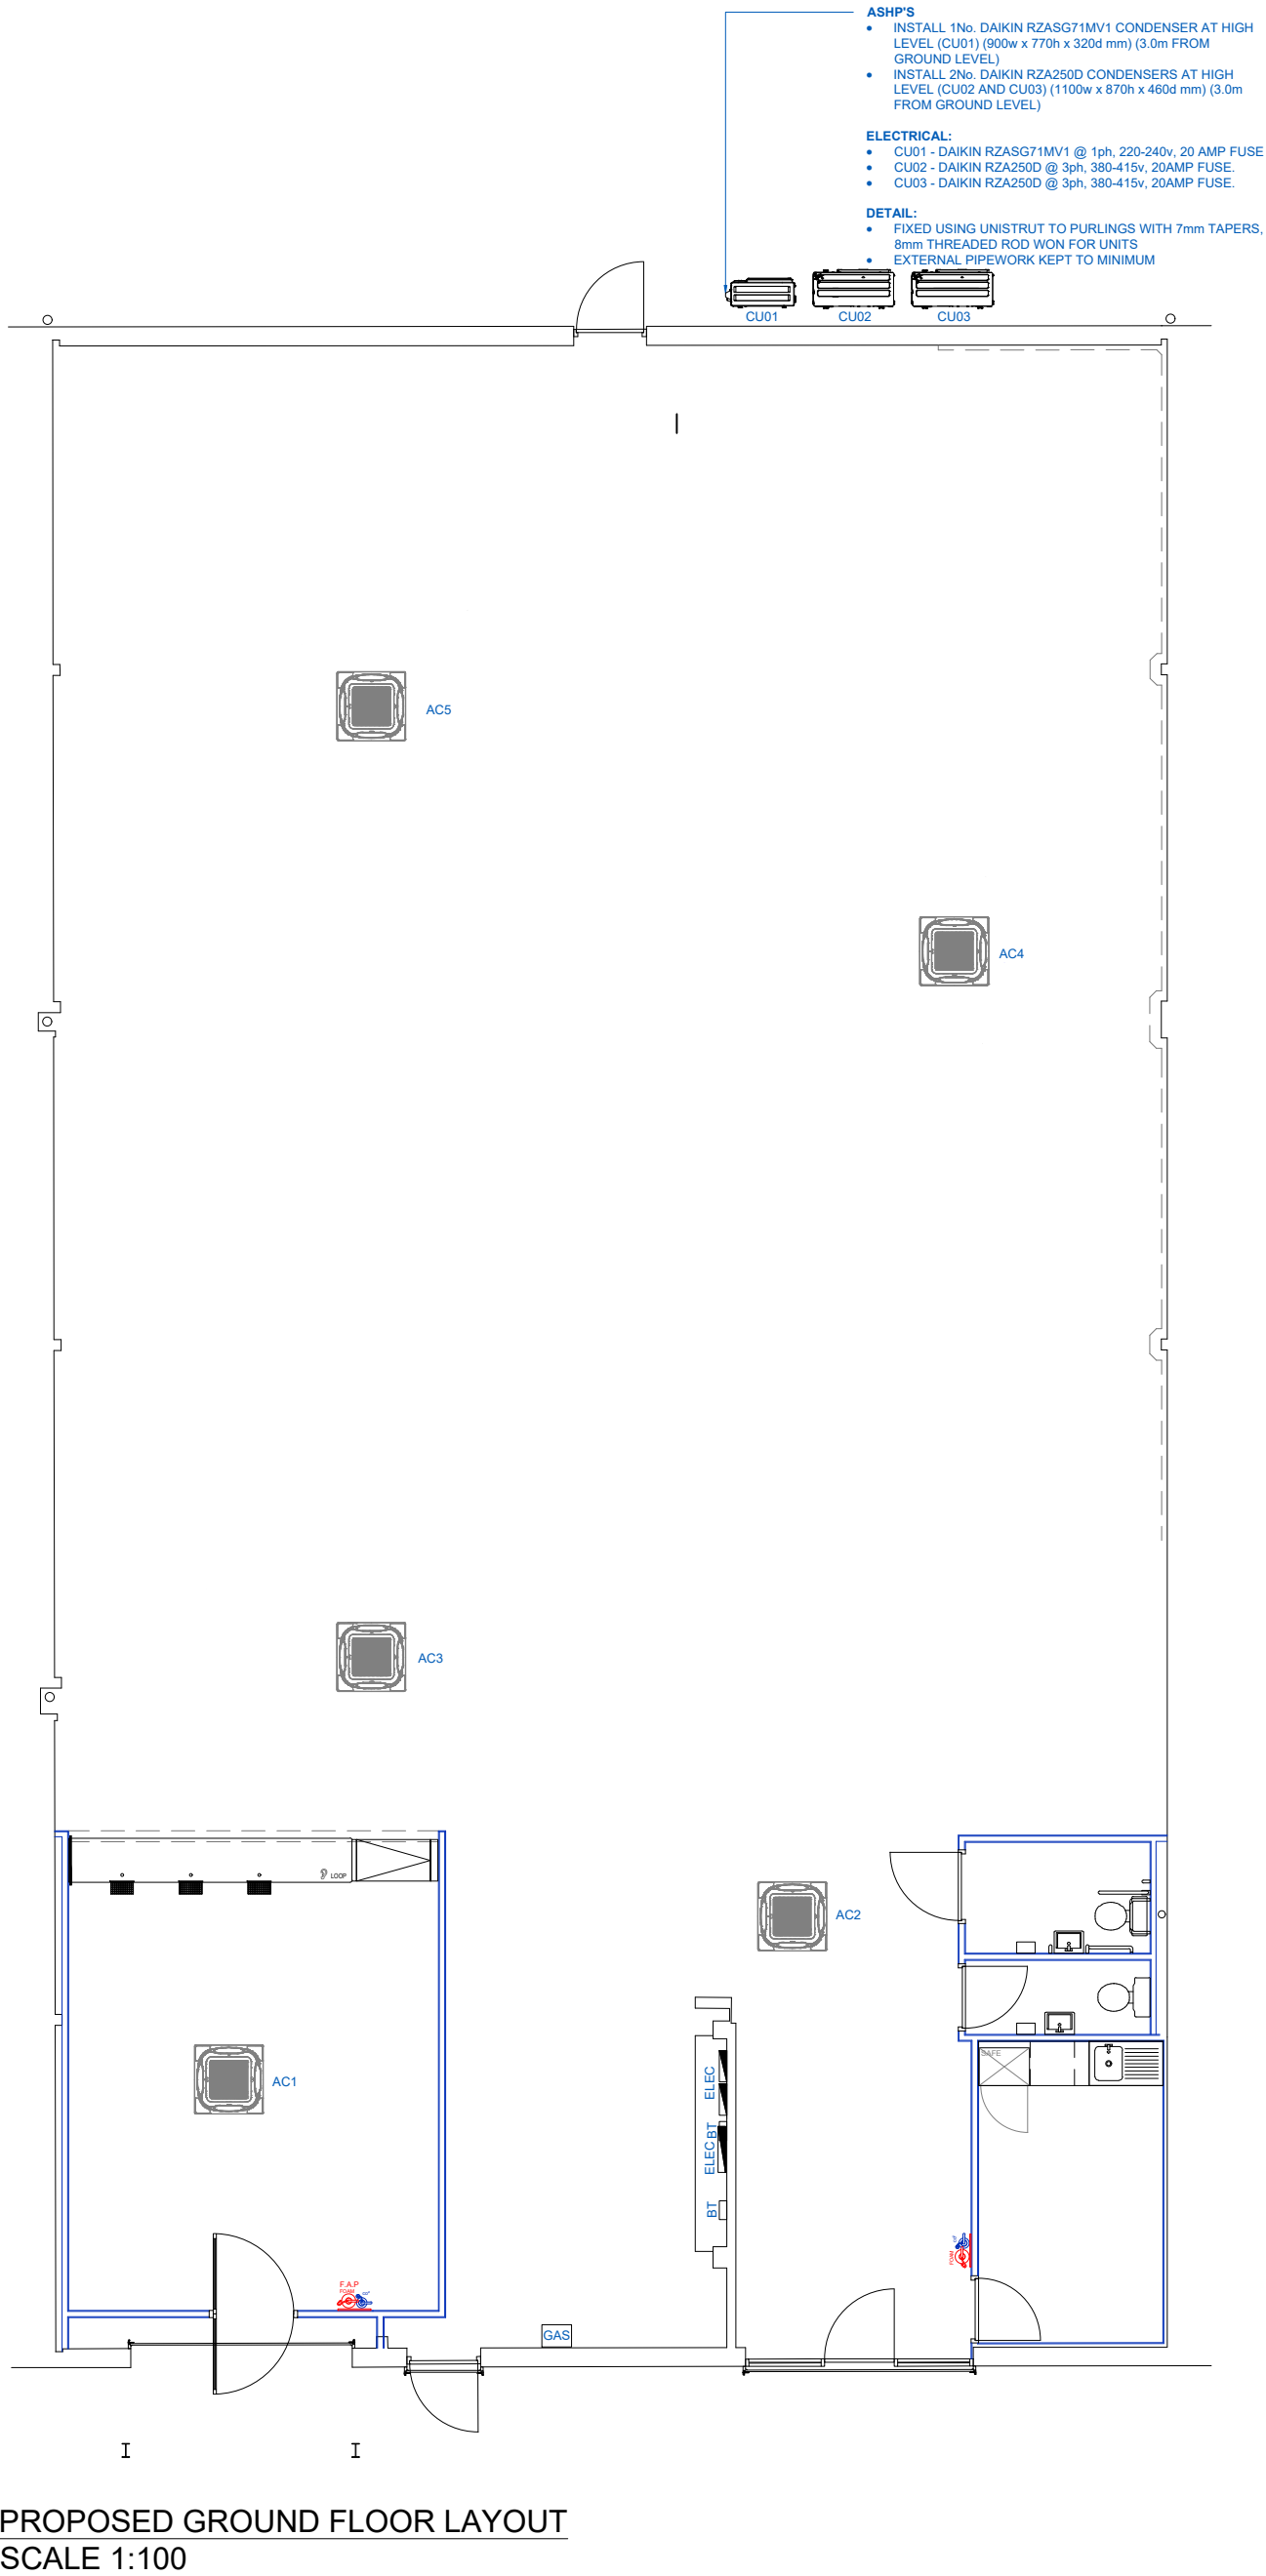


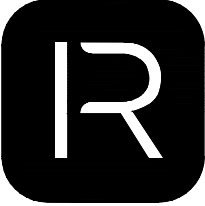

PROPOSED GROUND FLOOR LAYOUT
SCALE 1:100

Specifications Table for RZASG-MV1

		RZASG71MV1B		RZASG100MV1B		RZASG125MV1B		RZASG160MV1B	
Dimensions	Unit	Height	mm	770	940	940	940	940	940
		Width	mm	560	560	560	560	560	560
		Depth	mm	320	320	320	320	320	320
Weight	Unit		kg	60	70	70	70	78	78
	Compressor	Type		Hermetically sealed swing compressor	Hermetically sealed swing compressor	Hermetically sealed swing compressor	Hermetically sealed swing compressor	Hermetically sealed swing compressor	Hermetically sealed swing compressor
Operation range	Cooling	Ambient	Min.	°CDB -15	-15	-15	-15	-15	-15
			Max.	°CDB 46	46	46	46	46	46
			Max.	°CWB 15.5	15.5	15.5	15.5	15.5	15.5
Sound power level	Cooling	Ambient	Min.	dBA 65	70	71	73	73	73
			Max.	dBA 71 (1)	73 (1)	73 (1)	73 (1)	73 (1)	73 (1)
			Max.	dBA 73 (1)	75 (1)	75 (1)	75 (1)	75 (1)	75 (1)
Sound pressure level	Cooling	Ambient	Min.	dBA 46	53	53	54	54	54
			Max.	dBA 47	57	57	57	57	57
			Max.	dBA 57	60	60	60	60	60
Refrigerant	Type	Nom.	Max.	dBA 53	57	57	57	57	57
			Max.	dBA 60	63	63	63	63	63
			Max.	dBA 63	66	66	66	66	66
Charge	Type	Nom.	Max.	dBA 60	63	63	63	63	63
			Max.	dBA 63	66	66	66	66	66
			Max.	dBA 66	69	69	69	69	69
Piping connections	Type	Nom.	Max.	dBA 63	66	66	66	66	66
			Max.	dBA 66	69	69	69	69	69
			Max.	dBA 69	72	72	72	72	72
Piping length	Type	Nom.	Max.	dBA 72	75	75	75	75	75
			Max.	dBA 75	78	78	78	78	78
			Max.	dBA 78	81	81	81	81	81
Additional refrigerant charge	Type	Nom.	Max.	dBA 81	84	84	84	84	84
			Max.	dBA 84	87	87	87	87	87
			Max.	dBA 87	90	90	90	90	90
Level difference	Type	Nom.	Max.	dBA 90	93	93	93	93	93
			Max.	dBA 93	96	96	96	96	96
			Max.	dBA 96	99	99	99	99	99
Standard Accessories	Type	Nom.	Max.	dBA 99	102	102	102	102	102
			Max.	dBA 102	105	105	105	105	105
			Max.	dBA 105	108	108	108	108	108
Power supply	Type	Nom.	Max.	dBA 108	111	111	111	111	111
			Max.	dBA 111	114	114	114	114	114
			Max.	dBA 114	117	117	117	117	117
Notes	Type	Nom.	Max.	dBA 117	120	120	120	120	120
			Max.	dBA 120	123	123	123	123	123
			Max.	dBA 123	126	126	126	126	126

Spec - CU01

Specifications Table for RZA-D

		RZA2000C7Y1B		RZA2500C7Y1B	
Dimensions	Unit	Height	mm	870	870
		Width	mm	1,100	1,100
		Depth	mm	460	460
Weight	Unit		kg	117	117
	Compressor	Type		Hermetically sealed scroll compressor	Hermetically sealed scroll compressor
Operation range	Cooling	Ambient	Min.	°CDB -20	-20
			Max.	°CDB 46	46
			Max.	°CWB 15	15
Sound power level	Cooling	Ambient	Min.	dBA 73	76
			Max.	dBA 76 (1)	79 (1)
			Max.	dBA 79 (1)	82 (1)
Sound pressure level	Cooling	Ambient	Min.	dBA 53	57
			Max.	dBA 57	60
			Max.	dBA 60	63
Refrigerant	Type	Nom.	Max.	dBA 63	66
			Max.	dBA 66	69
			Max.	dBA 69	72
Piping connections	Type	Nom.	Max.	dBA 72	75
			Max.	dBA 75	78
			Max.	dBA 78	81
Additional refrigerant charge	Type	Nom.	Max.	dBA 81	84
			Max.	dBA 84	87
			Max.	dBA 87	90
Level difference	Type	Nom.	Max.	dBA 90	93
			Max.	dBA 93	96
			Max.	dBA 96	99
Standard Accessories	Type	Nom.	Max.	dBA 99	102
			Max.	dBA 102	105
			Max.	dBA 105	108
Power supply	Type	Nom.	Max.	dBA 108	111
			Max.	dBA 111	114
			Max.	dBA 114	117
Notes	Type	Nom.	Max.	dBA 117	120
			Max.	dBA 120	123
			Max.	dBA 123	126

Spec - CU01 & CU03



Example image

REVISIONS	DATE	INIT
ISSUED FOR PLANNING		
DRAWING PROJECT UNIT 2, 23-25 BRIDGE ROAD, HAYWARDS HEATH, RH16 1UA		
DRAWING TITLE PROPOSED FLOOR PLAN		
CLIENT SCREWFIX DIRECT LIMITED		
DRAWN BY TM	CHECKED BY MH/CD	SCALE 1:100 @ A1
DATE 29.01.2026		
DRAWING NUMBER 8767-SF_HAYWARDS_HEATH-FLD-00-XX-DR-I-0021-GA-P3		
SCALE BAR @1:100 0 1m 5m 10m		
Resolution INTERIORS		
REGISTERED IN ENGLAND & WALES NO. 3678965, VAT REGISTRATION NO. 723652246 GEORGE SMITH WAY, LUTON 200 BUSINESS PARK, YEOVIL, SOMERSET, BA22 8QR 01535 427700 - 01535 427701 - 01535 427702 - 01535 427703 - 01535 428068 - 01535 42		