


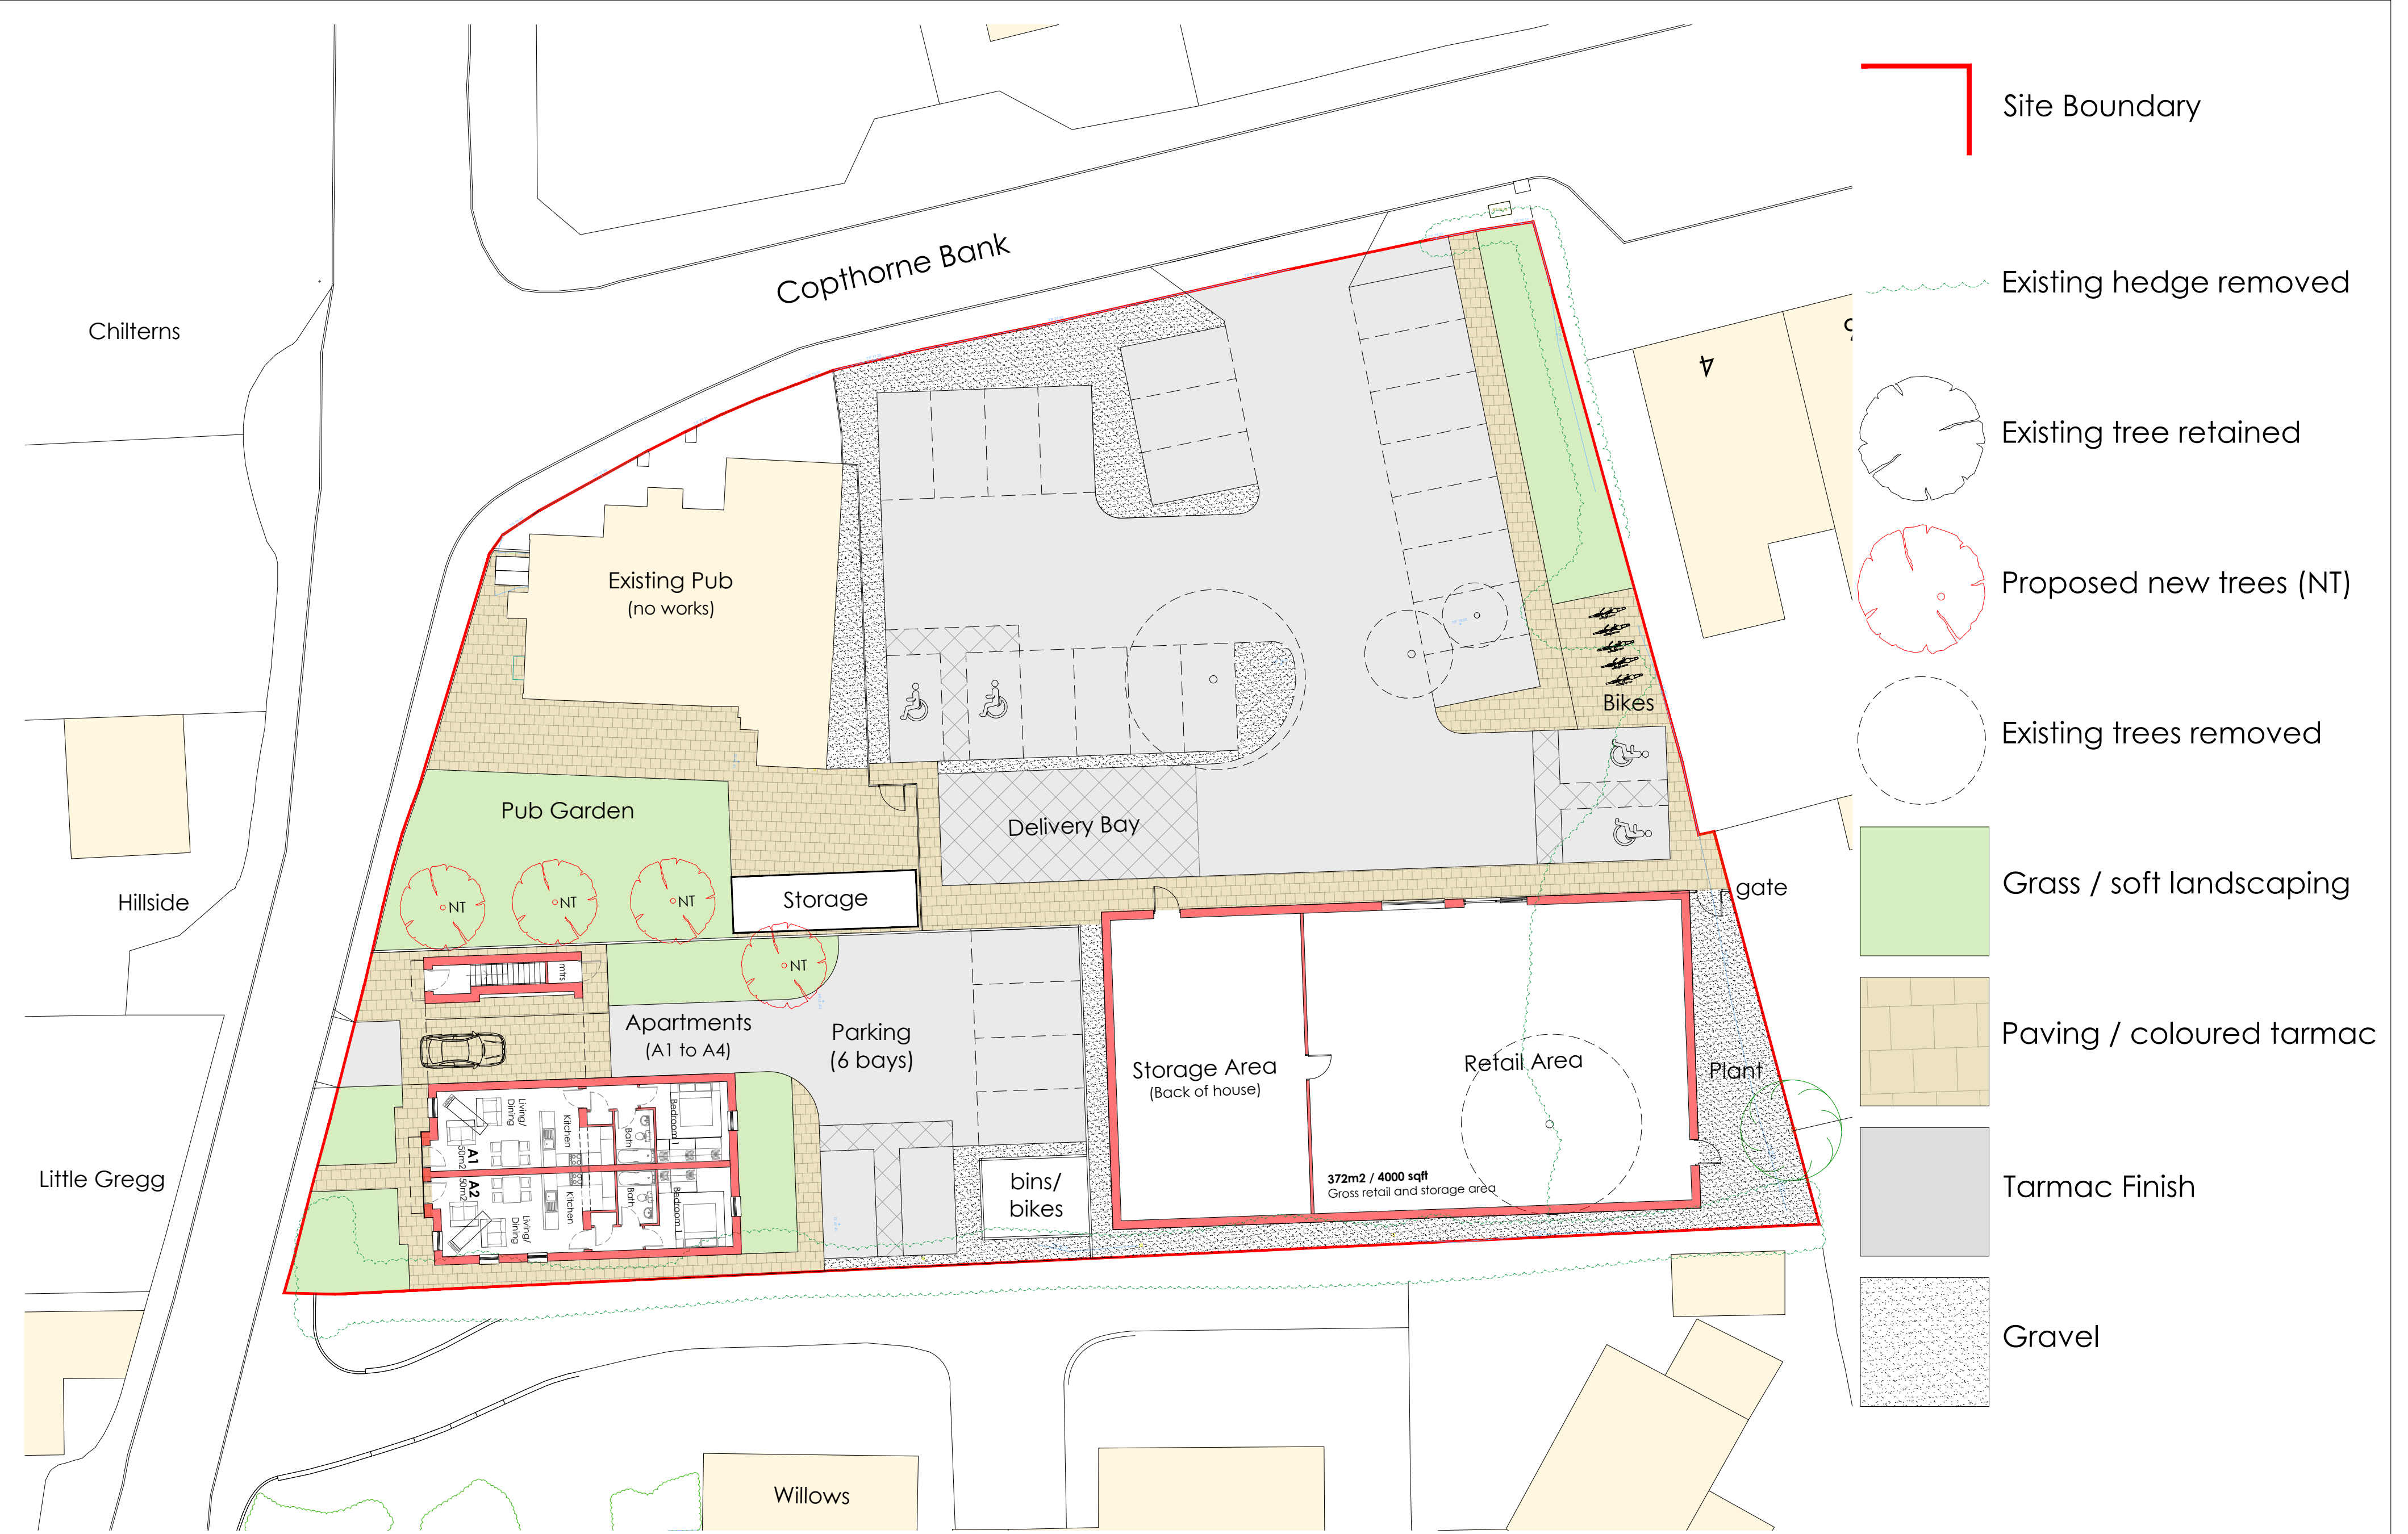

NOTES

All dimensions to be verified on site. Any discrepancies are to be reported to the relevant parties.

The content of the drawing remain the copyright of UAN and can not be used without consent

North

					client	drawn	scale	size
					Westcoast Convenience Limited	JJ/MG	1:200	A2
					address	checked	title	
					The Prince Albert, Copthorne Bank,	MG	Proposed Site Plan	
					Copthorne, Crawley, RH10 3QX	date		
					Mixed Use Development	21.08.2024		
					proj no.	status	dwg no.	revision
					23-144	Planning	23-144-02	B
B	parking notes removed	MG	27.11.2024					
A	design adjustments	JJ	28.08.2024					
revision	description	drawn	date					