


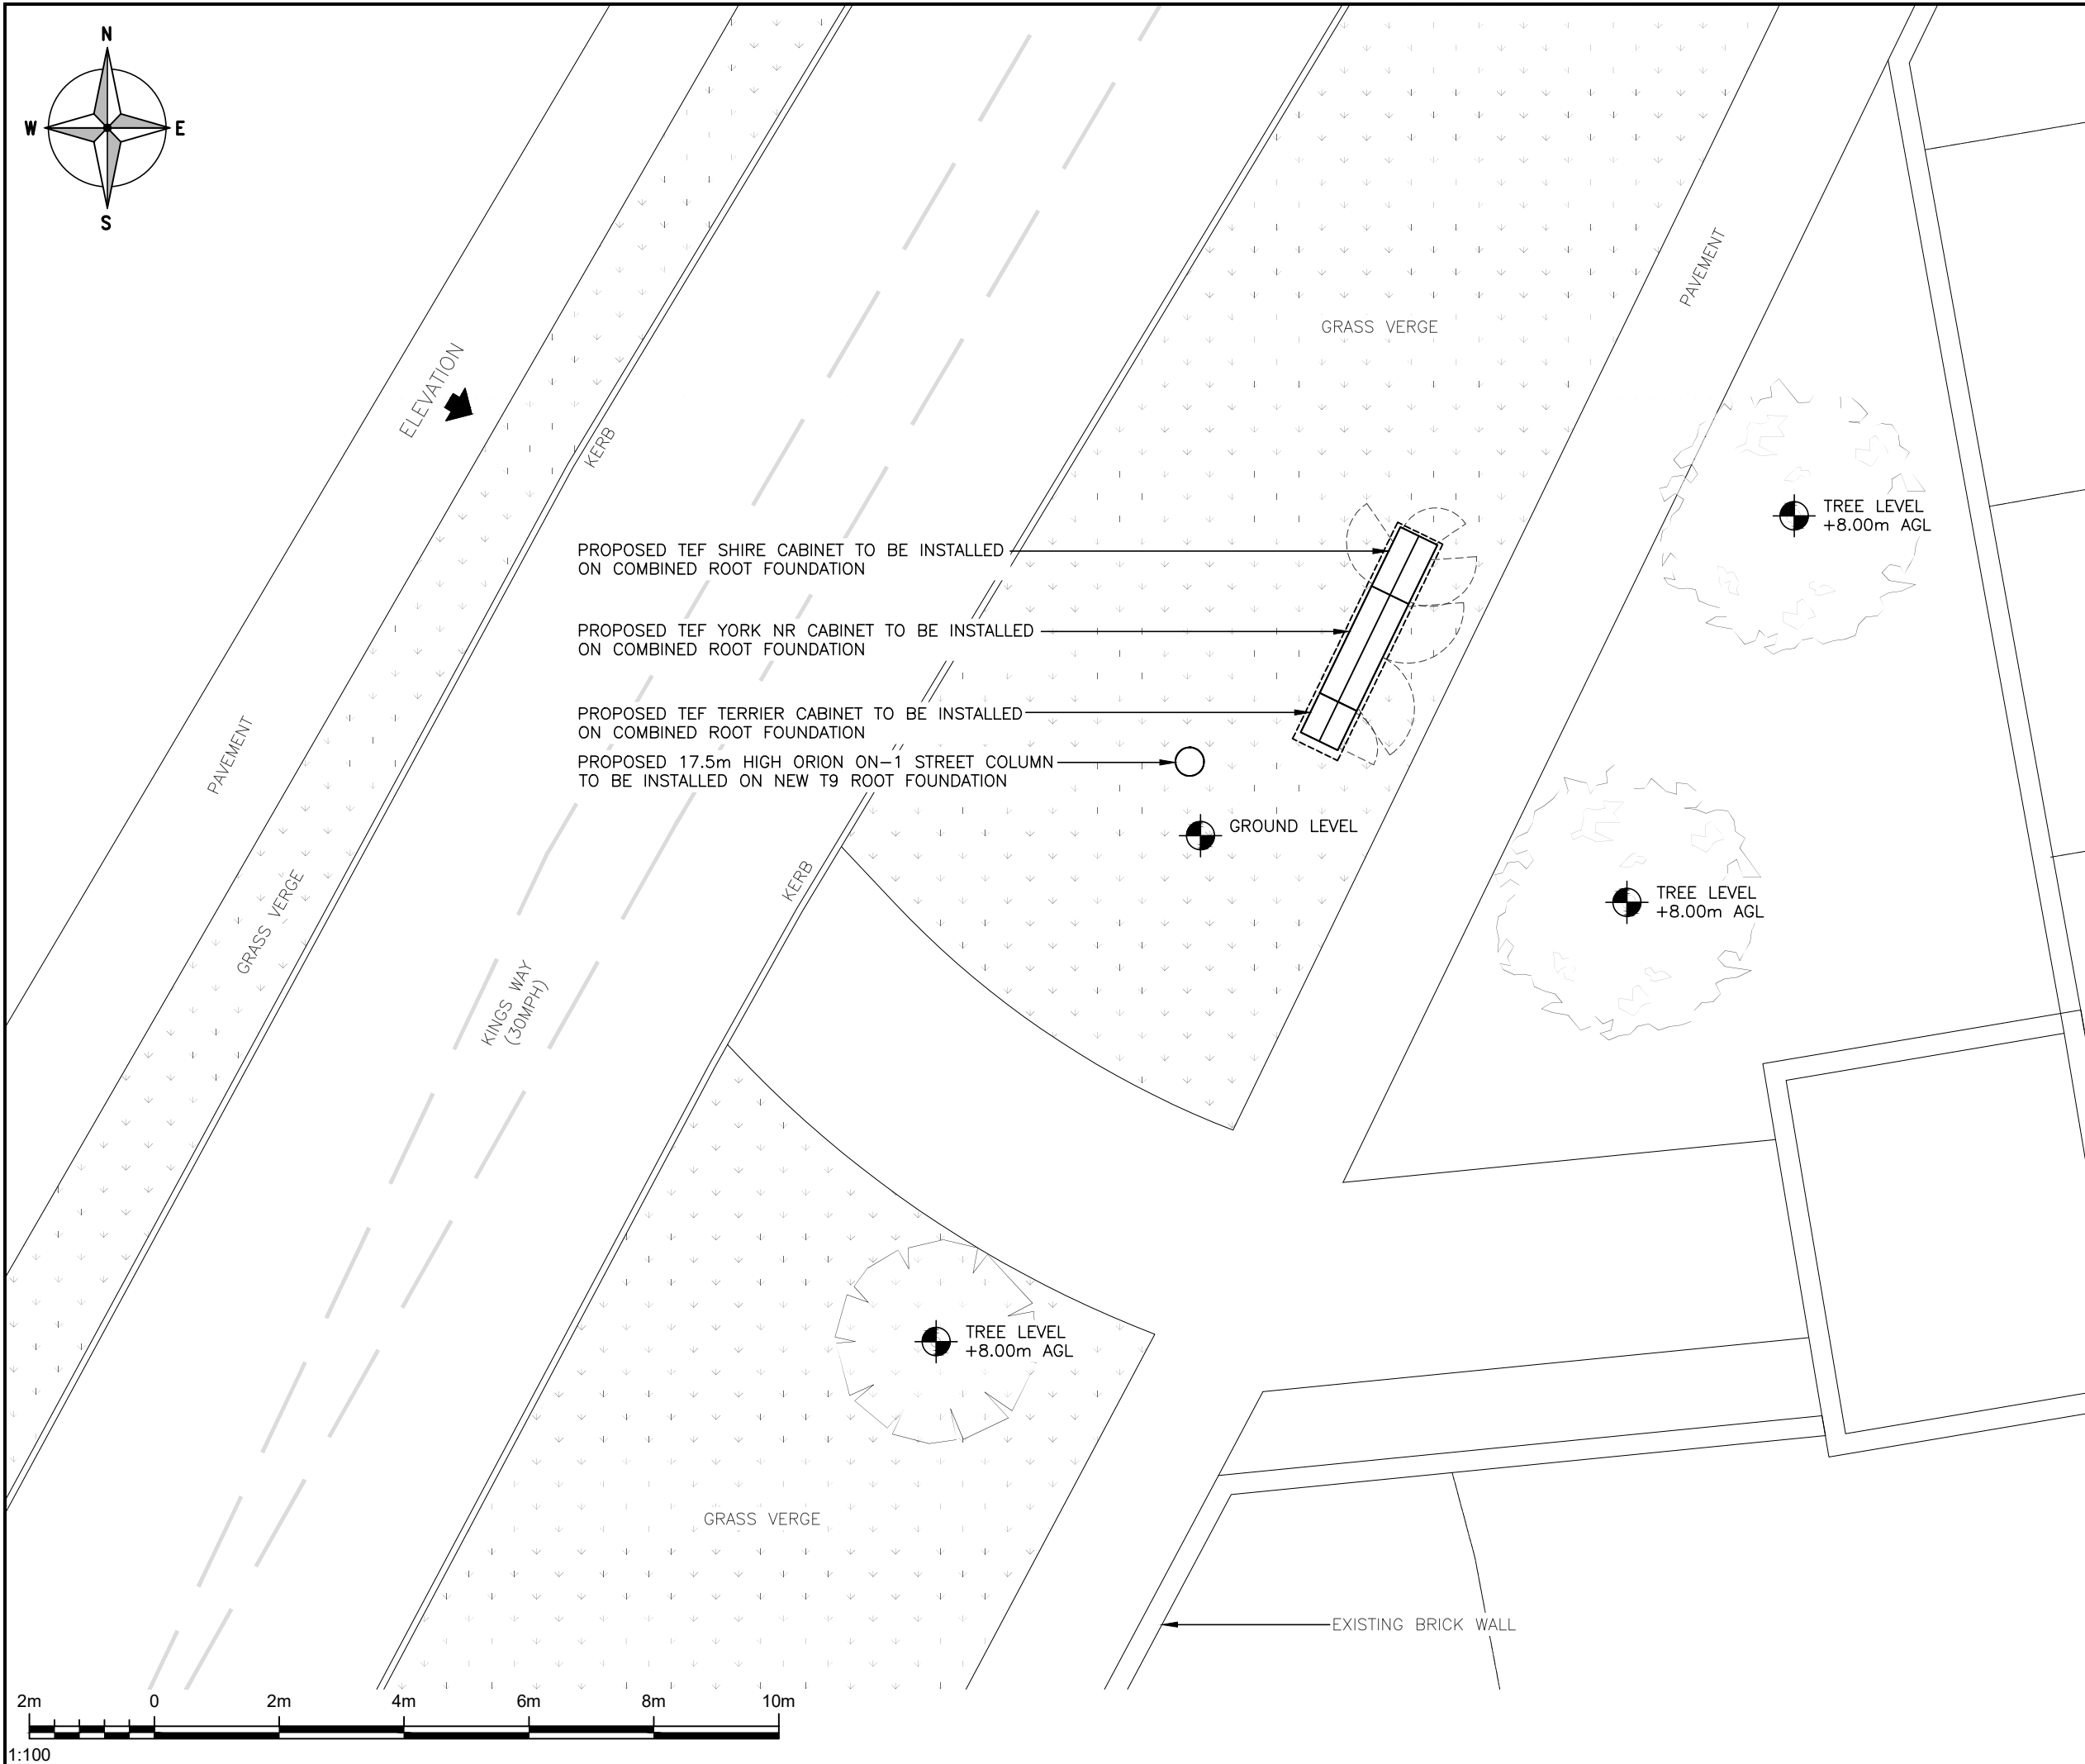

1:100

ALL DIMENSIONS ARE IN mm UNLESS NOTED OTHERWISE

N.G.R

E: 532502

N: 118510

NOTES:

B	POLE HEIGHT AMENDED	SH	TC	13/10/25
A	PLANNING ISSUE	AR	TC	01/08/25
REV	MODIFICATION	BY	CH	DATE

united living
connected
United Living Connected
4 Clearwater, Lingley Mere Business Park, Lingley Green
Avenue,
Great Sankey, Warrington, WA5 3UZ
t. 44 (0)151 420 4128
www.unitedliving.co.uk

cornerstone

Cell Name				Opt.
KINGS WAY NORTH				A
Cell ID No				
CSID	—	VF	✓	TEF
201271	—	—	—	74631
Project No.	—	TM Cell ID	—	N/A
20127121	—	—	—	—
Site Address / Contact Details				
KINGS WAY BURGESS HILL WEST SUSSEX RH15 0EA				
Drawing Title: PROPOSED SITE PLAN				
Purpose of issue: PLANNING				Dwg Rev: B
Drawing Number: 201				Pack Issue: B
Surveyed By: PL		Original Sheet Size: A3		Pack Issue: B
Drawn: AR	Date: 01/08/25	Checked: TC	Date: 01/08/25	B