


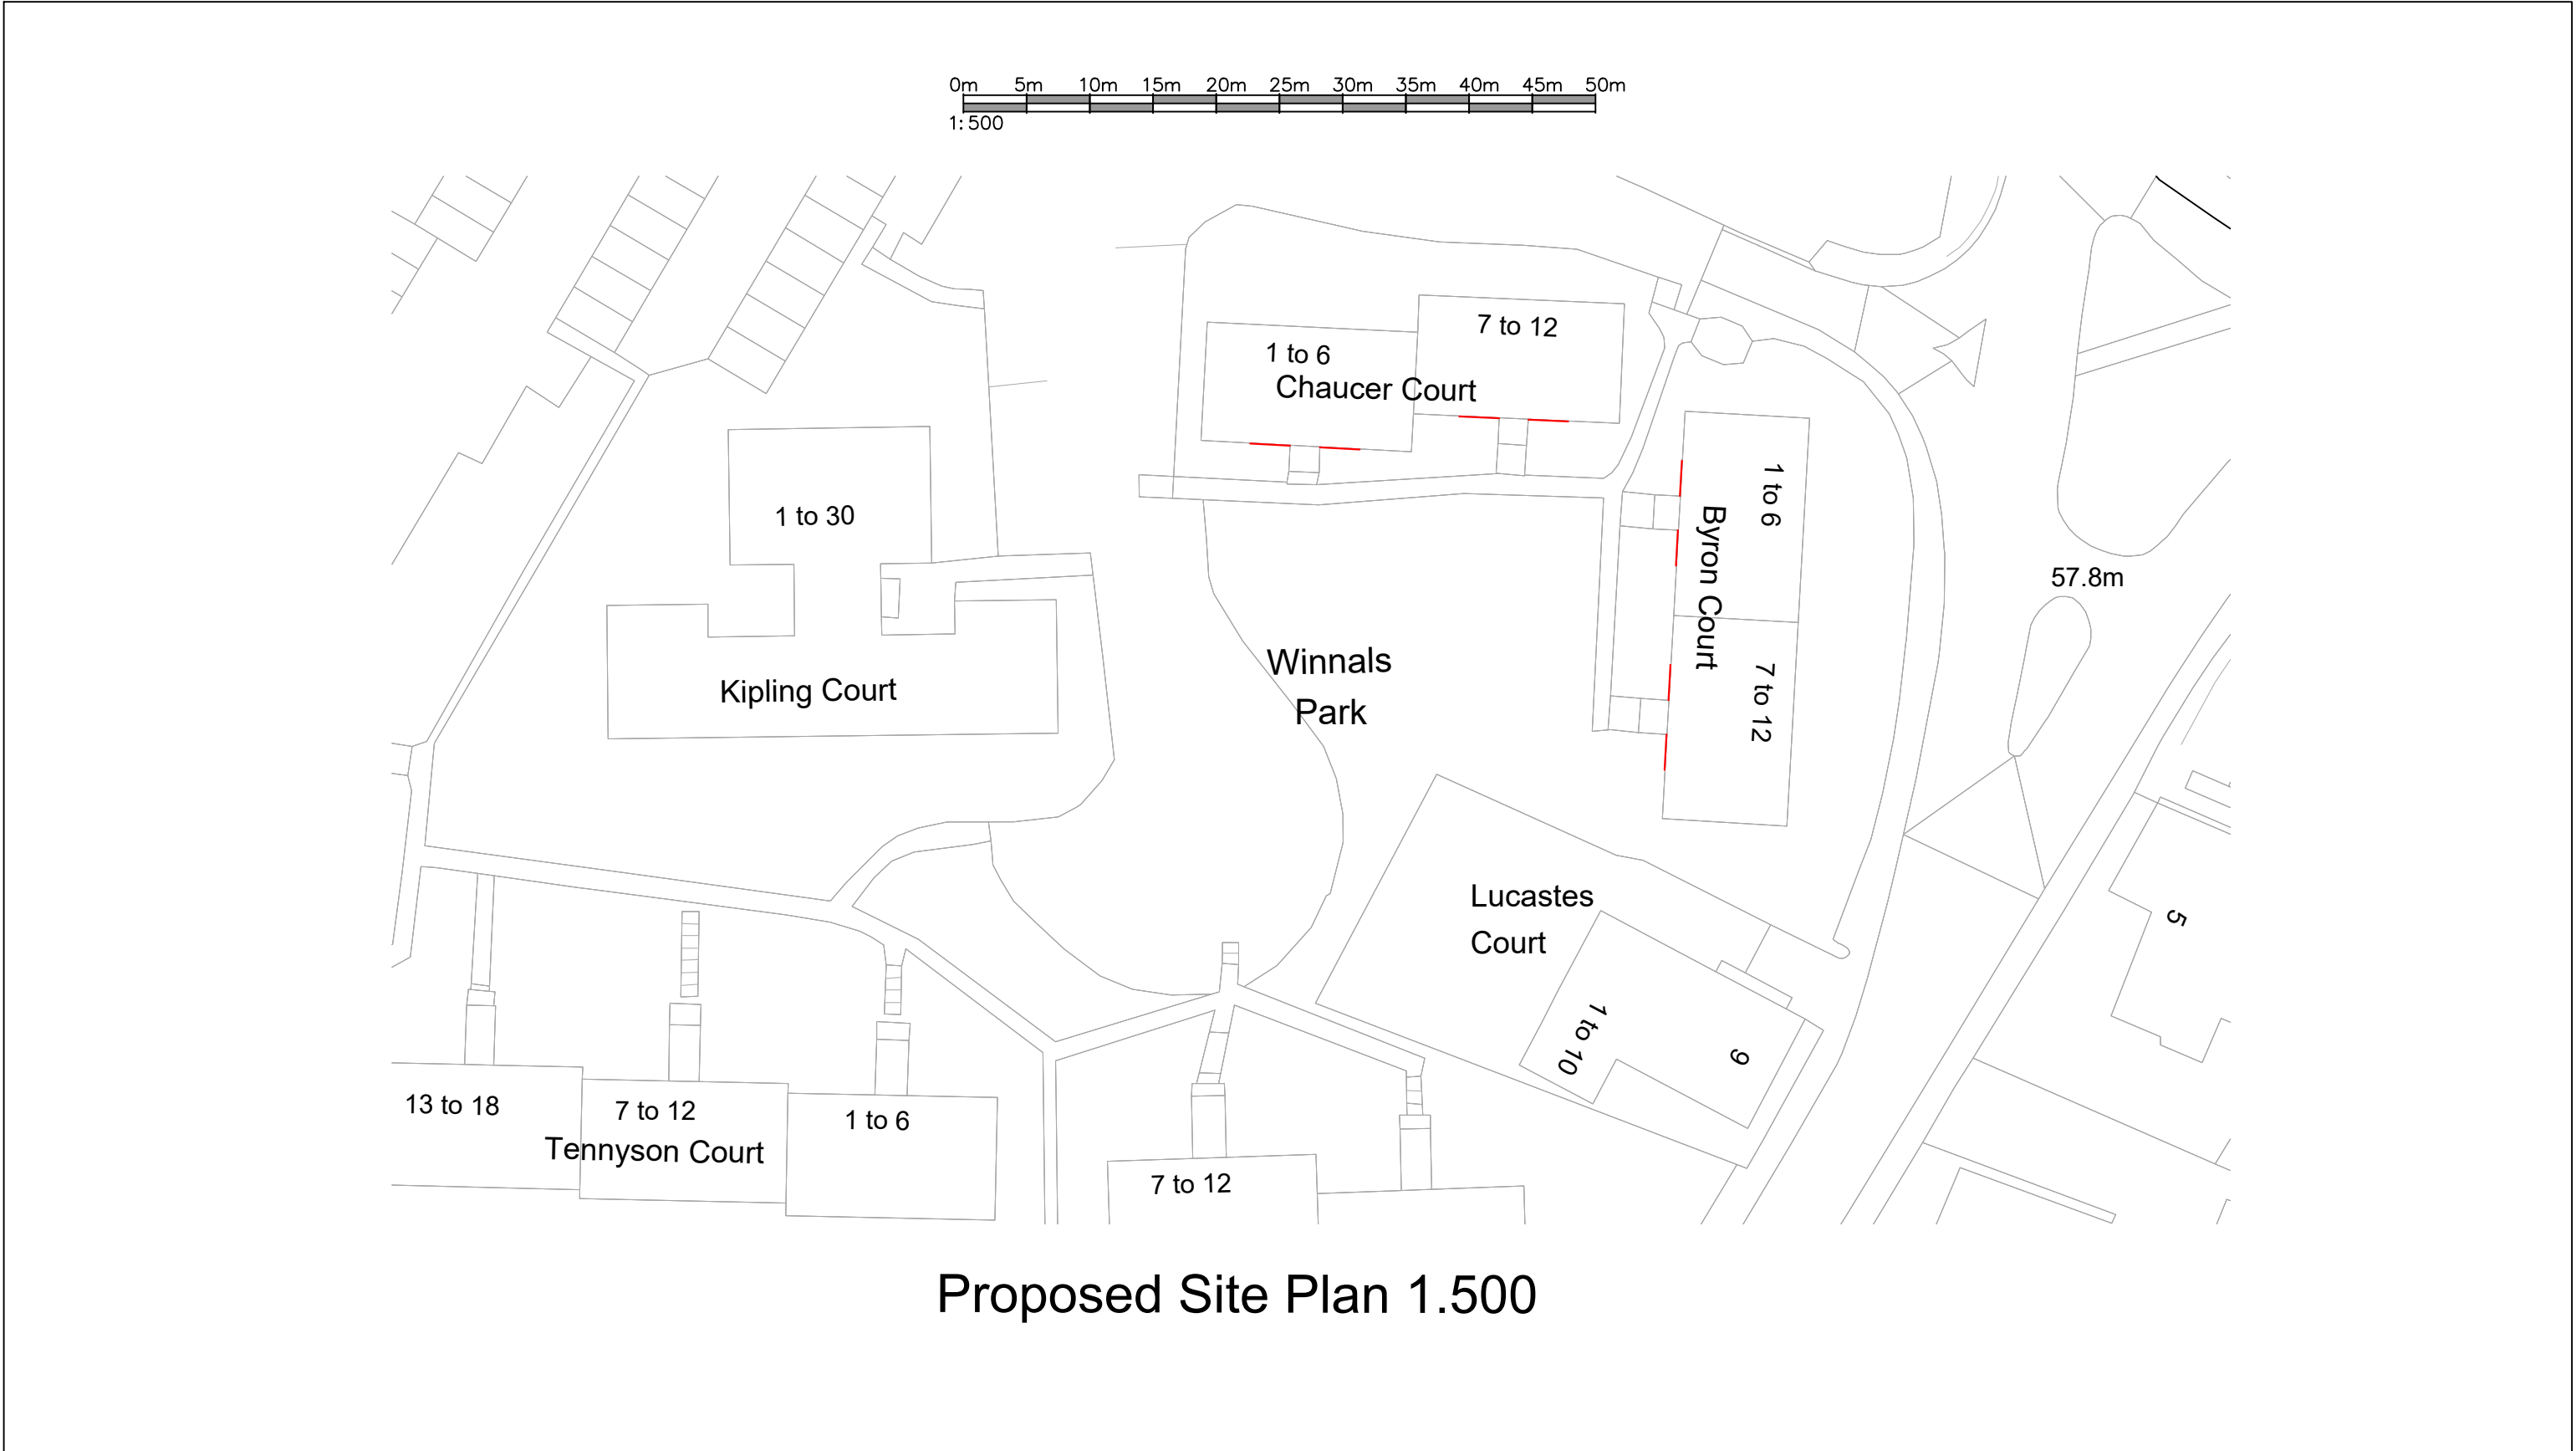

Proposed Site Plan 1.500

Areas affected by works highlighted n red

NOTES:

- 1. All dimensions are in mm and must be checked on site.
- 2. Drawings are to be read in conjunction with accompanying documents.
- 3. Any errors or inaccuracies should be brought to the attention of Grumitt Wade Mason

Contact Information  
Unit 3, Tungsten Building, George Street, Portslade, Brighton, BN41 1RA  
Tel: 01273 410836  
Email: John@grumittwademason.co.uk



| Revision | Description | By | Date |
|----------|-------------|----|------|
| -        | -           | -  | -    |

|                                                            |             |                |               |                 |
|------------------------------------------------------------|-------------|----------------|---------------|-----------------|
| Client Name                                                |             |                |               |                 |
| Address<br>Chaucer and Byron Court, Winnals Park, RH16 1EU |             |                |               |                 |
| Drawing Title<br>Proposed site plan Winnals Park           |             |                |               |                 |
| Drawing Reference<br>DT/WinnalsPark/05                     |             |                |               | Date<br>24.4.25 |
| Scale<br>1:500                                             | Paper<br>A3 | Drawn By<br>DS | Revision<br>- | Direction<br>   |