

NOTE
This drawing is copyright.
Do not scale, use figured dimensions only.
The contractor is to check all dimensions on site before commencement
of the works.
Discrepancies must be reported immediately to the architect before
proceeding.



Block E-First Floor
Scale 1 : 100

P2	30.09.25	Building design updates across all blocks	
P1	29.08.25	Issued for Information	
REV	DATE	DESCRIPTION	CHK



Block E-Ground Floor
Scale 1 : 100

jane duncan
architects+
interiors

The Old Warehouse
Chalfont Station Road
Little Chalfont, Amersham
Bucks HP7 9PN

+44 (0)1494 766 999
info@janeduncanarchitects.co.uk
janeduncanarchitects.co.uk

CLIENT
Option Two Developments Ltd


ADDRESS
Cophorne Common Rd
Cophorne, RH10 3LA

PROJECT
Court House Farm, Cophorne

DRAWING TITLE
Block E-Floor Plans

DRAWING NO.	REV
ECF485_E-101	P2

SCALE	DATE	DRAWN	CHECKED
1 : 100	29.08.25	BB	PT

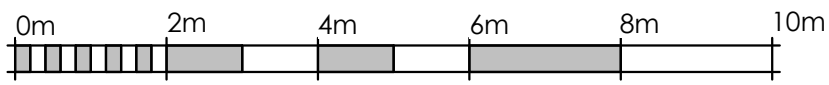

Drawing Scale 1:100