

NOTE
This drawing is copyright.
Do not scale, use figured dimensions only.
The contractor is to check all dimensions on site before commencement
of the works.
Discrepancies must be reported immediately to the architect before
proceeding.



Block F-First Floor
Scale 1 : 100

P2	30.09.25	Building design updates across all blocks	
P1	29.08.25	Issued for Information	
REV	DATE	DESCRIPTION	CHK



Block F-Ground Floor
Scale 1 : 100

jane duncan
architects+
interiors

The Old Warehouse
Chalfont Station Road
Little Chalfont, Amersham
Bucks HP7 9PN

+44 (0)1494 766 999
info@janeduncanarchitects.co.uk
janeduncanarchitects.co.uk

CLIENT

Option Two Development Ltd

ADDRESS

Cophorne Common Rd
Cophorne, RH10 3LA

PROJECT

Court House Farm, Cophorne

DRAWING TITLE

Block F-Floor Plans

DRAWING NO.

ECF485_F-101

REV

P2

SCALE

1 : 100

DATE


29.08.25

DRAWN

BB

CHECKED

PT

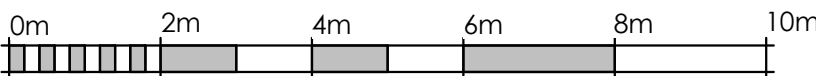

Drawing Scale 1:100