

NOTE
This drawing is copyright.
Do not scale, use figured dimensions only.
The contractor is to check all dimensions on site before commencement of the works.
Discrepancies must be reported immediately to the architect before proceeding.



Front Elevation (North)
1 : 100



Rear Elevation (South)
1 : 100



Side Elevation (West)
1 : 100



Side Elevation (East)
1 : 100

P3	30.09.25	Building design updates	
P2	16.09.25	Roof design and elevational treatment updated.	
P1	29.08.25	Issued for Information	
REV	DATE	DESCRIPTION	CHK

jane duncan
architects+
interiors

The Old Warehouse
Chalfont Station Road
Little Chalfont, Amersham
Bucks HP7 9PN

+44 (0)1494 766 999
info@janeduncanarchitects.co.uk
janeduncanarchitects.co.uk

CLIENT

Option Two Developments Ltd

ADDRESS

Cophorne Common Rd
Cophorne, RH10 3LA

PROJECT

Court House Farm, Cophorne

DRAWING TITLE

Pavilion Elevations

DRAWING NO.

ECF485_Pav-102

REV

P3

SCALE

1 : 100

DATE


29.08.25

DRAWN

BB

CHECKED

PT

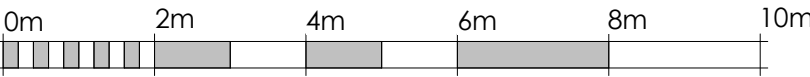

Drawing Scale 1:100