


KEY TO SYMBOLS

- EXISTING DRAINAGE RUN
- EXISTING DRAINAGE RUN

Date	Description	Rev	By
------	-------------	-----	----

Revision Description

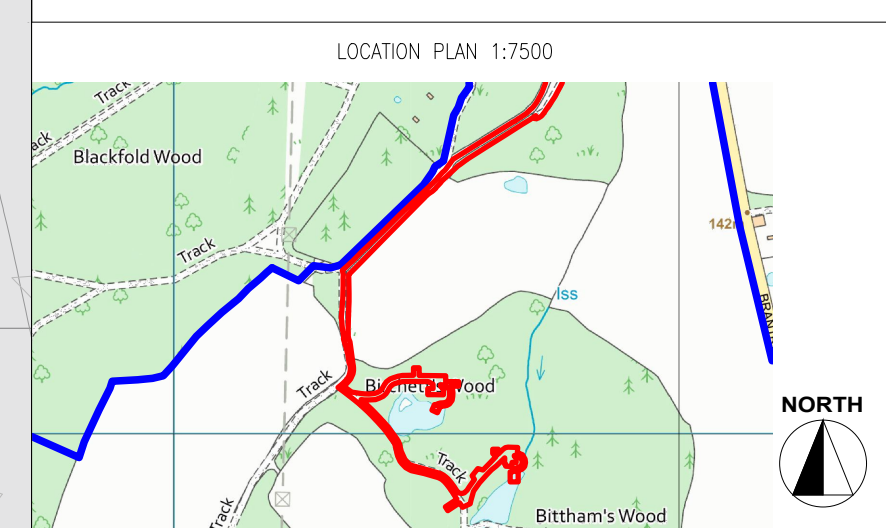


Project:
Proposed Glamping Site - For James & Thomas Givons
Bucklands Farm, Brantridge Lane,
Balcombe, West Sussex, RH17 6JT

Drawing Title:
RETROSPECTIVE DRAINAGE PLAN

Drawing Number:
240918-01-04

Revision: -
Date: 08/10/2024
Scale: 1:500 @ A1
Drawn By: EF
CAD Dwg File: -
Checked By: TA

Issue Status:
Full Planning Application

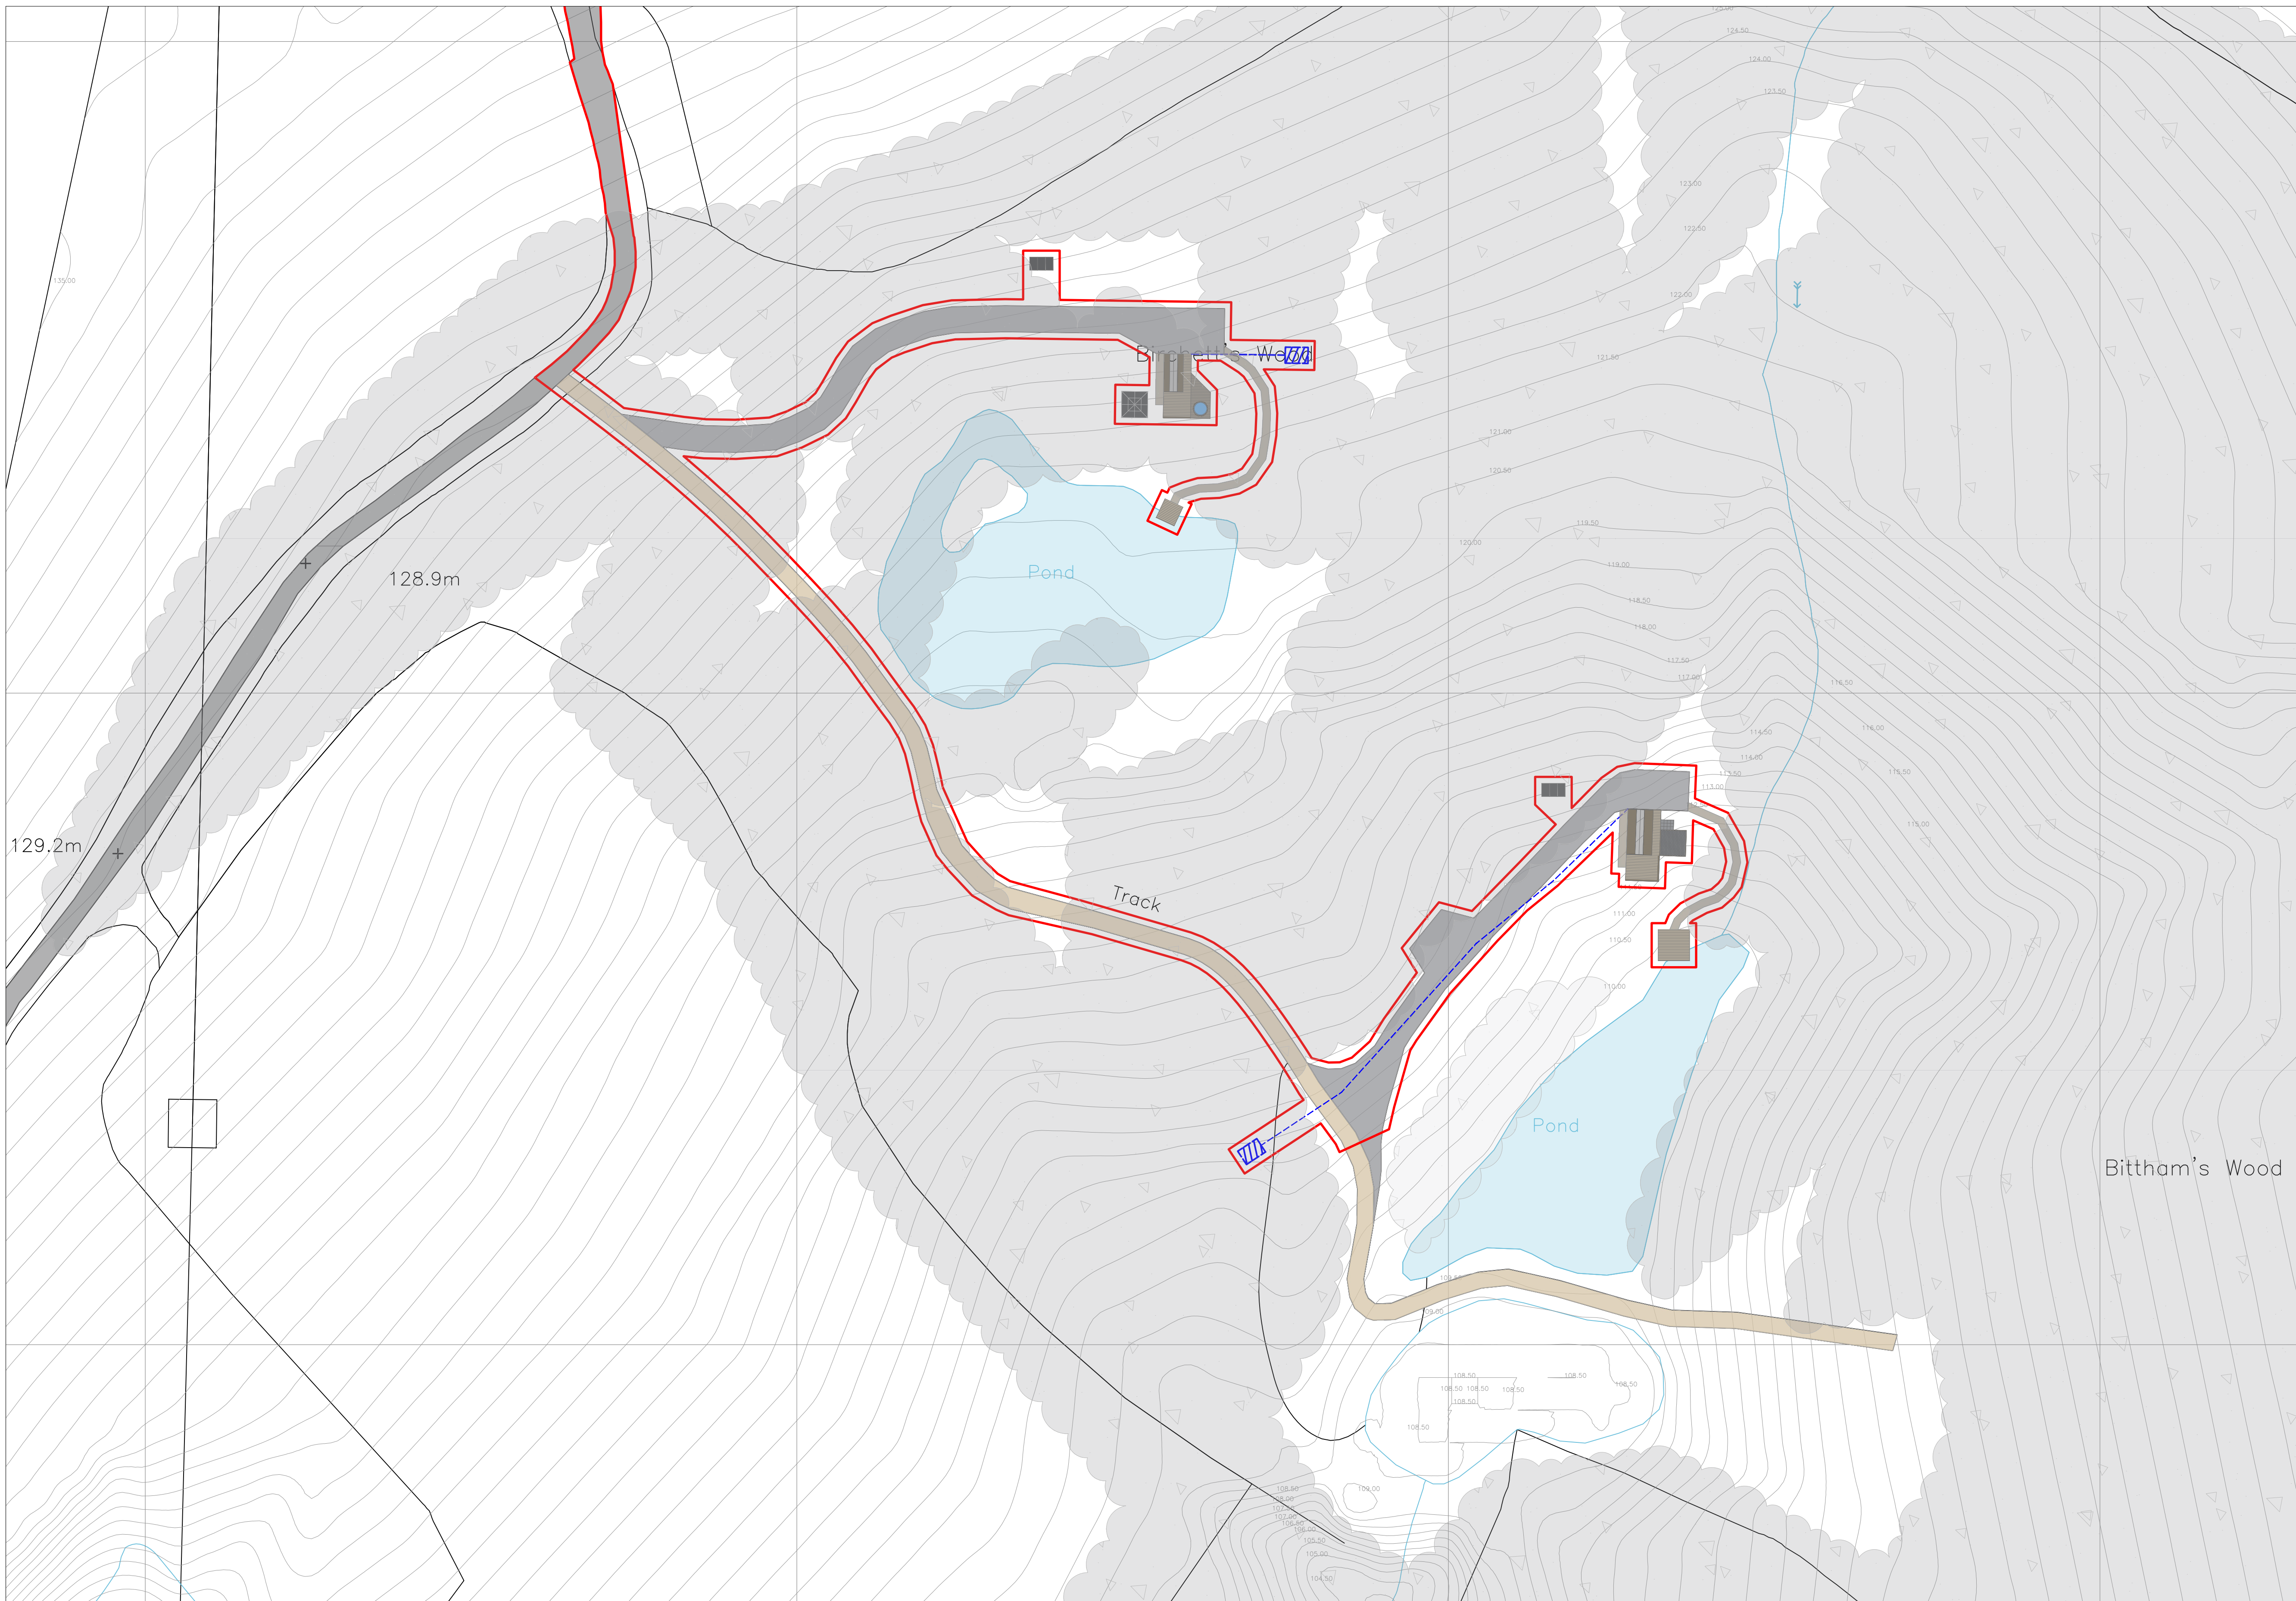

OWNERSHIP BOUNDARY
AREA APPROX = 544,809 m²

SITE BOUNDARY
SITE AREA = 8,684 m²

