




FRONT ELEVATION



REAR ELEVATION



SIDE ELEVATION

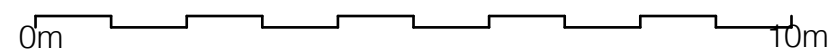

revisions

63 Balcombe Road, Haywards Heath, RH16 1PE

ELEVATIONS EXISTING

Scale 1:100 @ A3 - FEB '25 - DRAWING NO. BR WD 103

WKA - 07768 948951 - TOM@WKA.ORG.UK