




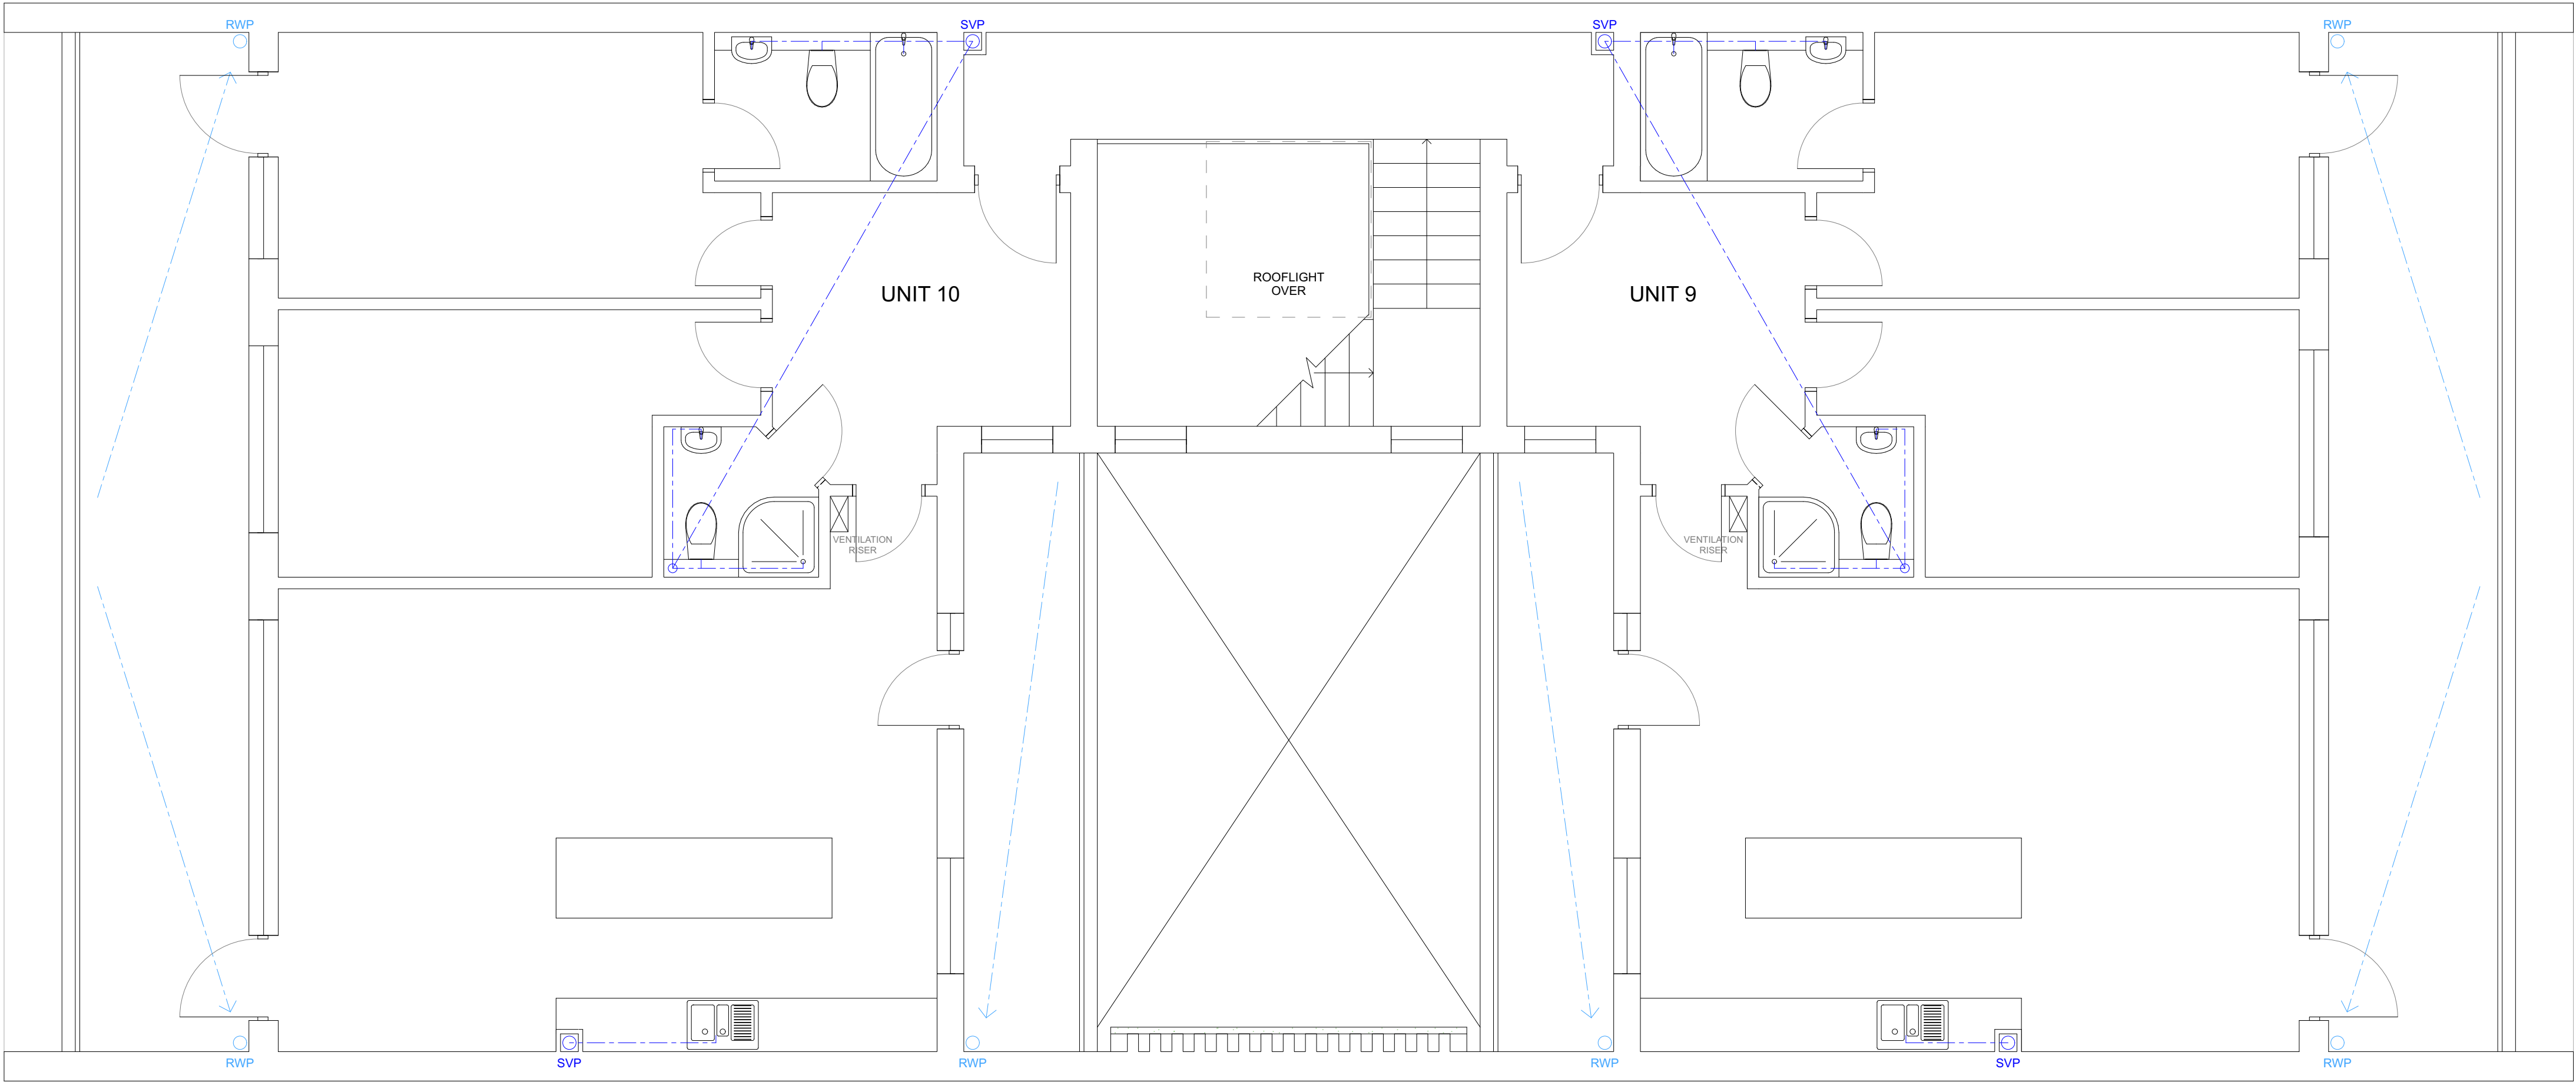

Proposed Third Floor Plan 1:50

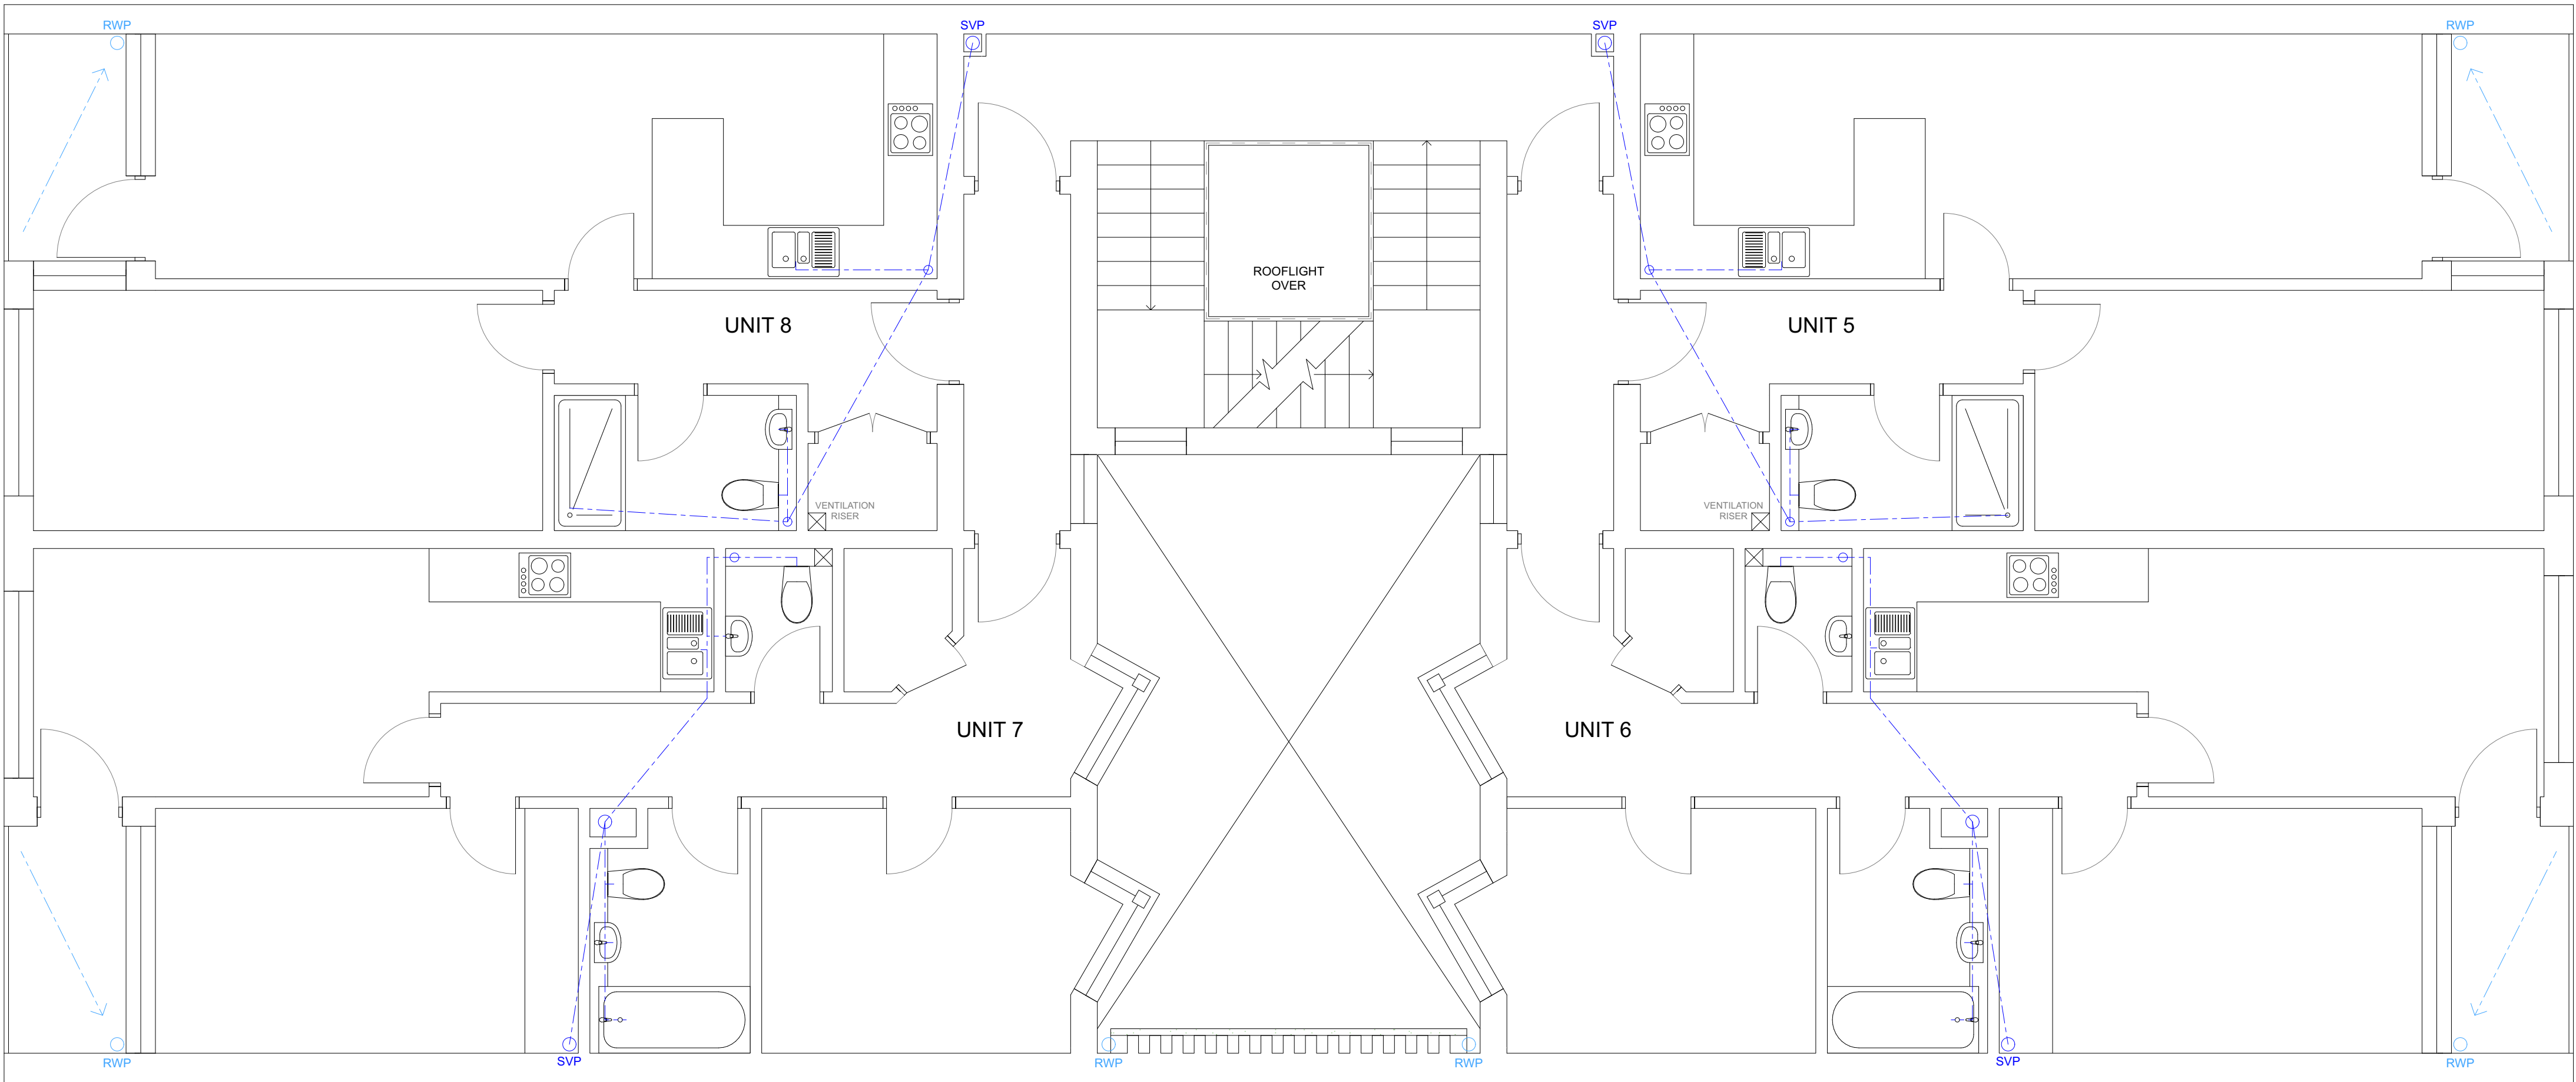

Proposed Second Floor Plan 1:50

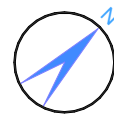

|   |       |         |
|---|-------|---------|
| SURVEY<br>DRAWING   |       |         |
| NOTES:<br>- © Copyright of this drawing remains the property of Buchanan Rum Architects Ltd and should not be reproduced in full or parts or re-issued without written permission from Buchanan Rum Architects Ltd<br>- These drawings must be read in conjunction with the structural engineers drawings & details, and with all other consultants, sub-contractor and specialist's drawings & details.<br>- All dimensions are in millimetres, unless stated otherwise.<br>- All goods materials workmanship to conform with current building regulations BSS and COP's.<br>- All dimensions must be checked on site, and any discrepancies verified with the architect.<br>- Do not scale from the drawing.<br>- Any discrepancies between the drawings, details and specification must be reported to the architect immediately before work is put in hand.<br>- All works to be carried out in full accordance with current Building Regulations, British Standards and all Health & Safety Regulations.<br>- If in doubt please ask. |       |         |
| REV   | DATE  | COMMENT |
| Client   |       |         |
| Site address   |       |         |
| 68-70 Church Walk<br>Burgess Hill   |       |         |
| Job Title   |       |         |
| M&Co   |       |         |
| Drawing Title   |       |         |
| PROPOSED SECOND & THIRD FLOOR<br>DRAINAGE PLANS   |       |         |
| buchan rum<br>9 SAVILL ROAD<br>LINDFIELD<br>WEST SUSSEX RH162NY<br>E : info@buchanrumarchitects.co.uk   |       |         |
| Scale   | Size  |         |
| 1:50   | A1    |         |
| Date   | Dn By |         |
| 06/2023   | BRA   |         |
| Drawing number:   | Rev.  |         |
| PL_401_00   | 04    |         |

