


BLUNTS WOOD ROAD

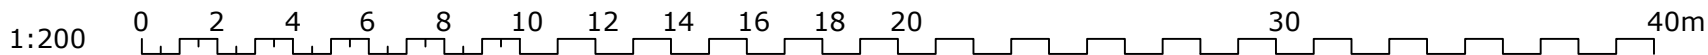

Drawing title:
Site plan as proposed

Project status:
PLANNING (installation of air source heat pump)

Rev:	Description:	By:	Date:



octopusenergy
services

Client/Project:
Ian Squire,
65 Blunts Wood Road,
Haywards Heath, RH16 1ND

Scale: 1:200	Paper Size: A3	Drawn: A Walton	Checked: ...
Project ID: J-80D360C1	Drawing No: 03	Revision:	Date: 20.03.2025