




NOTES:

SITE PLAN WITH DOUBLE GARAGE - MANSARD ROOF..

KEY:

- GARAGE MANSARD ROOF
- SITE BOUNDARY
- DEMONSTRATIVE CAR ROUTE FROM ACORN CLOSE ACROSS DRIVE WAY INTO GARAGE.

NB: CARS ARE ALSO ABLE TO MANOEUVRE WITHIN THE EXISTING DRIVE WAY SPACE IN ORDER TO REVERSE PARK WITHIN THE PROPOSED GARAGE - ONE CAR AT A TIME.(MAXIMUM OF TWO IN TERMS OF PARKING WITHIN GARAGE)

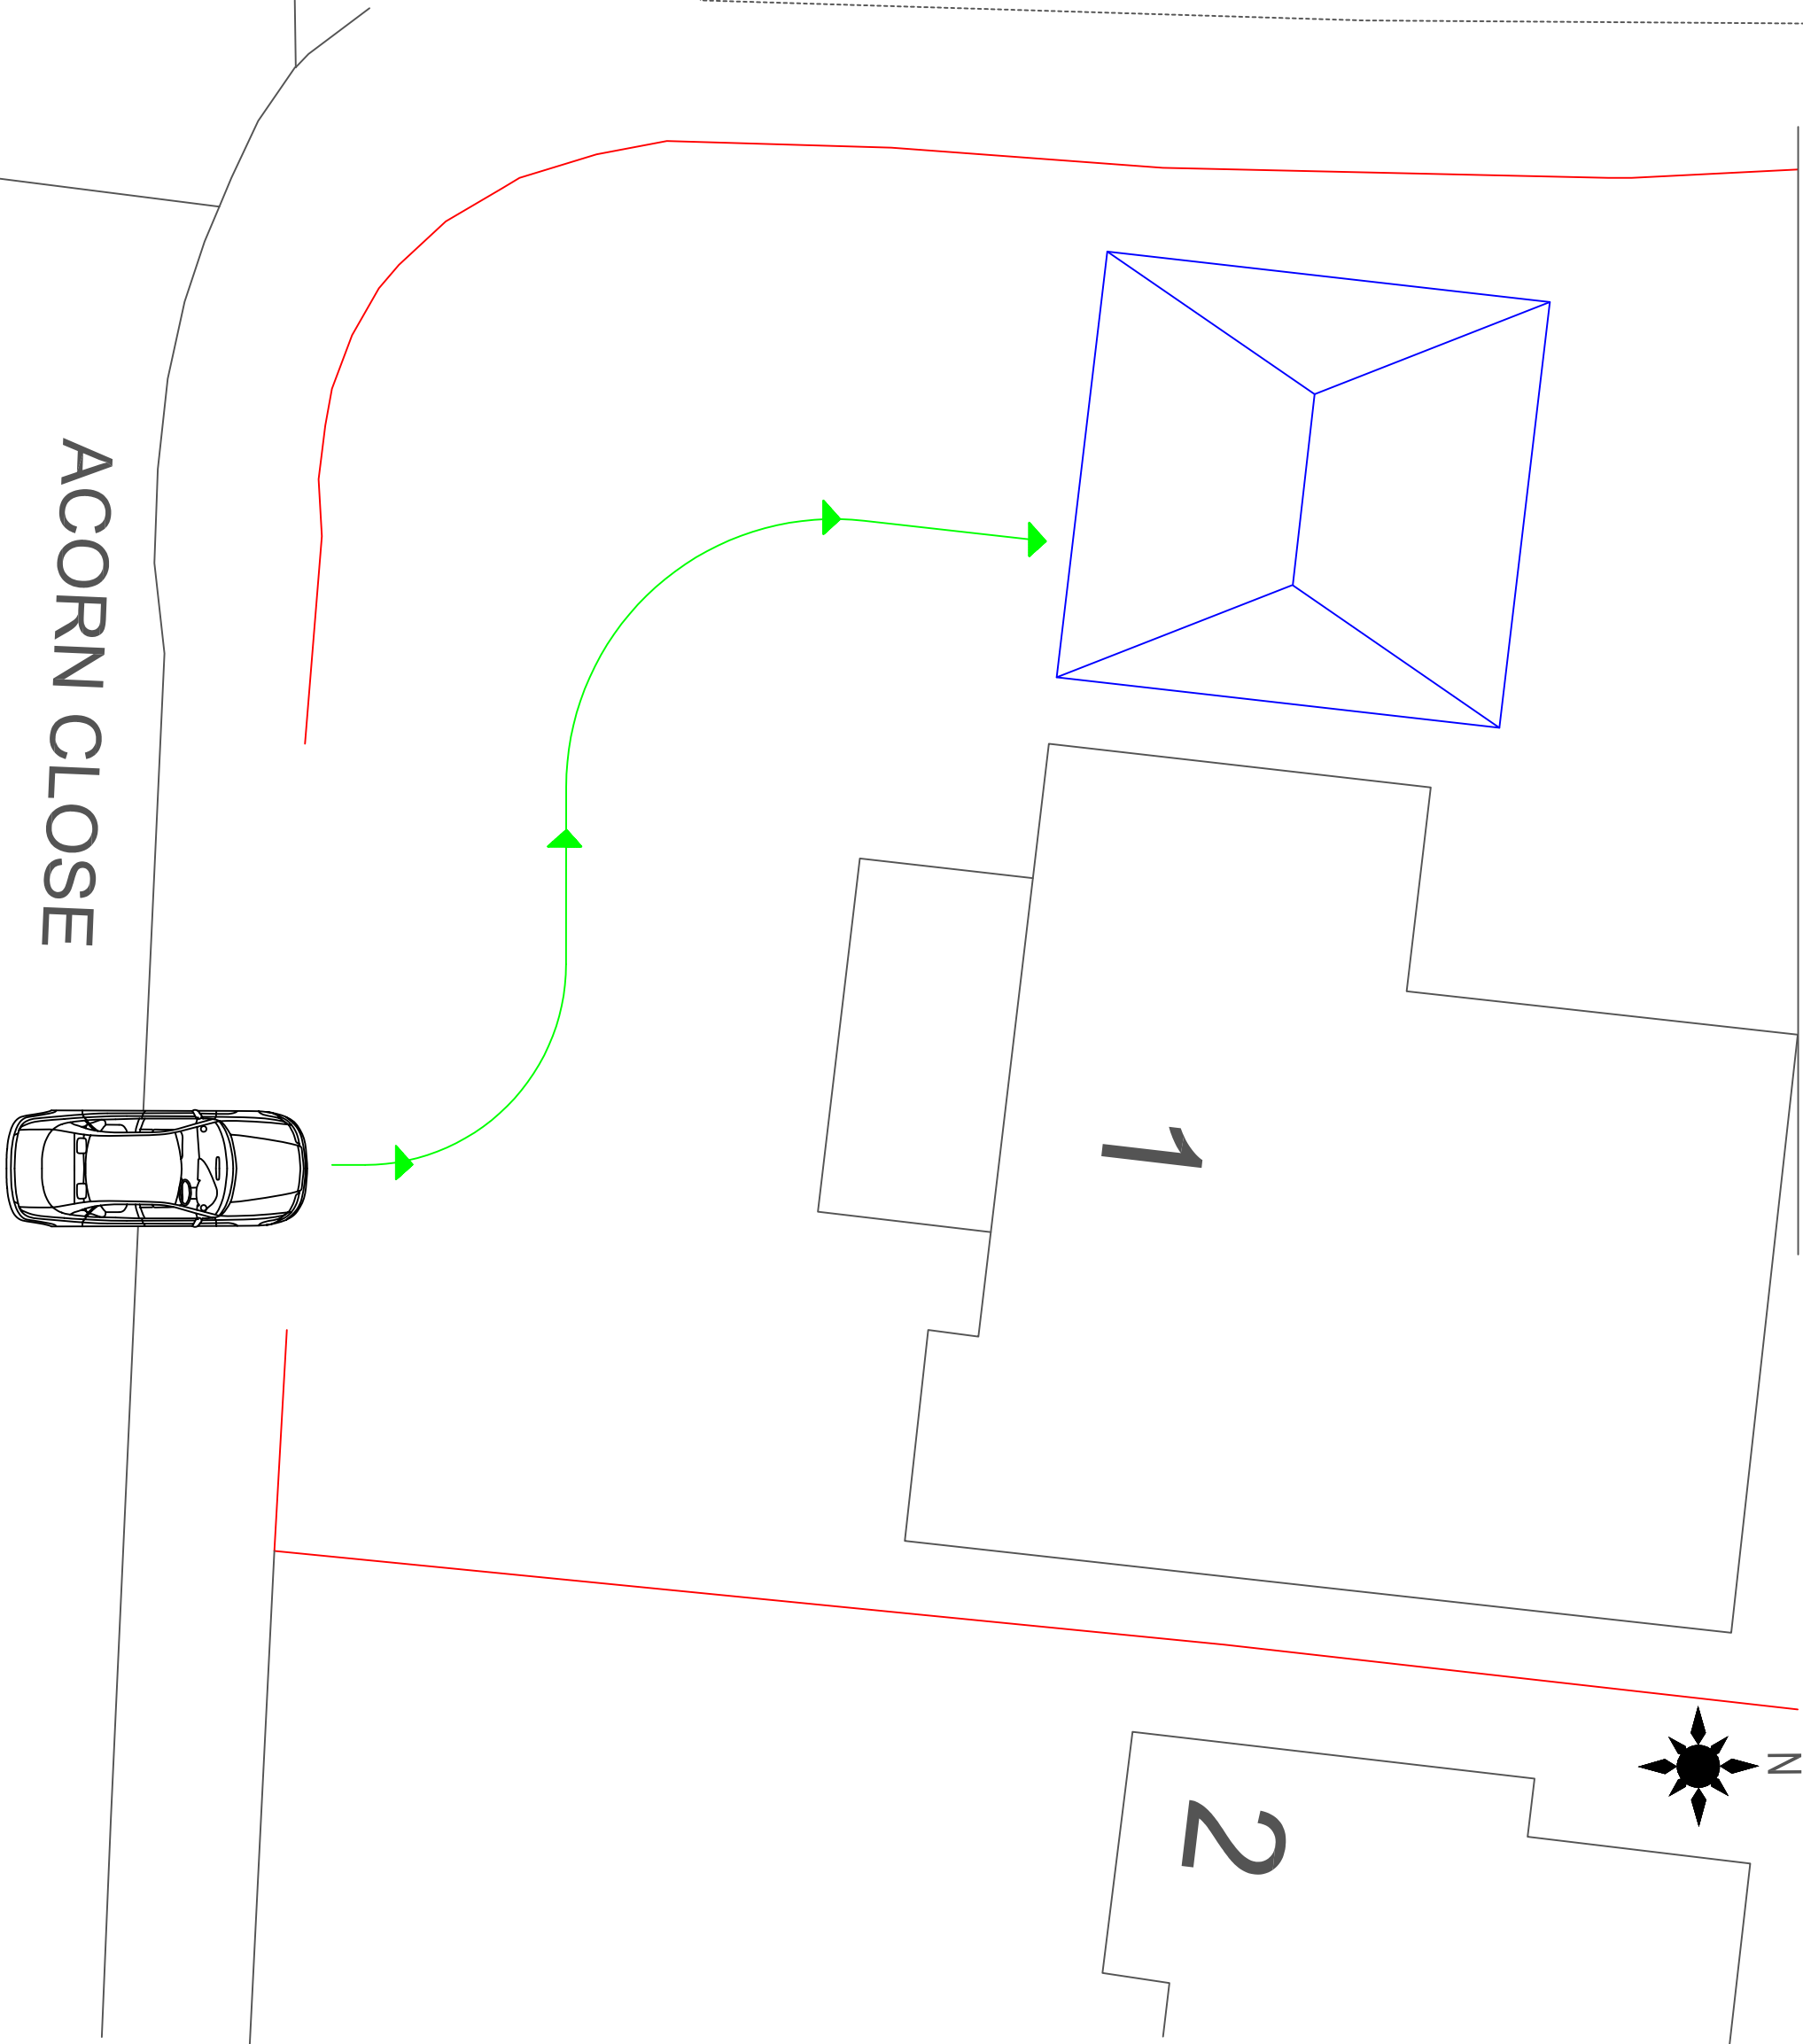

TITLE: 1 ACORN CLOSE, EAST GRINSTEAD,

WEST SUSSEX, RH19 4BY

SCALE: 1:100 @ A3

DRAWING REF: PARKING PLAN 009

DATE: 27.09.2021

PREPARED BY: GARY CARBON