




Site Plan 1:500

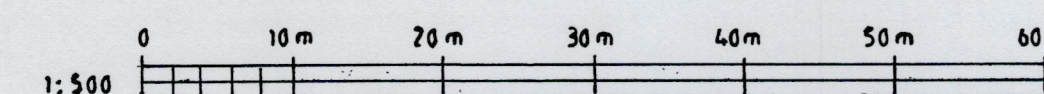

Revisions

'A' Proposed replacement Pool House
details added March 2025

Glebe House
Church Hill
West Hoathly
West Sussex

Site Plan

A.D. WALSH DEVELOPMENTS
Architectural Consultants
Alescroft,
Lewes Road, Scares Hill,
West Sussex RH17 7PG
tel: (01444) 831777

Scale: 1:500
Date: October 2021
Drawn: A.D. Walsh

Drawing No: 123/755/7