



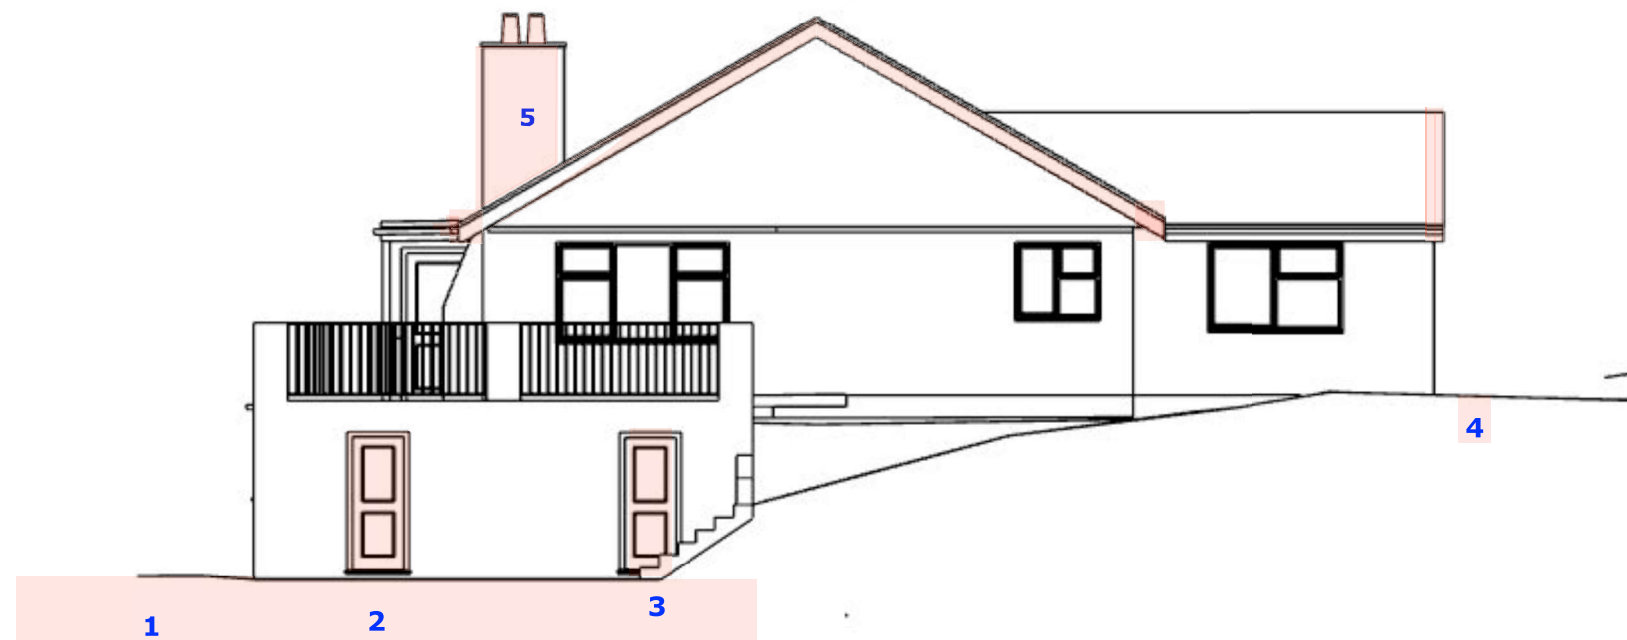

- 1. Excavate courtyard** 7.5M x 3.5M and Reduce level of side terrace to accommodate new internal level.
- 2. Replace door** for window
- 3. Replace door and frame**
- 4. Excavate and install ACO** drain
- 5. Remove chimney**

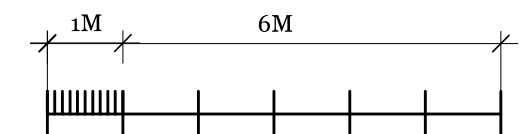

demolition north south east elevation 4

Magda Devaris - Interior Design

Laeony and Mike - Greenworld - Ashurst Wood

IMPORTANT: Check all measurements on site prior to construction or commencement of work. Measurements provided in this document are for information only and should not be relied upon for manufacture or installation. All appliance specifications should be taken from spec sheets provided directly by the clients.

SCALE: 1:100

TO SCALE @ A3

14

A