


Site Plan - Turners Hill CC

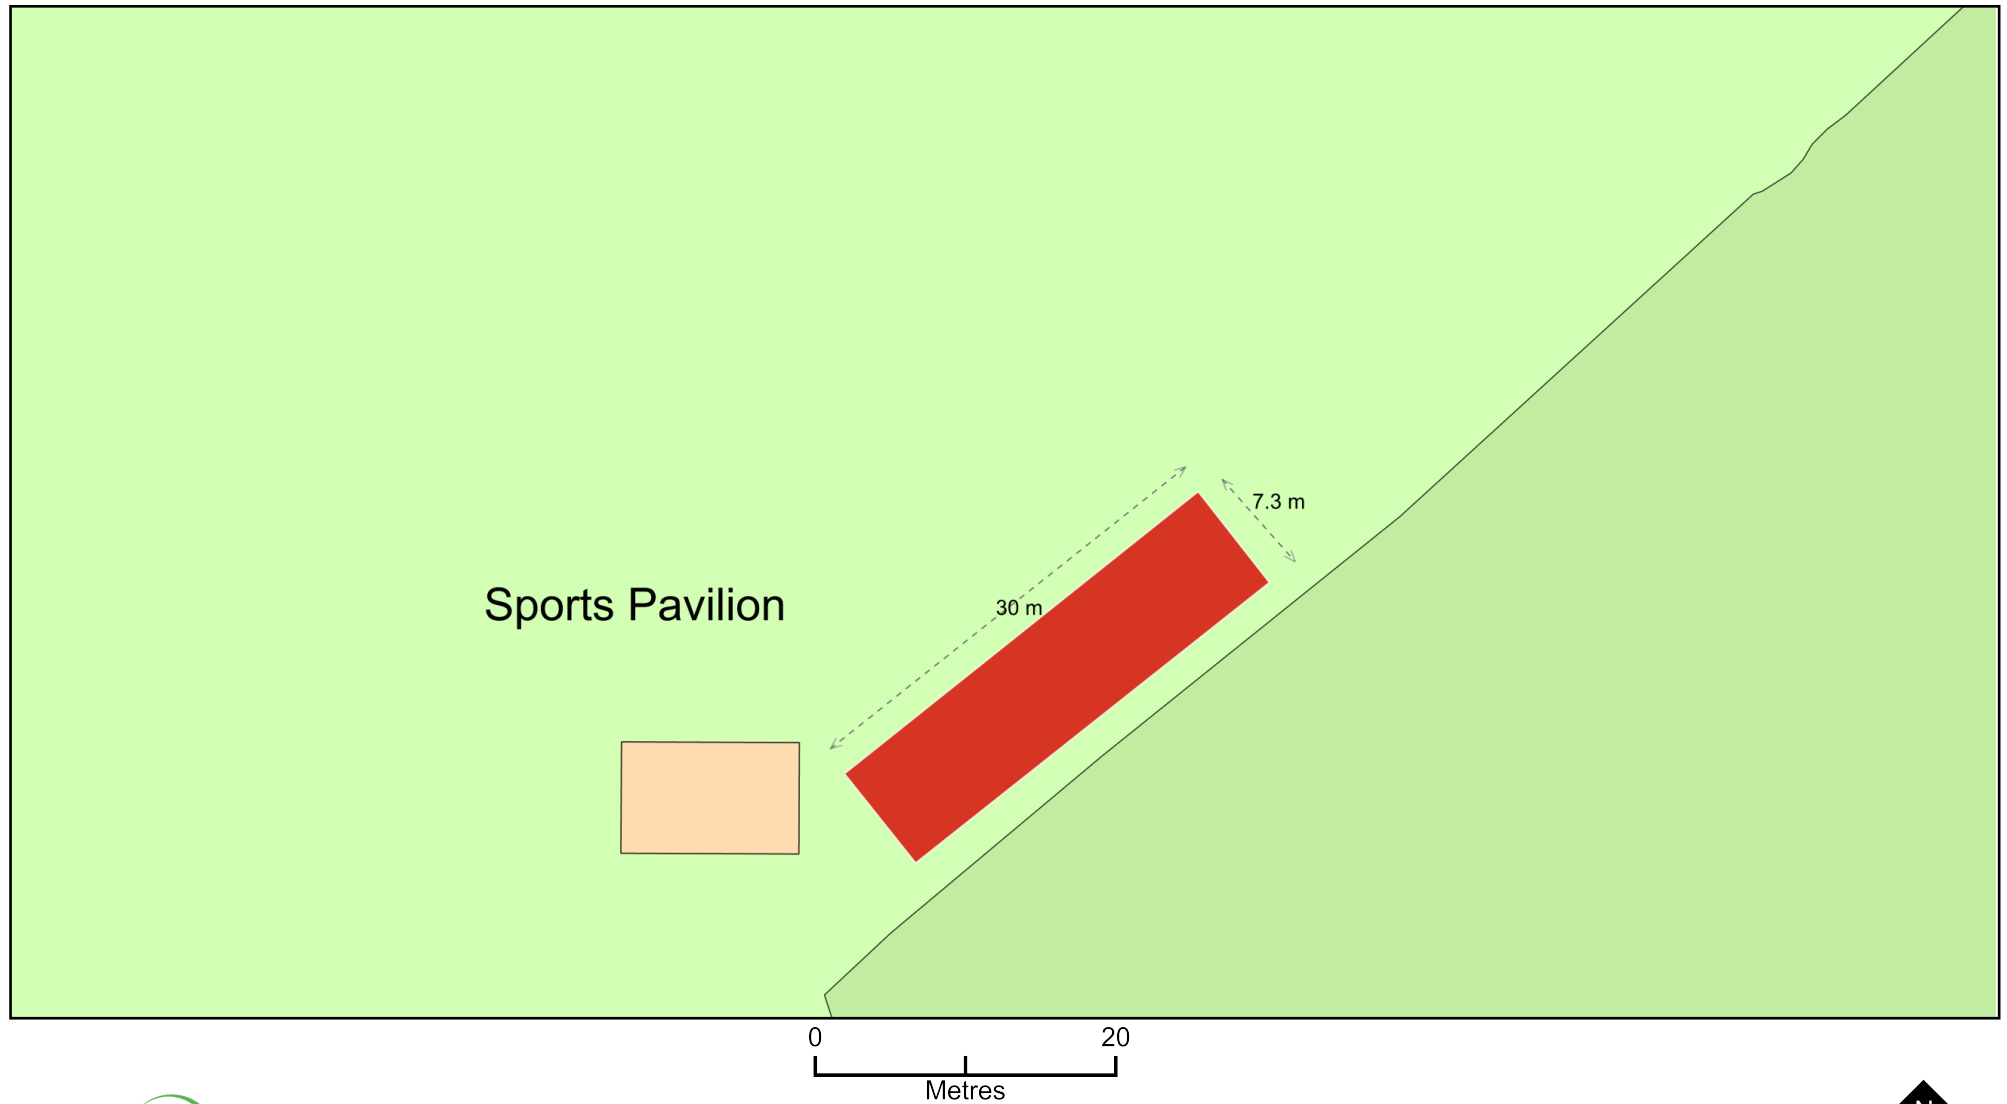

Plan Produced for: Turners Hill Cricket Club

Date Produced: 15 Mar 2026

Plan Reference Number: TQRQM26074130133898

Scale: 1:500 @ A4

© Crown copyright and database rights 2025 OS 100042766