


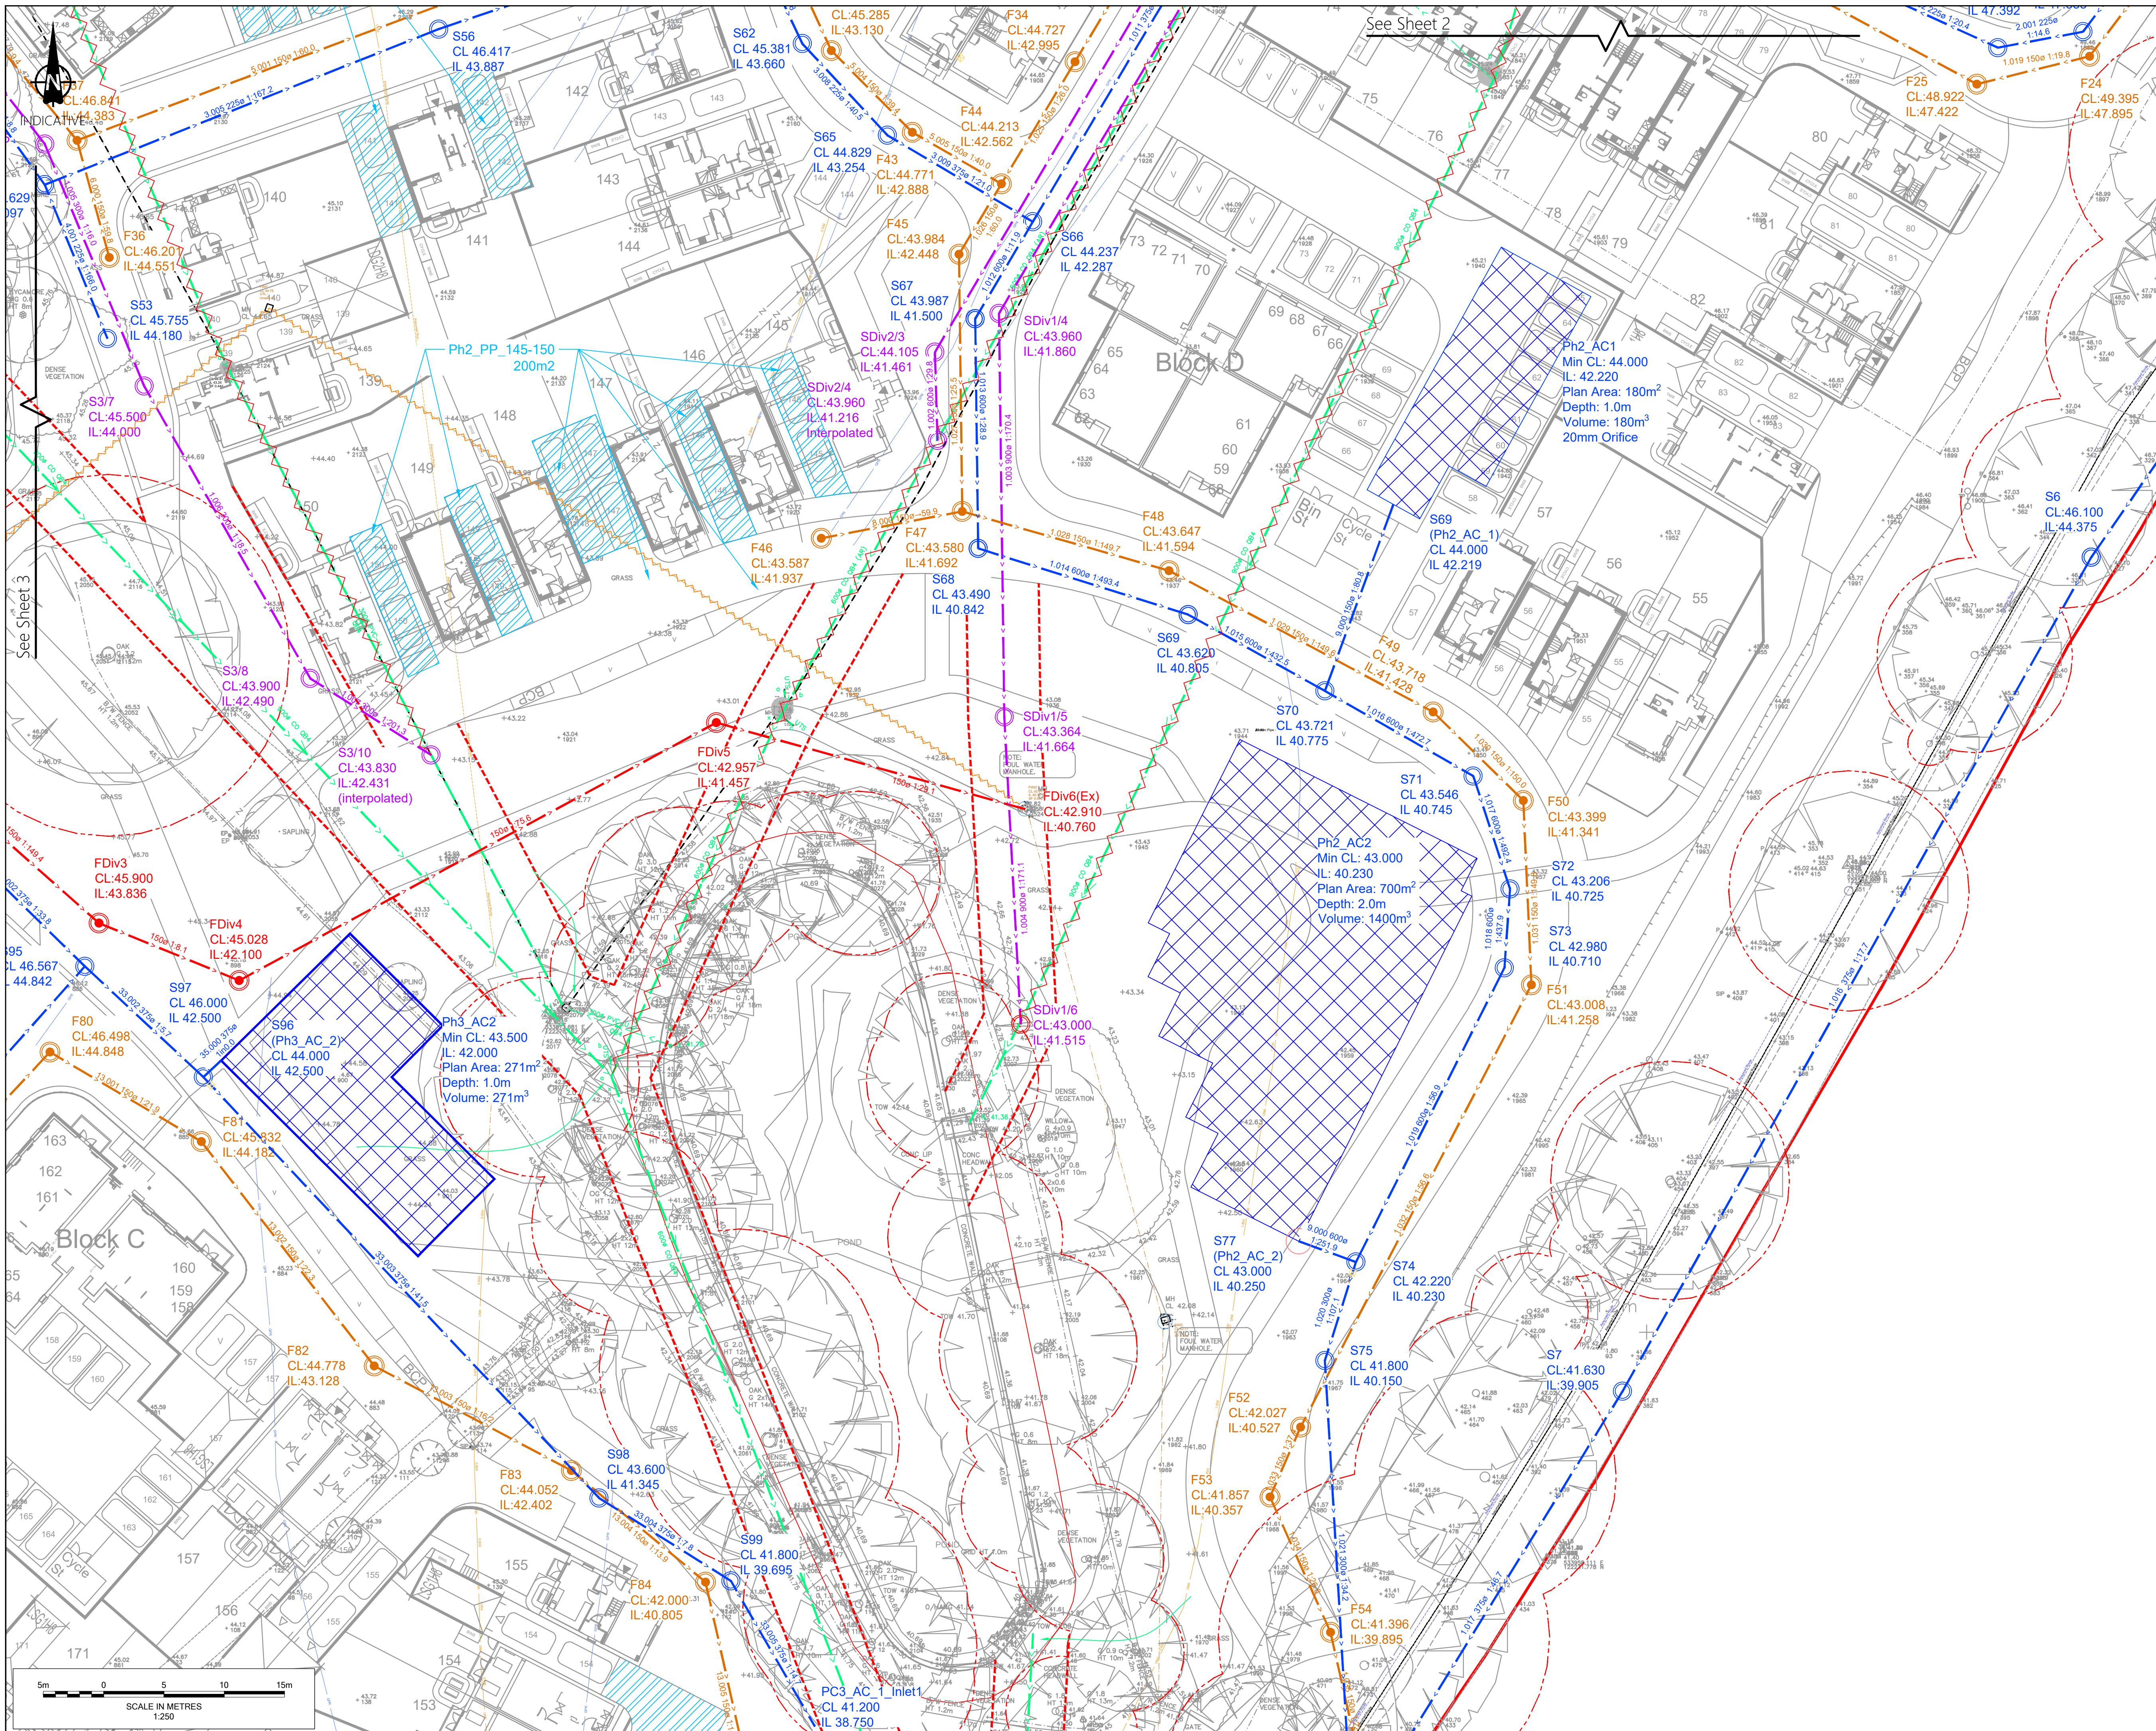

Notes

1. Do not scale from this drawing. All dimensions shown are in metres unless noted otherwise.
2. This drawing has been based upon topographical survey information produced by WSP and Milestone Transport Planning cannot be held responsible for any discrepancies which may arise because of it.

	Adoptable Foul Water Sewer
	Adoptable Foul Manhole
	Adoptable Surface Water Sewer
	Adoptable Surface Water Manhole
	Adoptable Hydrobrake manhole to manufacturer's details
	Surface Water Sewer Diversion
	Surface Water Diversion Manhole to manufacturer's details
	Existing Surface Water Sewer
	Abandoned Surface Water Sewer
	Proposed Surface Water Sewer Easement
	Cellular Attenuation Crate
	Attenuation Basin
	Permeable Paving, 1m Deep with 0.75m Granular Storage
	Highway Swale 0.5m Deep with 0.5m Granular Trench Below Base
	Swale Check Dam
	Proposed Diversion of Existing Foul Water Sewer
	Root Protection Area
	Abandoned Foul Water as Part of Diversion

FOR APPROVAL

Ordnance Survey Licence number: 100057360

Drawing Revisions					
Rev.	Dwn.	Date:	Details:	Chk.	App.
P01	AM	28/11/2025	First issue	BM	LP
P02	MB	15/12/2025	Site layout updated	BM	LP
P03	MB	05/02/2026	Site layout updated	BM	LP
P04	MB	10/06/2026	Layout amended	BM	PK
P05	MB	01/07/2026	Site layout updated	BM	PK

Client					

Barratt Redrow Southern
Counties

Project

Hurst Farm, Hurstwood Lane

Phase 2
Drainage Plan
Sheet 1 of 3

MILESTONE

7 Ancells Court, Rye Close, Fleet, Hampshire, GU51 2UY
Tel: 01483 397888

Gateshead IBC, Mulgrave Terrace, Gateshead, NE8 1AN
Tel: 0191 338 7220

3 Wharfedale Street, Spaces The Mailbox Level 1, Birmingham, B1 1RD
Tel: 0121 661 9881

web: www.milestonetone.co.uk

Scale		Revision	
-------	--	----------	--

Scale	1:250 @ A1	Revision	P05
-------	------------	----------	-----

Drawing Number	
----------------	--

05 050 00 0504

25-058-02-0501

--	--