


Proposed veranda

At Croft Corner  
Oldlands Ave  
Balcombe

W.SX  
RH176LS

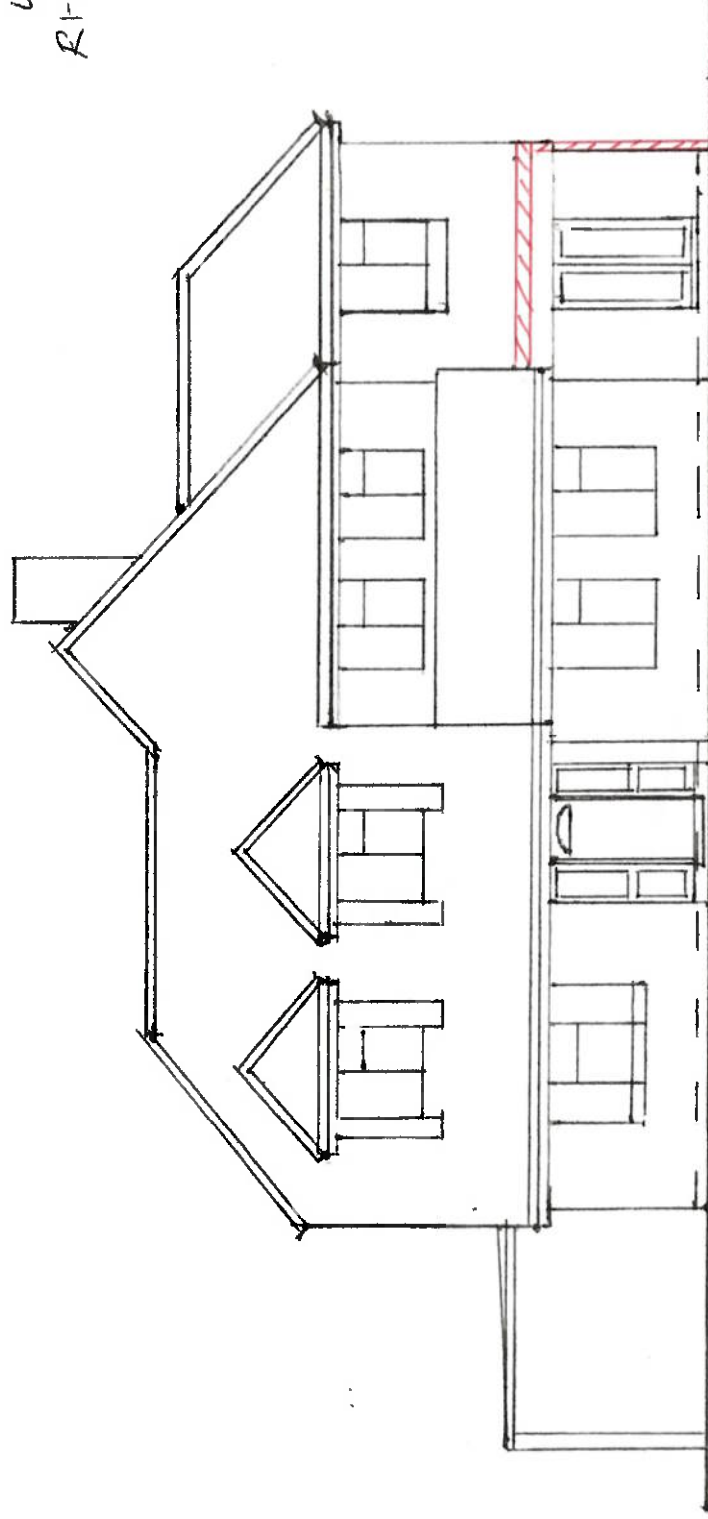

(SOUTH) FRONT ELEVATION

Scale 1:100  
REF; date 08.02.25