


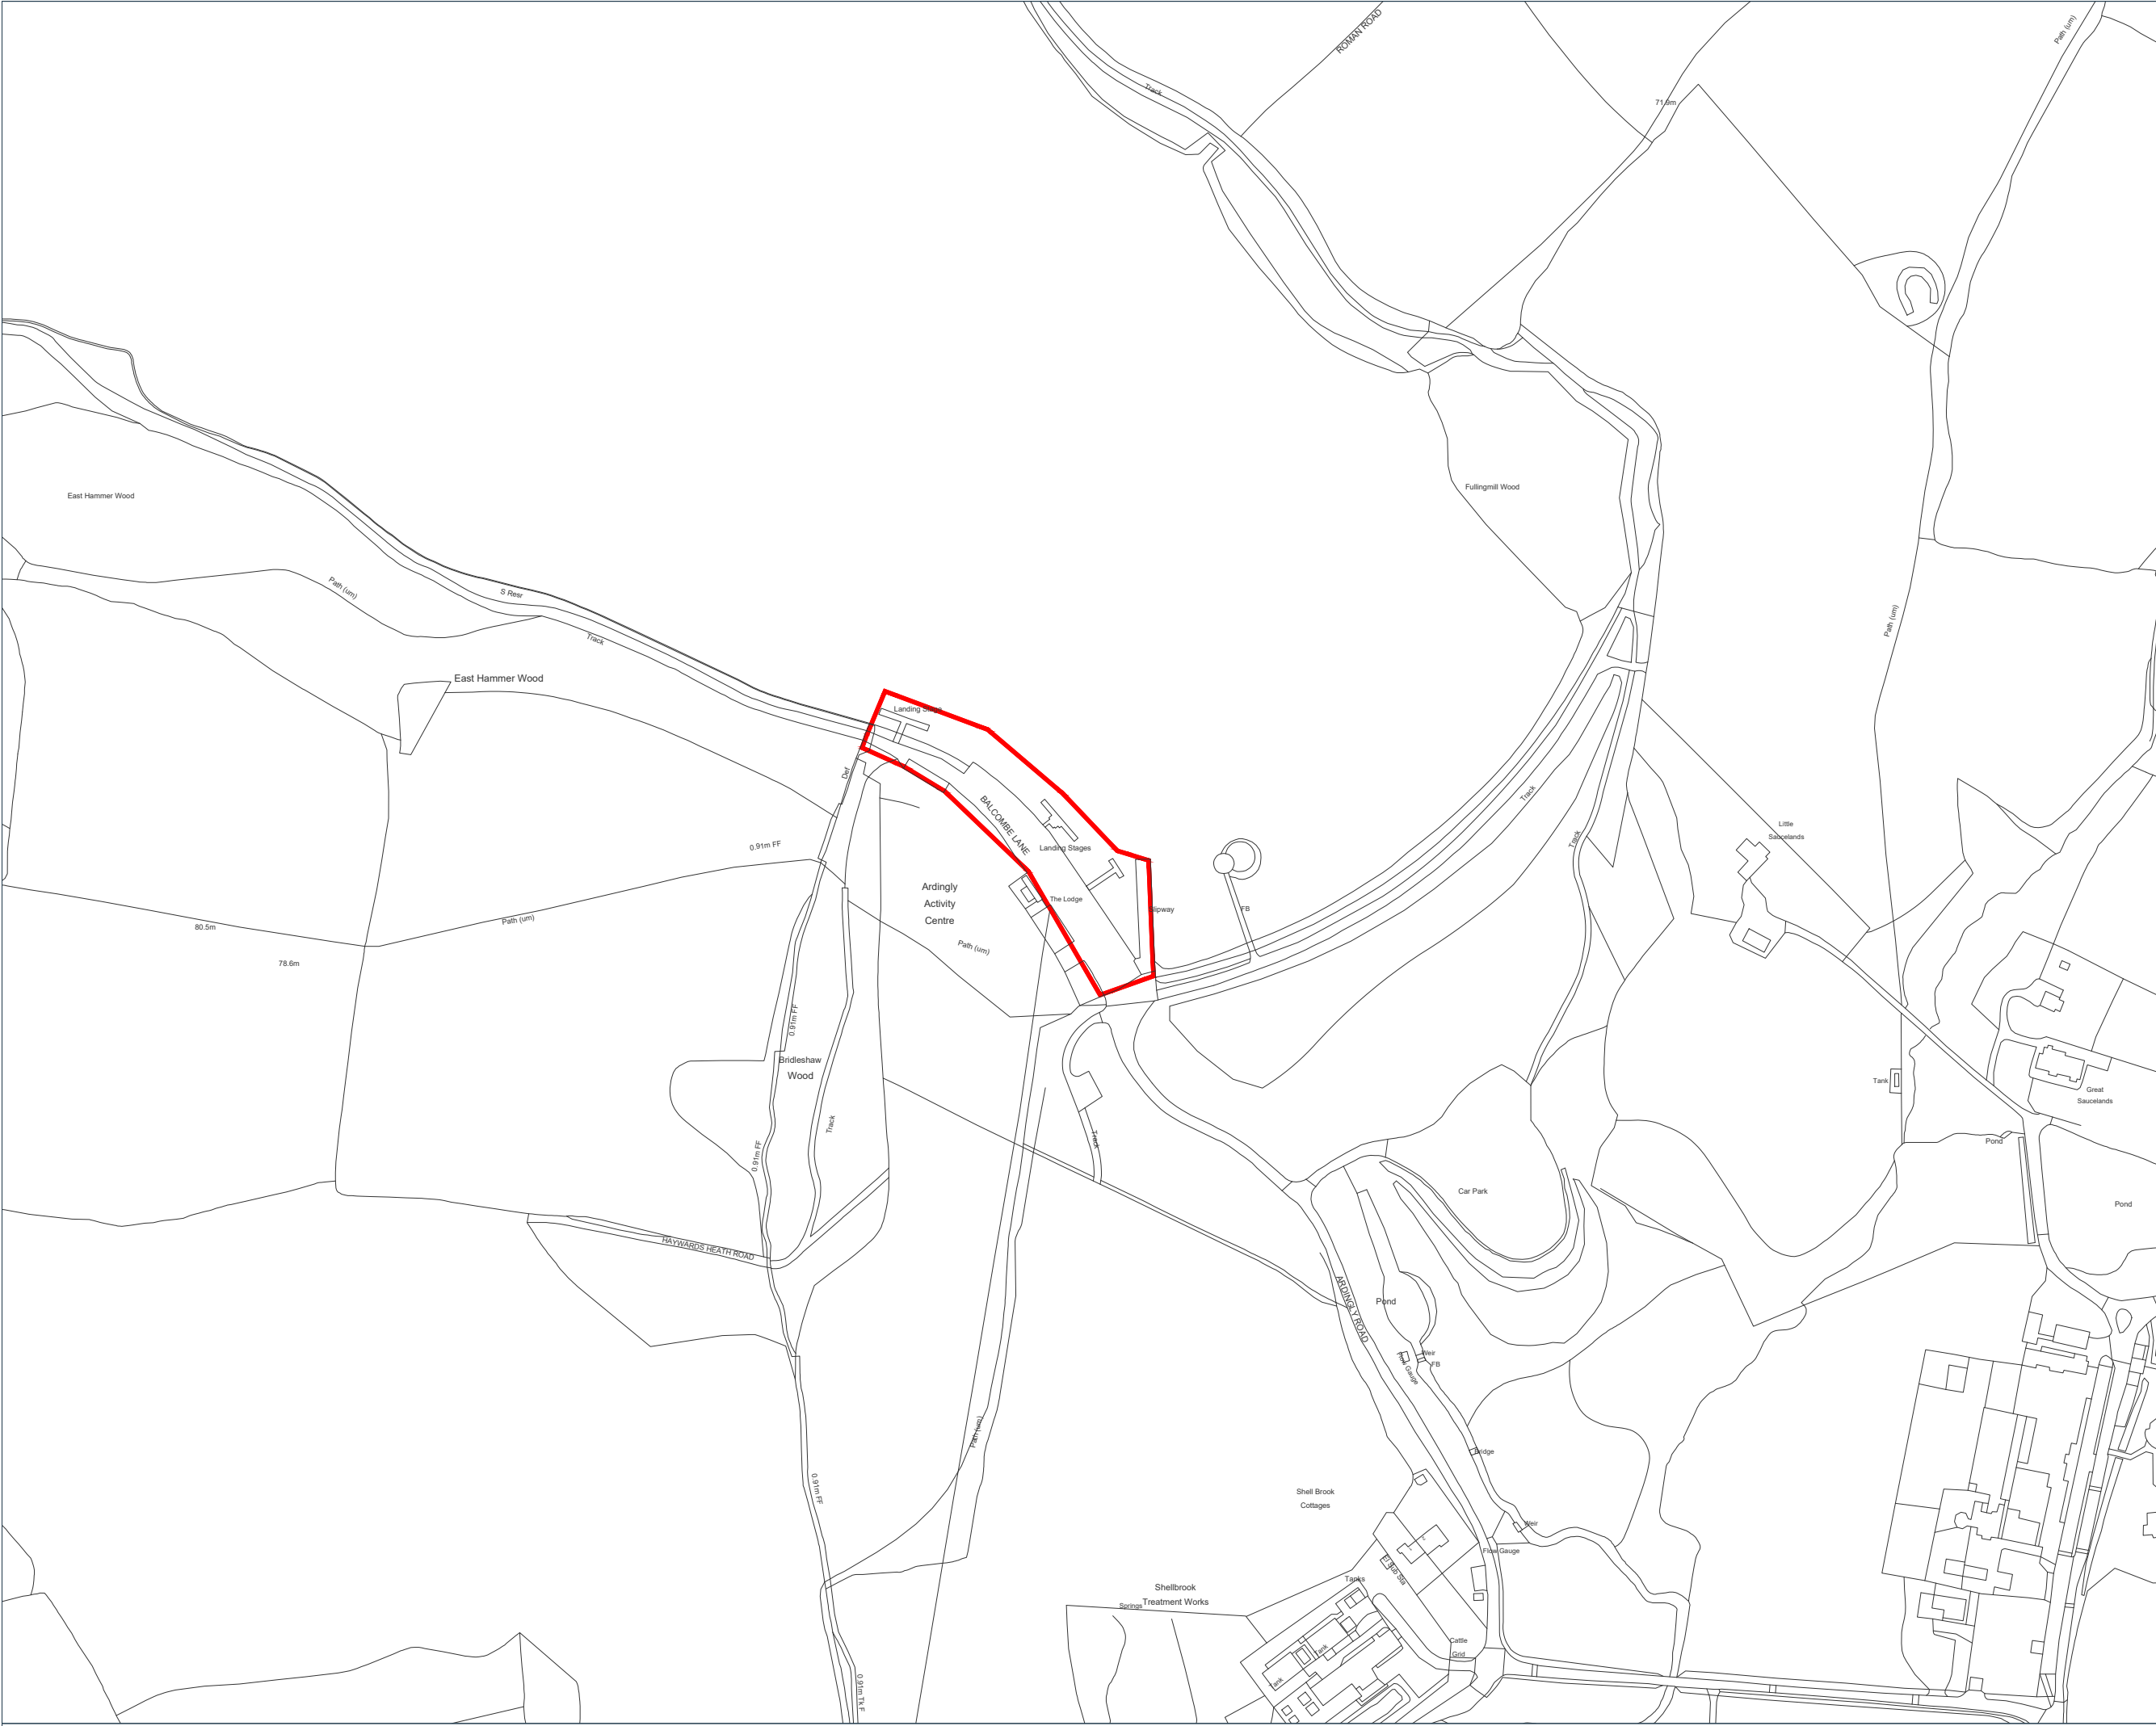

Site Plan



Key:

Planning Application Area (5280.07m²)

**TITLE BOUNDARIES BASED ON
THE NATIONAL POLYGON DATASET**

© Crown copyright material is reproduced with the permission of
HM Land Registry under delegated authority from the Controller of HMSO

Notes:

Applicant:

N/A

Location:

Balcombe Lane, Ardingly, Mid Sussex,
RH17 6QY

Coords: 533344, 128815

Scheme Name:

EP – Ardingley Reservoir CLOPUD

Drawing Name:

Location Plan

Drawing No: 24006629_PLN_LOC_1.1

Rev	Date	Description
-	11.06.2025	First Issue

Drawn: NR

Approved:

Sheet No: 1 of 1

Sheet Size: A3



The information contained in this document is confidential and protected by copyright.
The use, copying or disclosure to a third party, either wholly or in part, except with the written
permission of, and in the manner prescribed by South East Water Limited constitutes an
infringement of copyright. Dalcour Maclaren does not warrant that this document is definitive
nor free of error and does not accept liability for any loss caused or arising from reliance upon
information provided herein. Although our best efforts have been made to ensure the accuracy
of these plans, all measurements must be confirmed on site. BASED UPON THE ORDNANCE
SURVEY MAP WITH THE SANCTION OF THE CONTROLLER OF HM STATIONERY
OFFICE. CROWN COPYRIGHT RESERVED. OS LICENCE No. 10018341