



NORTH ELEVATION - PROPOSED (Plots 1&2)

Scale 1:50

KEY	
1	Clay red/orange multi stone with light weathering and sand faced texture to match Rockford House. Slatelcher bond and projecting cill brackets/species.
2	Clay plain tiles, sand faced, weathered red/orange multi to match Rockford House. Broken bond coursing. 205 x 105 mm, double center line (or single center line to match existing—confirm on site). Purpose-made eave tiles at external corners, tile end-a-half at verges/abutments; chased verge tiles where exposed.
3	ROOF TILES: Clay plain tiles 205x105, weathered red/orange, with Clay single ridge & batten hips to match existing, mech-fixed, lime-sand mortar finish. Chased verge tiles (or undercloak & mortar) must to match Rockford House. All to match Rockford House.
4	Open eaves with sponklets finished white.
5	Rain water Gutter: Cast aluminium. PPC black (RAL 9005).
6	Windows: Painted timber side-hung casement windows to match the approved elevation glazing pattern. Frames, opening casements, mullions and glazing bars to be painted timber. Windows to be factory finished in a heritage white painted finish, such as F&S 9001 Cream or an equivalent traditional off-white colour. No externally visible trickle vents.
7	External front doors: Painted timber external doors with painted timber frames. Door panel arrangement to match elevations. Door frames to be finished in RAL 3004 Purple Blue, with painted finish. Door frames to be finished in RAL 9001 Cream / Heritage White to match the proposed painted timber window finish, unless otherwise shown on the approved elevations.



EAST ELEVATION - PROPOSED (Plots 1&2)

Scale 1:50



SOUTH ELEVATION - PROPOSED (Plots 1&2)


Scale 1:50

REV.#	DATE	NAME	NOTES
A	14/05/2026	DOB	Windows and external doors revised from aluminium-clad / composite units to painted timber construction. Window reference tags added to elevations. Front door design revised to painted timber, with panel arrangement to match the approved elevations.
			Do not scale this drawing.
			All levels and dimensions are to be checked on site.
			This drawing is to be read in conjunction with all relevant consultants drawings and specifications, together with safety plan requirements.
			Copyright: This drawing must not be copied, amended nor reproduced without the prior written agreement.



WEST ELEVATION - PROPOSED (Plots 1&2)

Scale 1:50

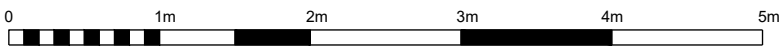

BUILDING SOLUTIONS CONSULTANTS LTD.

23 Tilton road, Hove, BN3 5GR. Tel: 07934611763

PROJECT Ruckford Staff Housing, Hurstpierpoint College			
DRAWING Elevations (Plot 3 and 4) - Proposed			
STAGE Stage 4	JOB NO. : 719		DATE : 16/09/2025
DWG NO. AL202	SCALE 1:50@A1	REVISION : A	DRAWN : DB
Do not scale, use figured dimensions only; check dimensions on site; notify BSC of any discrepancies; copyright BSC Ltd.			