


STOWMARKET
PLOTS 16h,31h,41h,37,39,46,52h

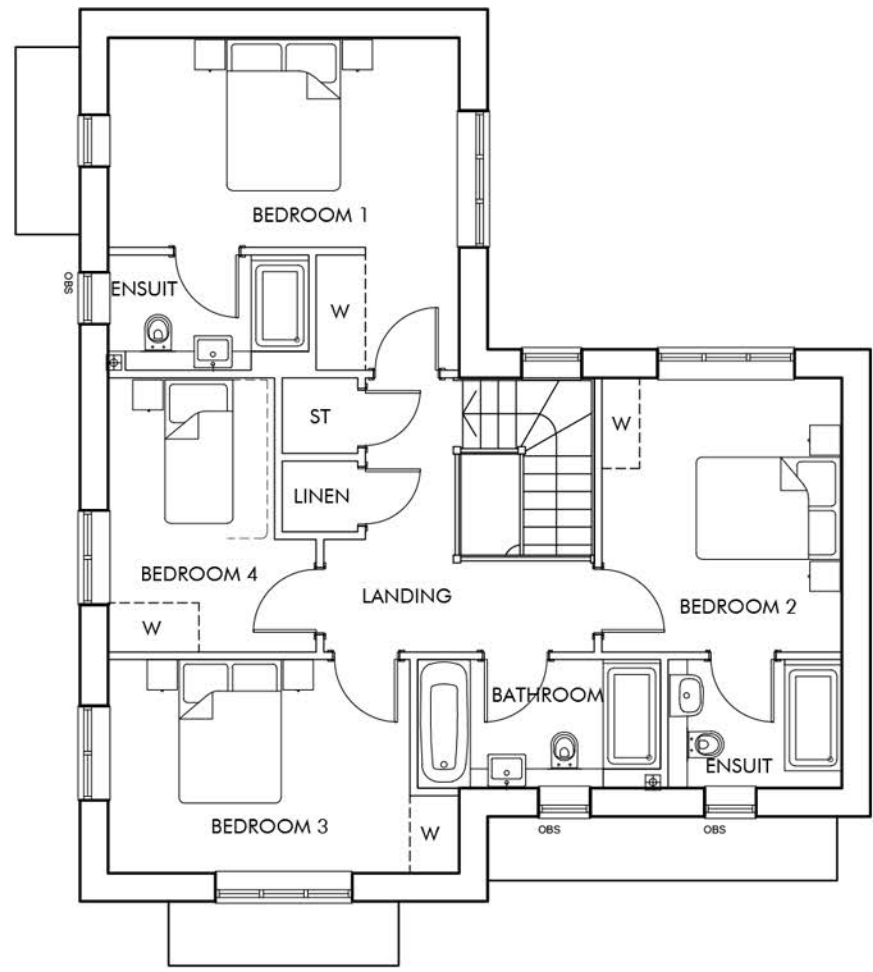


FIRST FLOOR PLAN



FRONT ELEVATION A 1:50



FRONT ELEVATION B 1:50

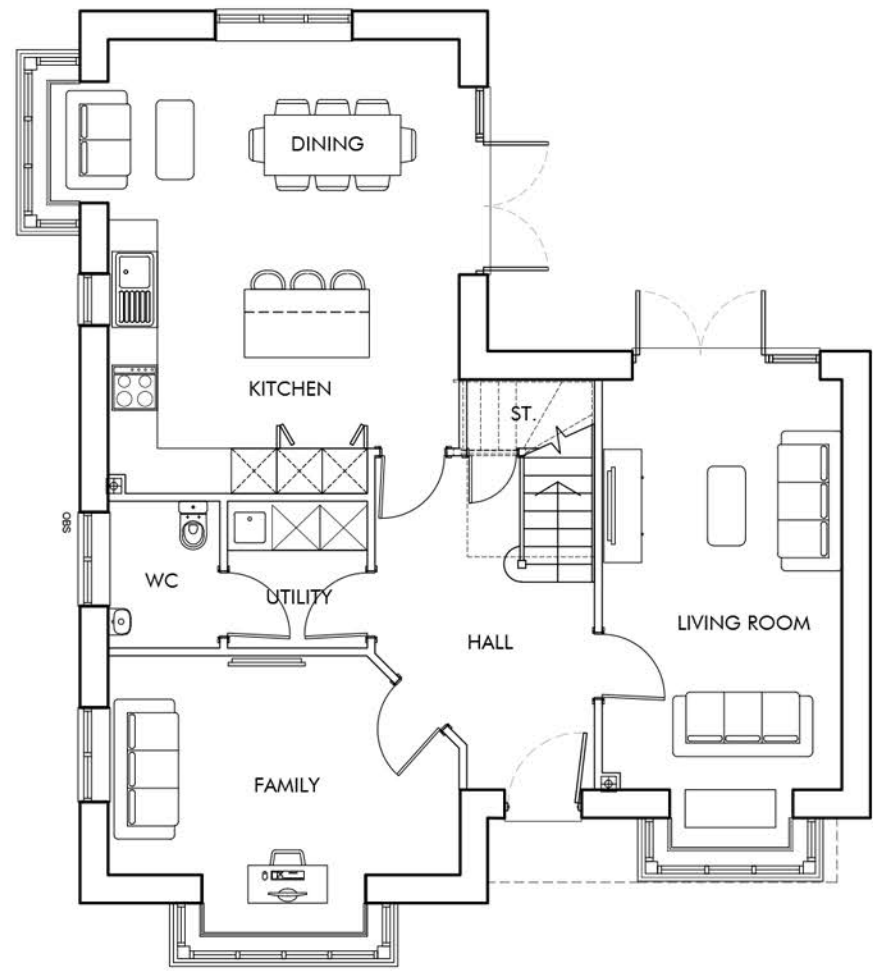

GROUND FLOOR PLAN



REAR ELEVATION C




SIDE ELEVATION D

STOWMARKET

GIA: 161.72m² / 1741ft²

TYPE	Plot Nos Thus	Plot Nos Handed
STOWMARKET	37,39,46	16,31,41,52

0 m 1 2 3 4 5 10m
SCALE

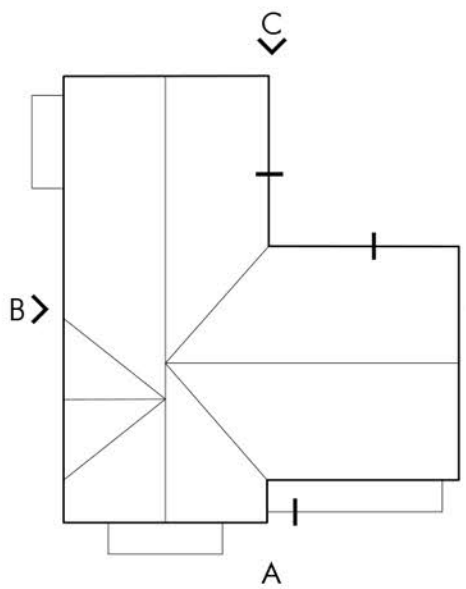

ROOF PLAN - SCALE 1:200

The Front Barn, 124 Manor Road North, Thames Ditton, KT7 0BH
T: 01372 470 313 W: www.omega-architects.co.uk

Client:
CREST NICHOLSON SOUTH

Project:
SCAMPS HILL, LINDFIELD

Drawing Title:
STOWMARKET
Plans & Elevations

Scale:	Revision	Drawn	Check	Date
1:100 @ A1	A	DT	JH	28.04.26

Project No.	Class	Dwg No.	Status	Rev
3416	C	3040	PL	A

DESIGN: E. COULSON, A. BLACK & WHITE
DRAWING: M. GUEST, M. HARRISON, A. HARRISON, M. HARRISON
REVIEWED BY: GUEST, HARRISON, HARRISON, HARRISON
REVISIONS: 1. 28.04.26
2. 28.04.26
3. 28.04.26
