


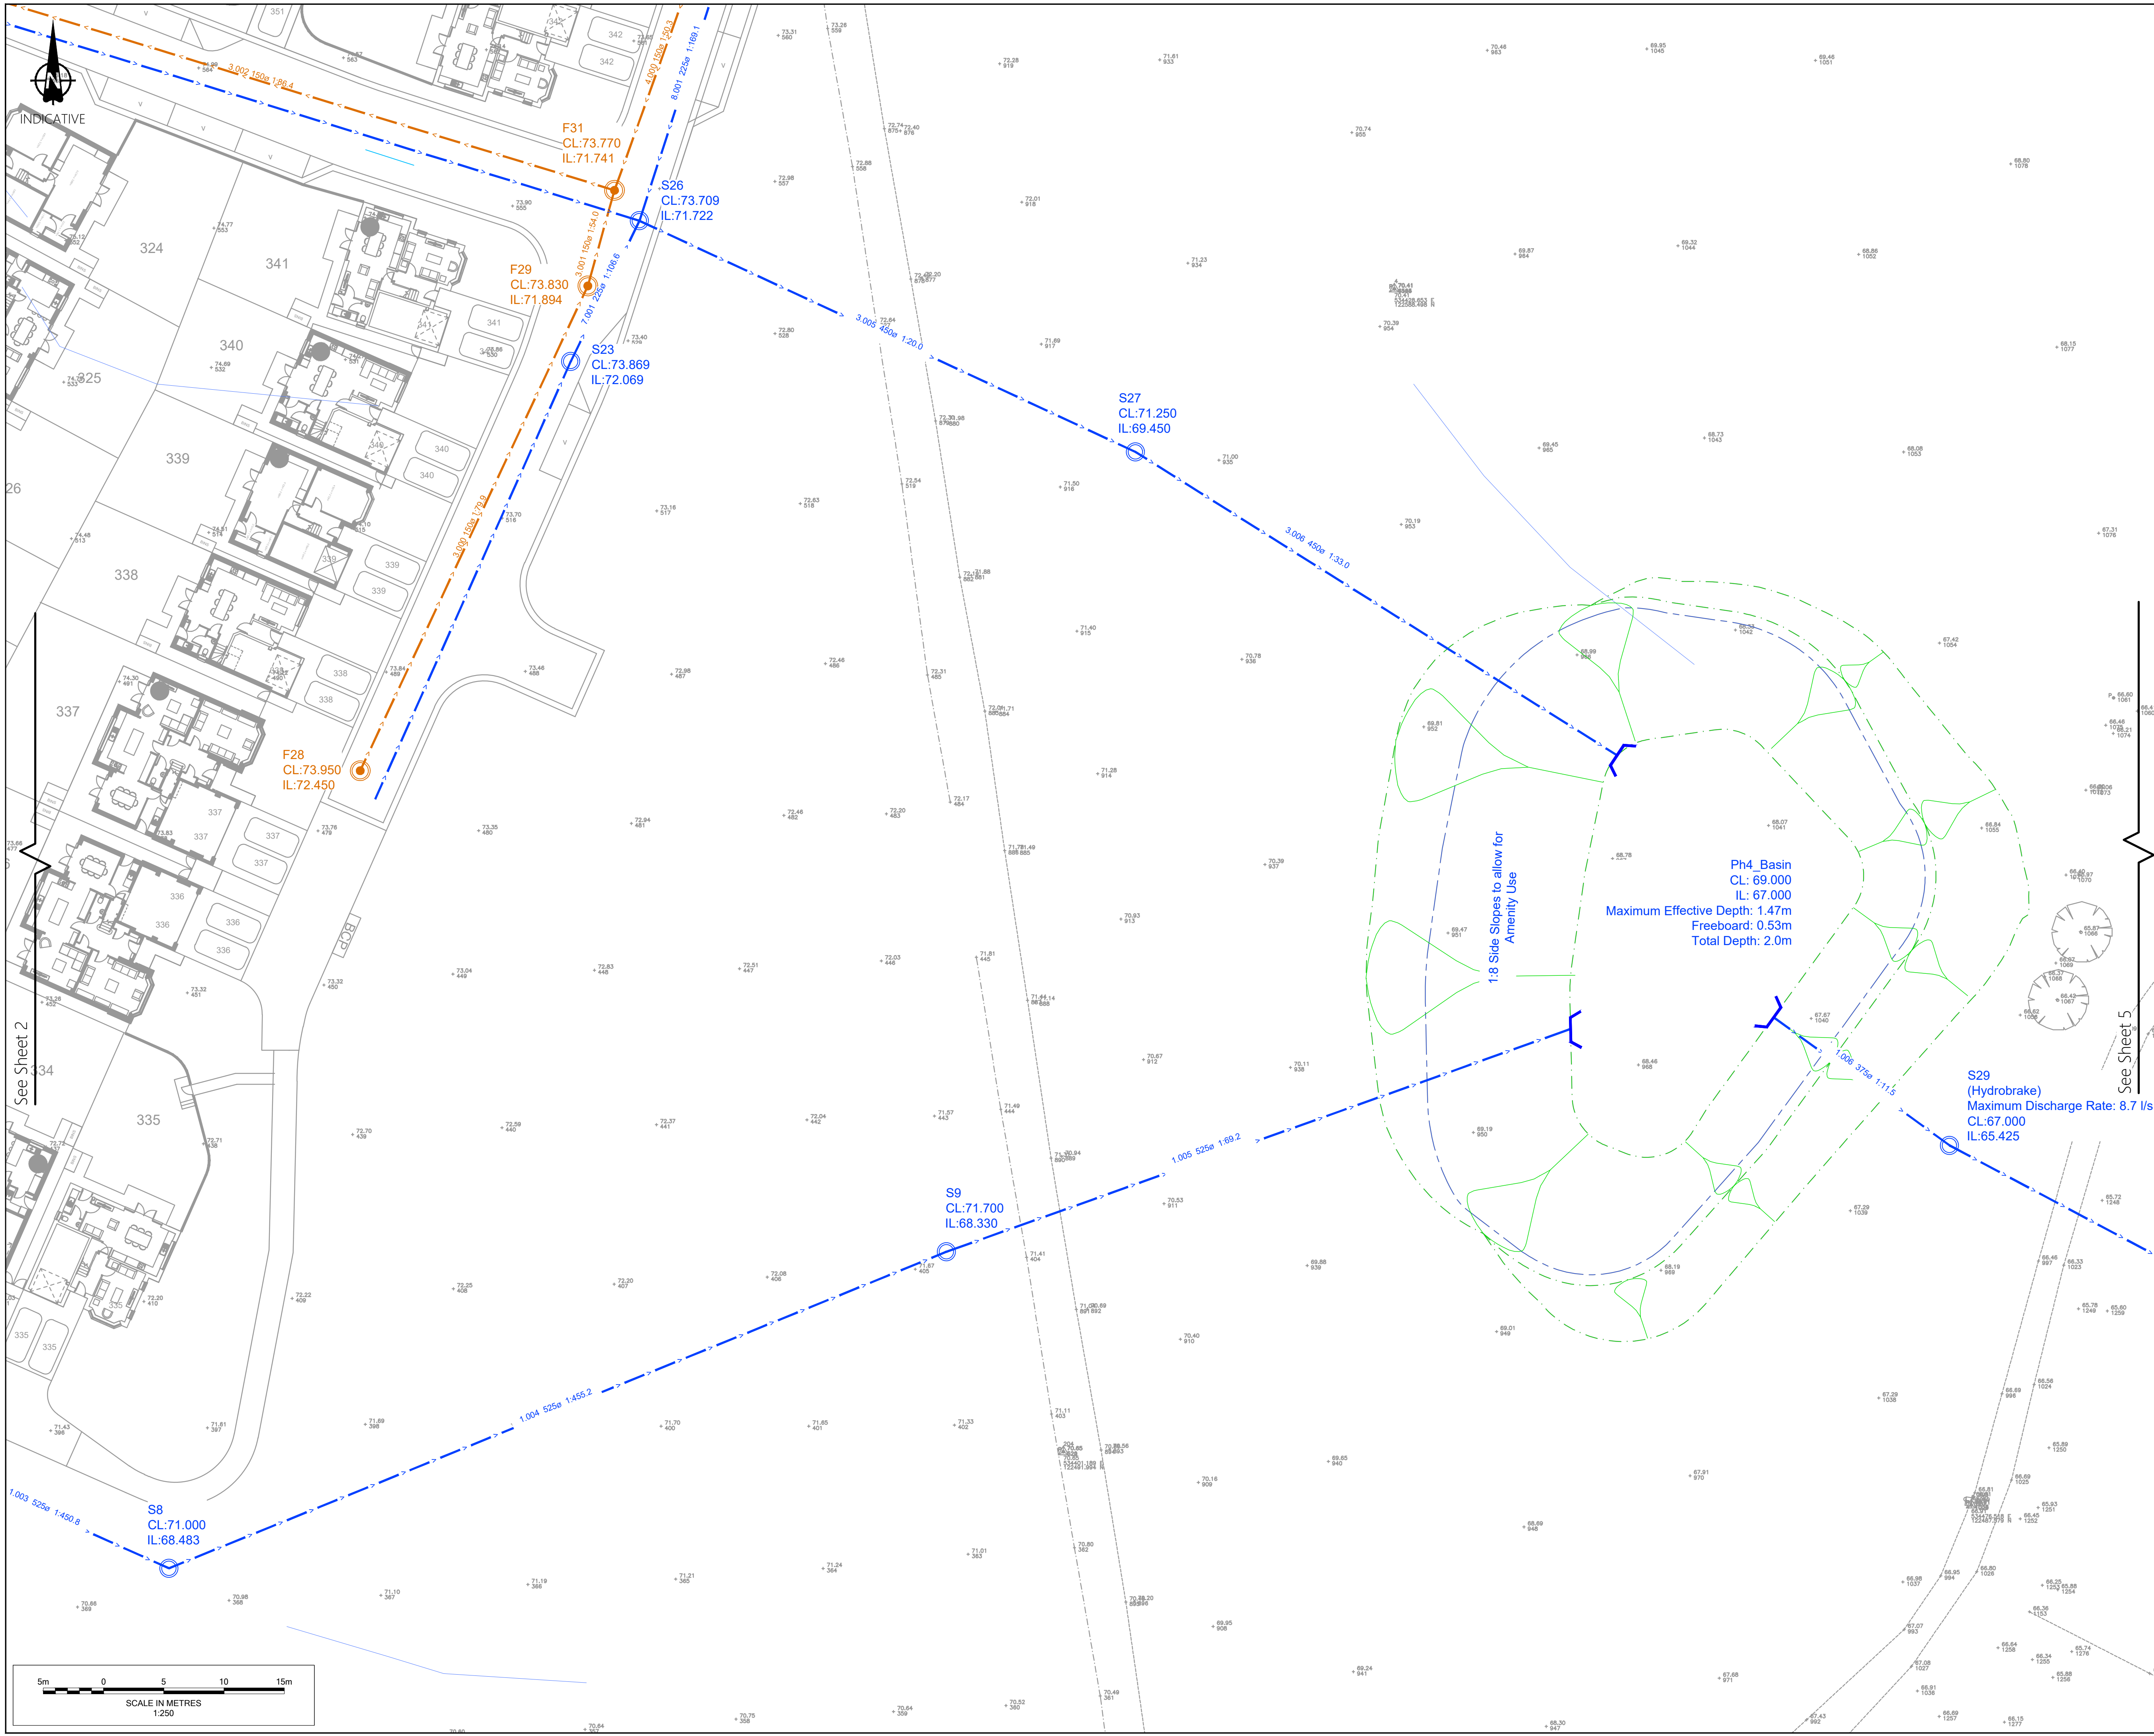

Notes

- Do not scale from this drawing. All dimensions shown are in metres unless noted otherwise.
- This drawing has been based upon topographical survey information produced by WSP and Milestone Transport. Planning cannot be held responsible for any discrepancies which may arise because of it.

Key

- Adoptable Foul Water Sewer
- Adoptable Foul Manhole
- Adoptable Surface Water Sewer
- Adoptable Surface Water Manhole
- Adoptable Hydrobrake manhole to manufacturer's details
- Surface Water Sewer Diversion
- Surface Water Diversion Manhole to manufacturer's details
- Existing Surface Water Sewer
- Abandoned Surface Water Sewer
- Proposed Surface Water Sewer Easement
- Cellular Attenuation Crate
- Attenuation Basin
- Permeable Paving, 1m Deep with 0.75m Granular Storage
- Highway Swale 0.5m Deep with 0.5m Granular Trench Below Base
- Swale Check Dam
- Proposed Diversion of Existing Foul Water Sewer
- Root Protection Area
- Abandoned Foul Water as Part of Diversion

FOR APPROVAL

Ordnance Survey Licence number: 100057360

Drawing Revisions					
Rev:	Dm:	Date:	Details:	Chk:	App:
P01	MB	28/11/2025	First issue	BM	LP
P02	MB	15/12/2025	Site layout updated	BM	LP
P03	MB	05/02/2026	Site layout updated	BM	LP
P04	MB	01/07/2026	Site layout updated	BM	PK

Client

Barratt Redrow Southern Counties

Project

Hurst Farm, Hurstwood Lane

Title

**Phase 4
Drainage Plan
Sheet 4 of 6**

MILESTONE
TRANSPORT PLANNING
7 Ancells Court, Rye Close, Fleet, Hampshire, GU51 2UY
Tel: 01483 397888
Gateshead IBC, Mulgrave Terrace, Gateshead, NE8 1AN
Tel: 0191 338 7220
3 Wharfside Street, Spaces The Mailbox Level 1, Birmingham, B1 1RD
Tel: 0121 661 9881
web: www.milestonetp.co.uk

Scale: **1:250 @ A1** Revision: **P04**

Drawing Number: **25-058-04-0504**

