


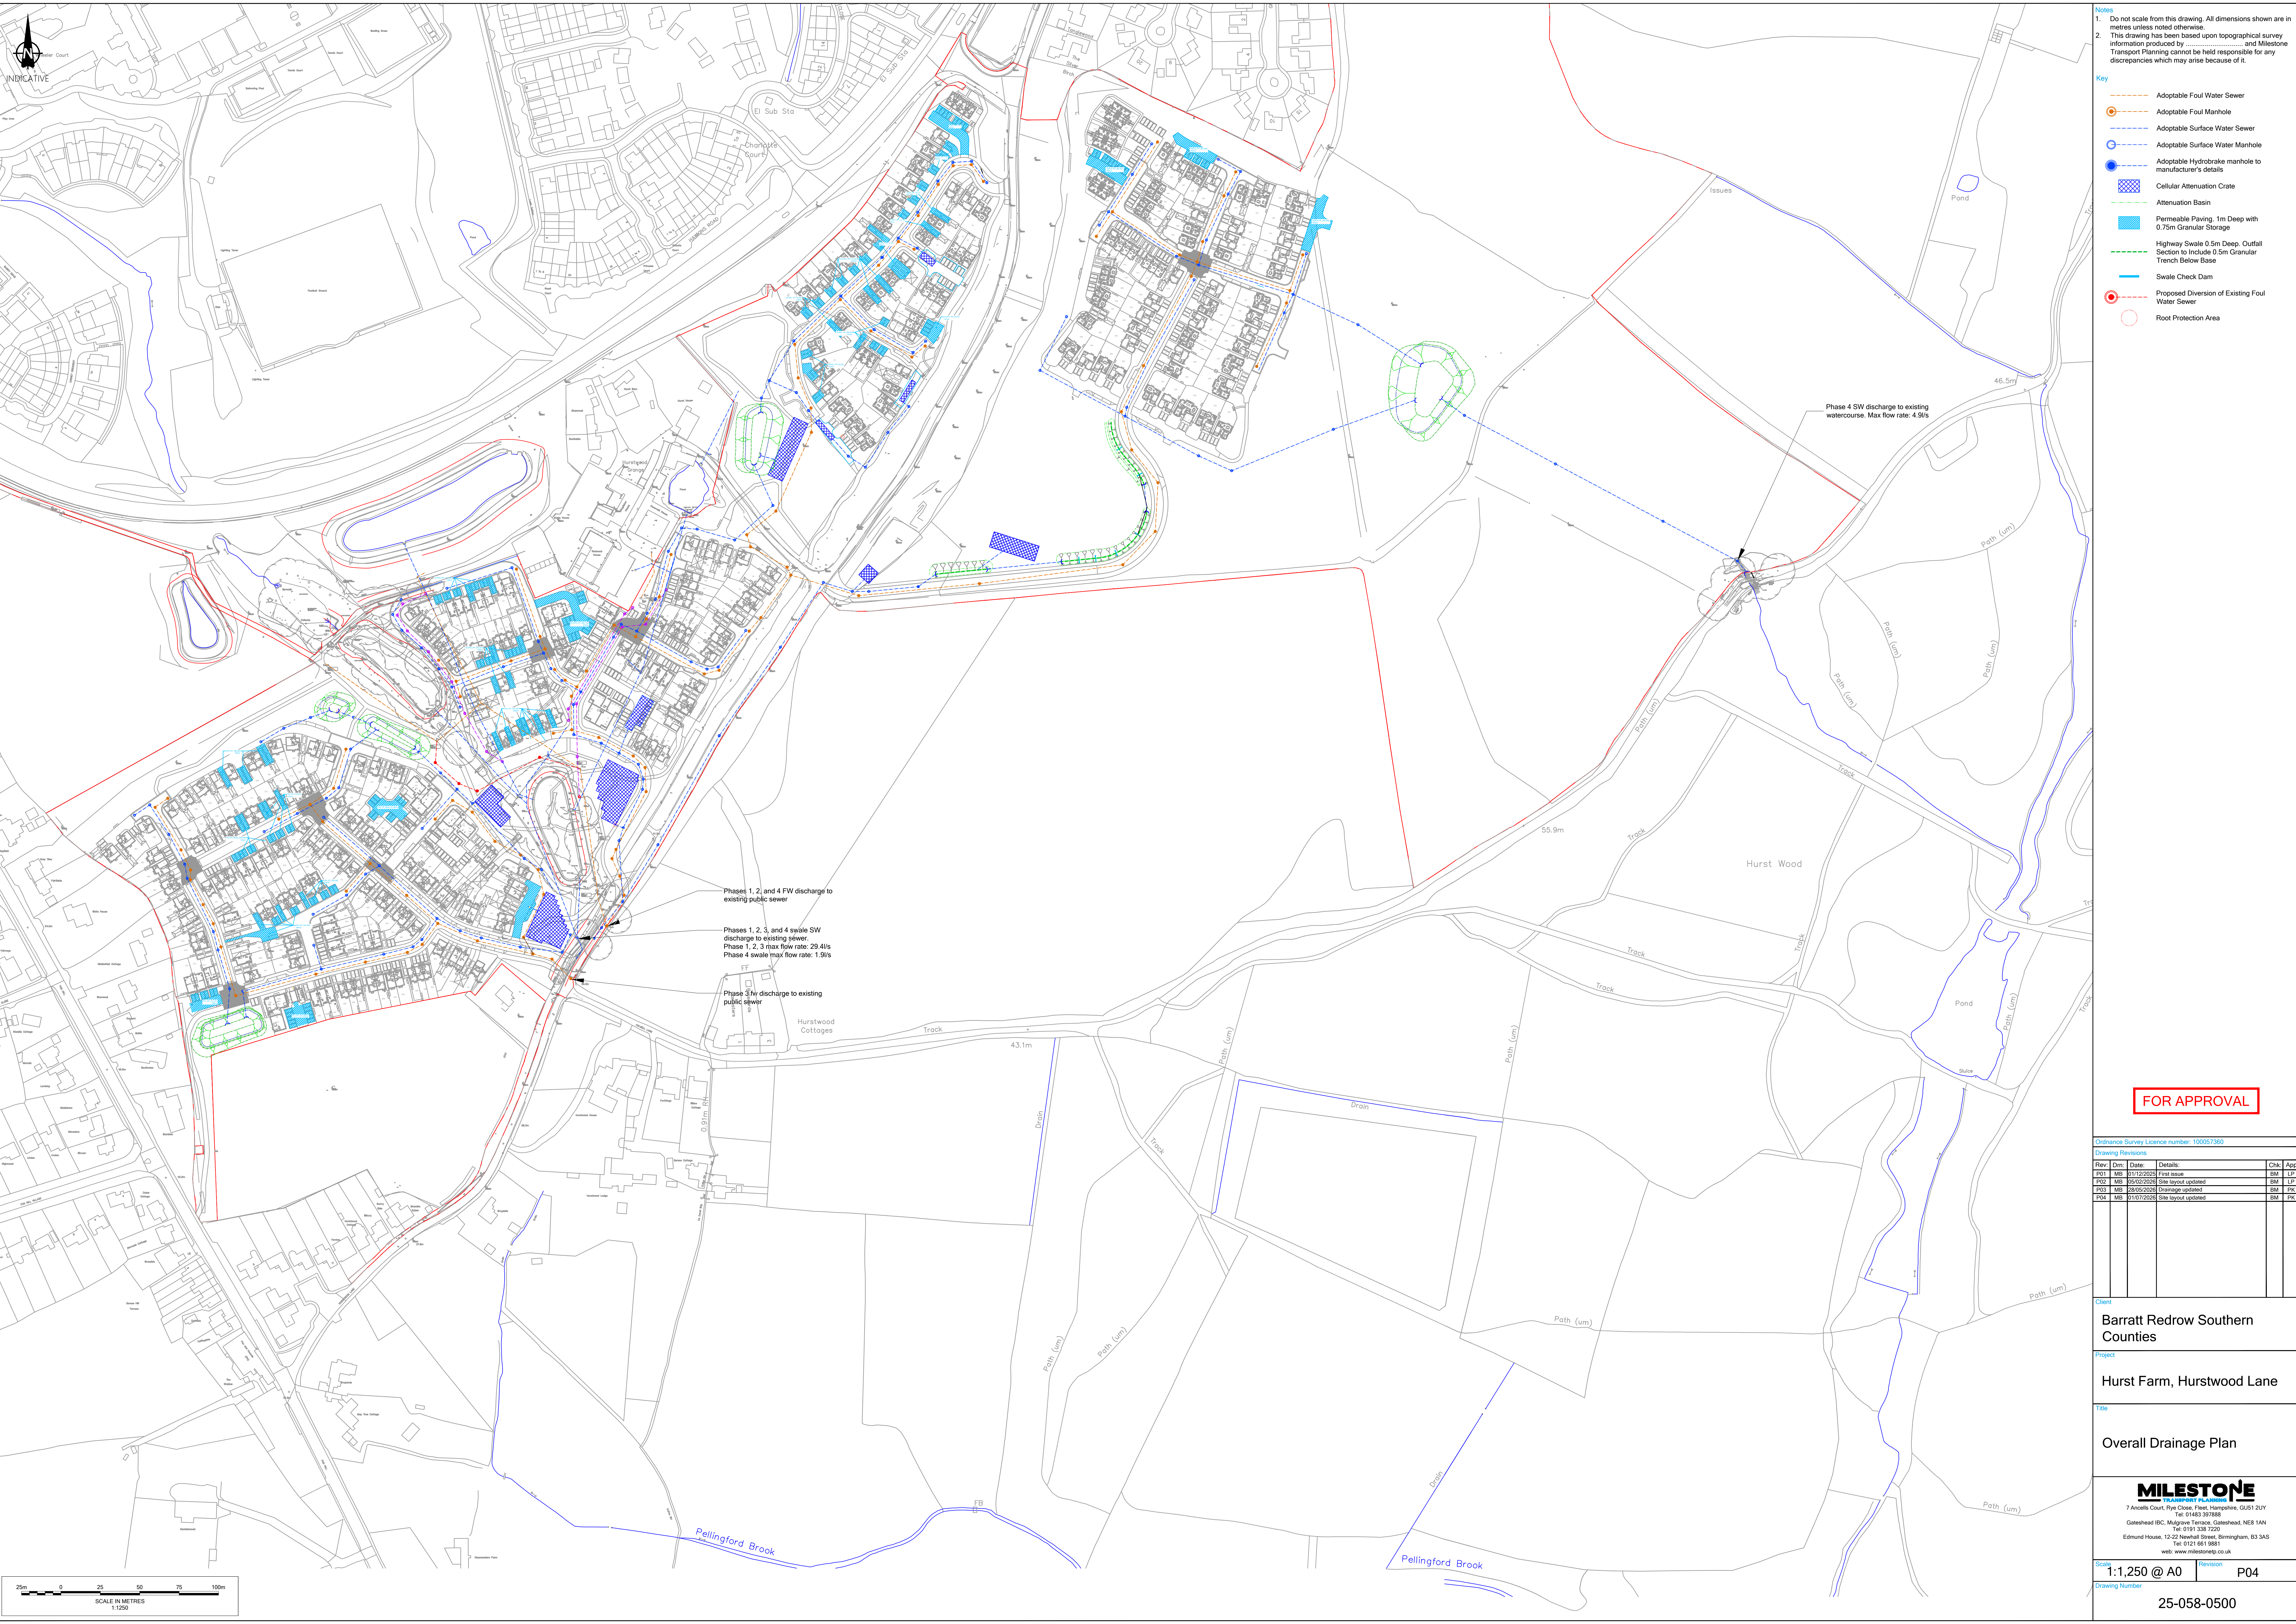

- Notes**
1. Do not scale from this drawing. All dimensions shown are in metres unless noted otherwise.
 2. This drawing has been based upon topographical survey information produced by [redacted] and Milestone Transport Planning cannot be held responsible for any discrepancies which may arise because of it.
- Key**
- Adoptable Foul Water Sewer
 - Adoptable Foul Manhole
 - Adoptable Surface Water Sewer
 - Adoptable Surface Water Manhole
 - Adoptable Hydrobrake manhole to manufacturer's details
 - Cellular Attenuation Crate
 - Attenuation Basin
 - Permeable Paving, 1m Deep with 0.75m Granular Storage
 - Highway Swale 0.5m Deep, Outfall Section to Include 0.5m Granular Trench Below Base
 - Swale Check Dam
 - Proposed Diversion of Existing Foul Water Sewer
 - Root Protection Area

FOR APPROVAL

Ordnance Survey Licence number: 100057360

Drawing Revisions					
Rev	Dim	Date	Details	Chk	App
P01	MB	30/12/2025	First issue	BM	LP
P02	MB	05/02/2026	Site layout updated	BM	LP
P03	MB	26/02/2026	Drainage updated	BM	PK
P04	MB	31/07/2026	Site layout updated	BM	PK

Client
Barratt Redrow Southern Counties

Project
Hurst Farm, Hurstwood Lane

Title
Overall Drainage Plan

MILESTONE
Transport Planning
7 Ancells Court, Pye Close, Fleet, Hampshire, GU51 2UY
Tel: 01462 307888
Gateshead IBC, Mulgrave Terrace, Gateshead, NE8 1AN
Tel: 0191 338 7220
Edmund House, 12-22 Newhall Street, Birmingham, B3 3AS
Tel: 0121 661 5881
www.milestonetp.co.uk

Scale
1:1,250 @ A0

Revision
P04

Drawing Number
25-058-0500