




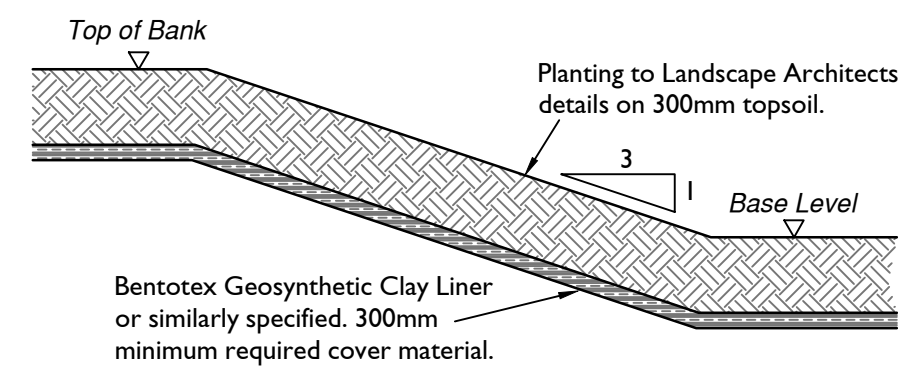


Section A-A
Typical Cross Section Through Basin
Not to Scale

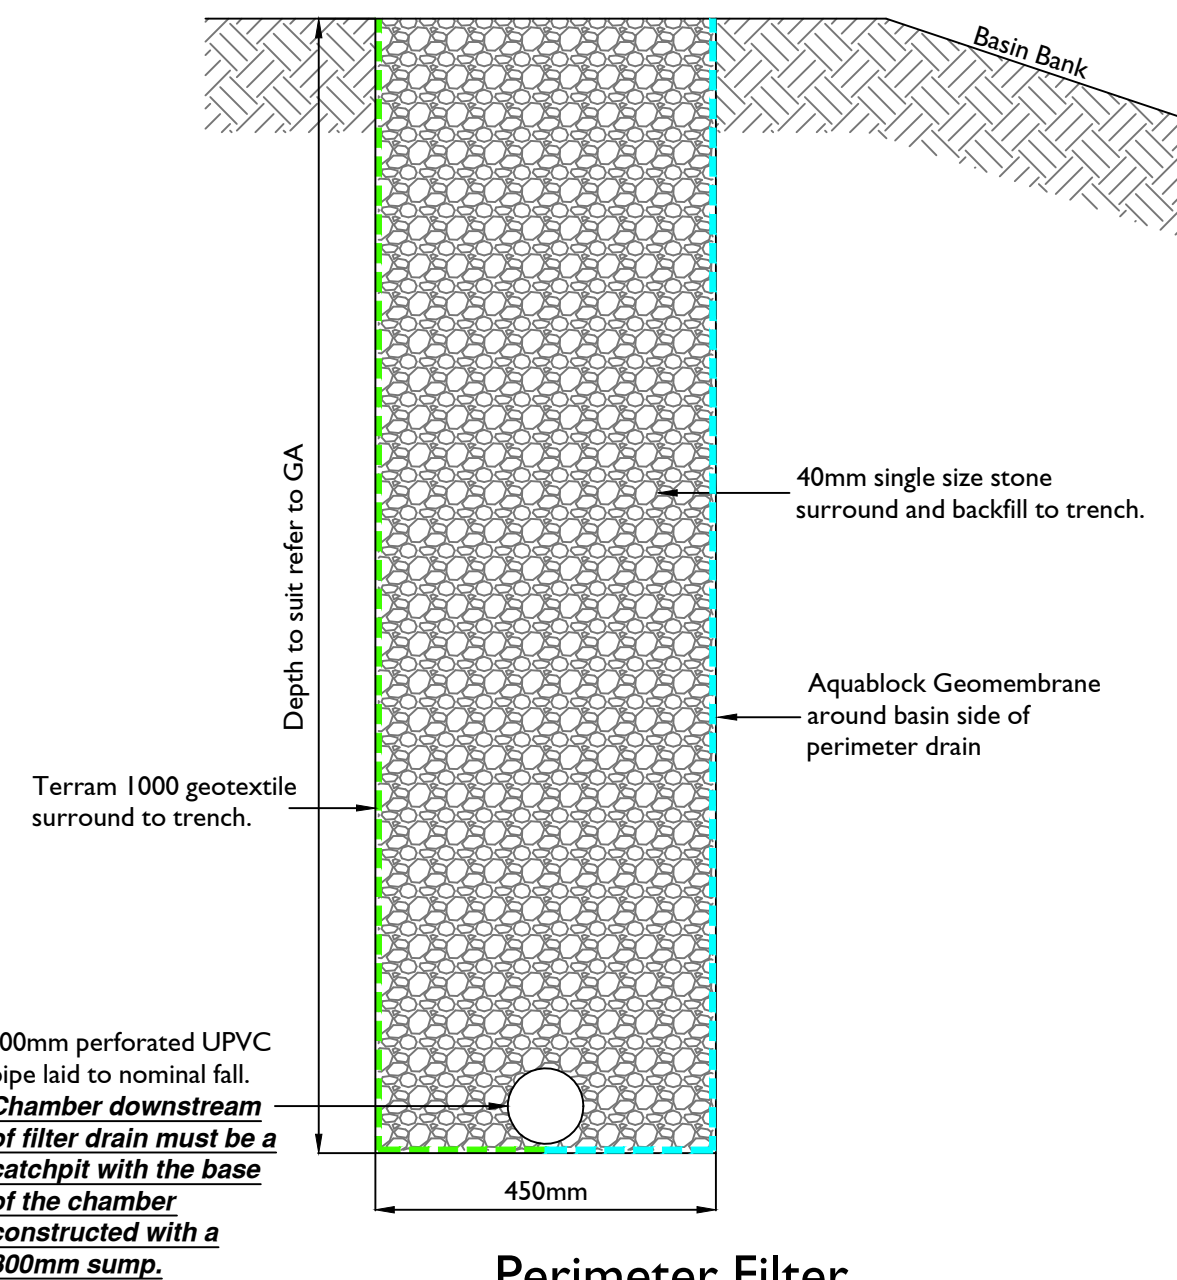

Perimeter Filter
Drain Typical Detail
(Scale 1:10)

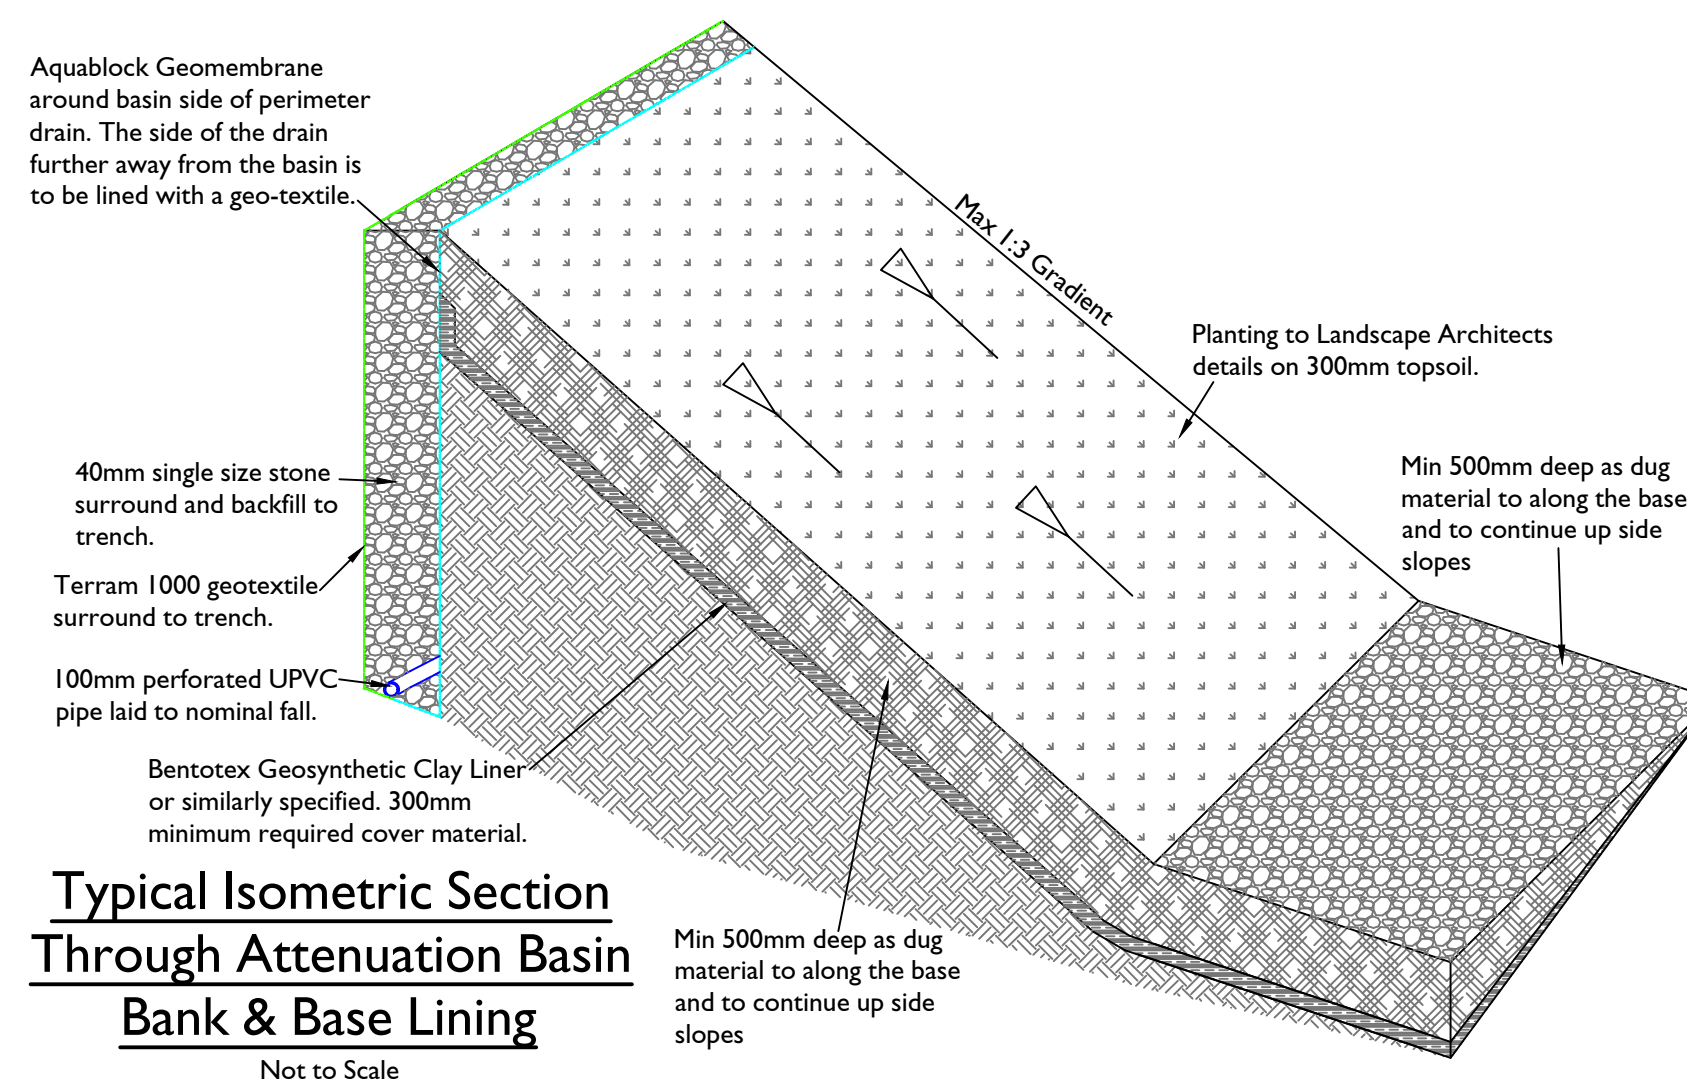

Typical Isometric Section
Through Attenuation Basin
Bank & Base Lining
Not to Scale

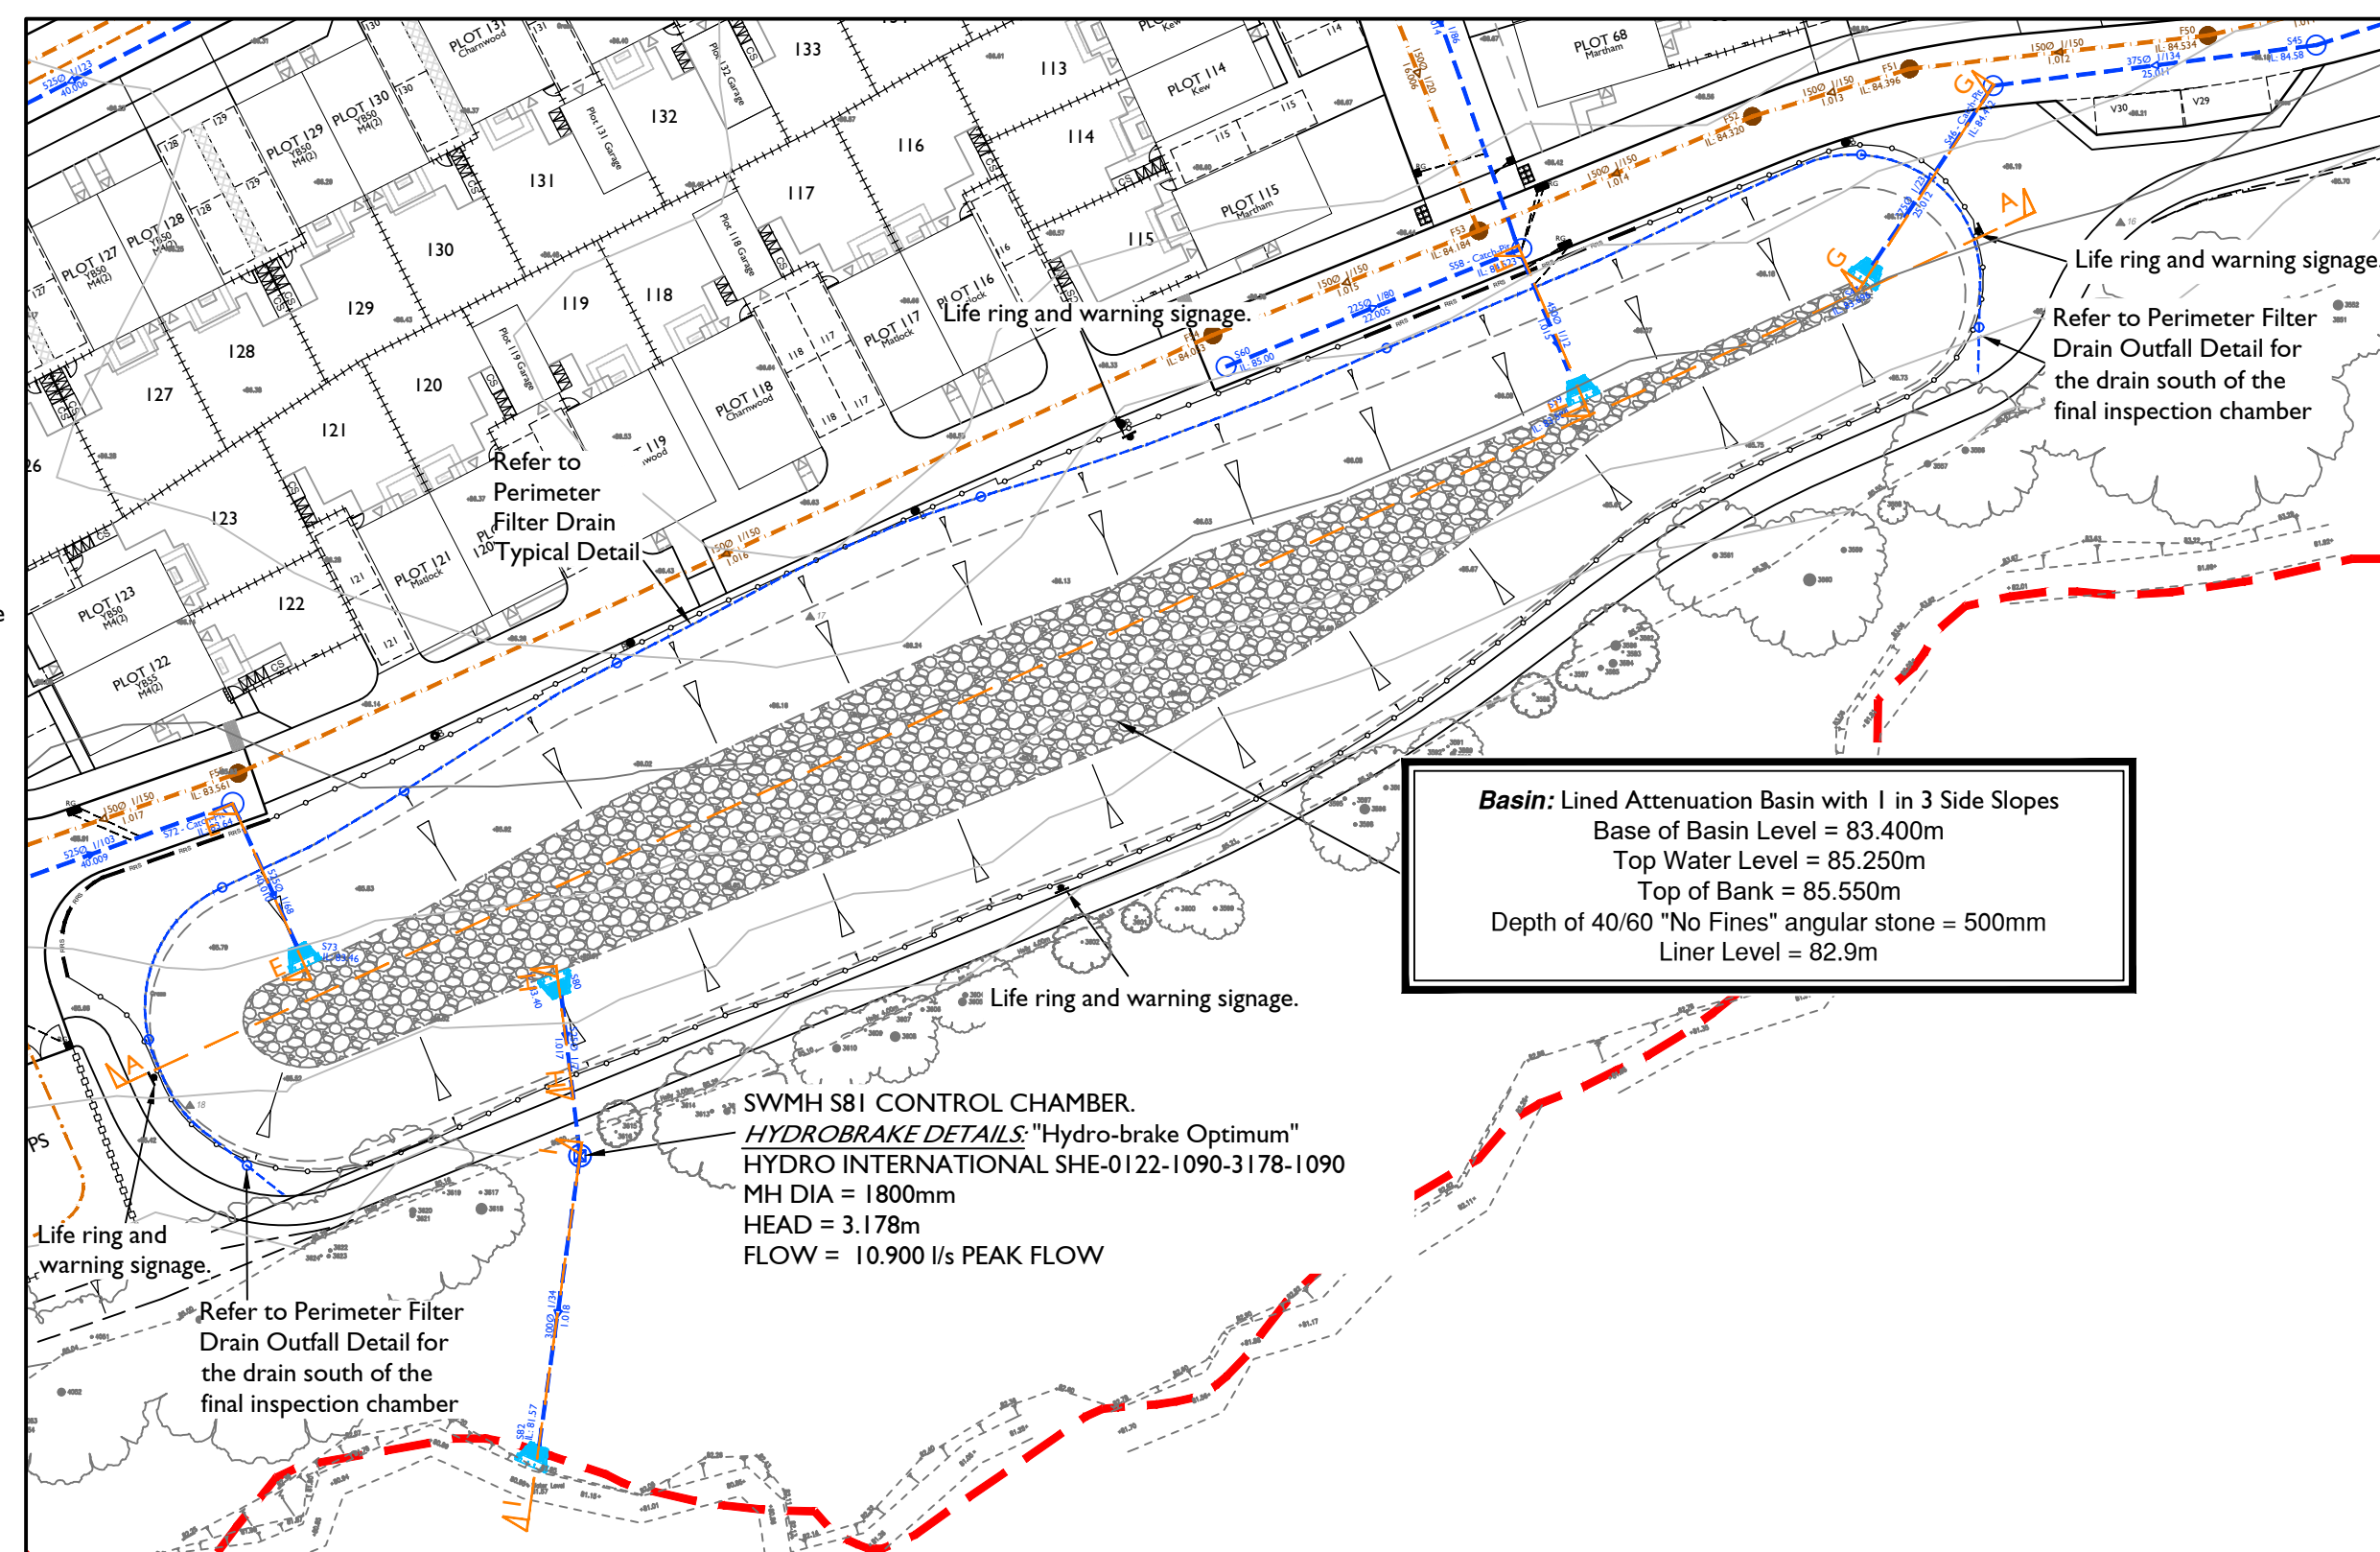

- NOTES**
1. All dimensions are in metres unless stated otherwise.
 2. Do not scale from this drawing. Only written dimensions are to be used.
 3. FW & SW house drainage is to be constructed in accordance with the Building Regulations & BS8303 & SSG Appendix C Design and Construction Guidance Approved v2.2 dated 29 June 2022 and the specific requirements of ICOSA.
 4. This drawing should be read in conjunction with the Architect's and Structural Engineer's design drawings and specification.
 5. Site layout, substructures and all ancillary drawings received in .DWG format from Barratt Southern Counties on 02.05.25.
 6. This drawing should be read in conjunction with Highways & Drainage Long Sections (CIV-410 to 4108), Surface Water Sewer Manhole Schedules (CIV-4310 to 4311), Section 104 Construction Details (CIV-4318 to 4319) and Domestic Drainage Layouts (CIV-4351 to 4355).
 7. ***ANY VARIANCE OR DISCREPANCY MUST BE REPORTED BACK TO JEP BEFORE WORK BEGINS.***

KEY

- Site Boundary
- Adoptable Surface Water Sewers
- Knee Railing
- Basin perimeter Filter Drain.
- Precast Concrete Headwall
(Althon or equivalent approved)
- Note: Incoming pipes require trash screen, outgoing pipes require safety grille.*