

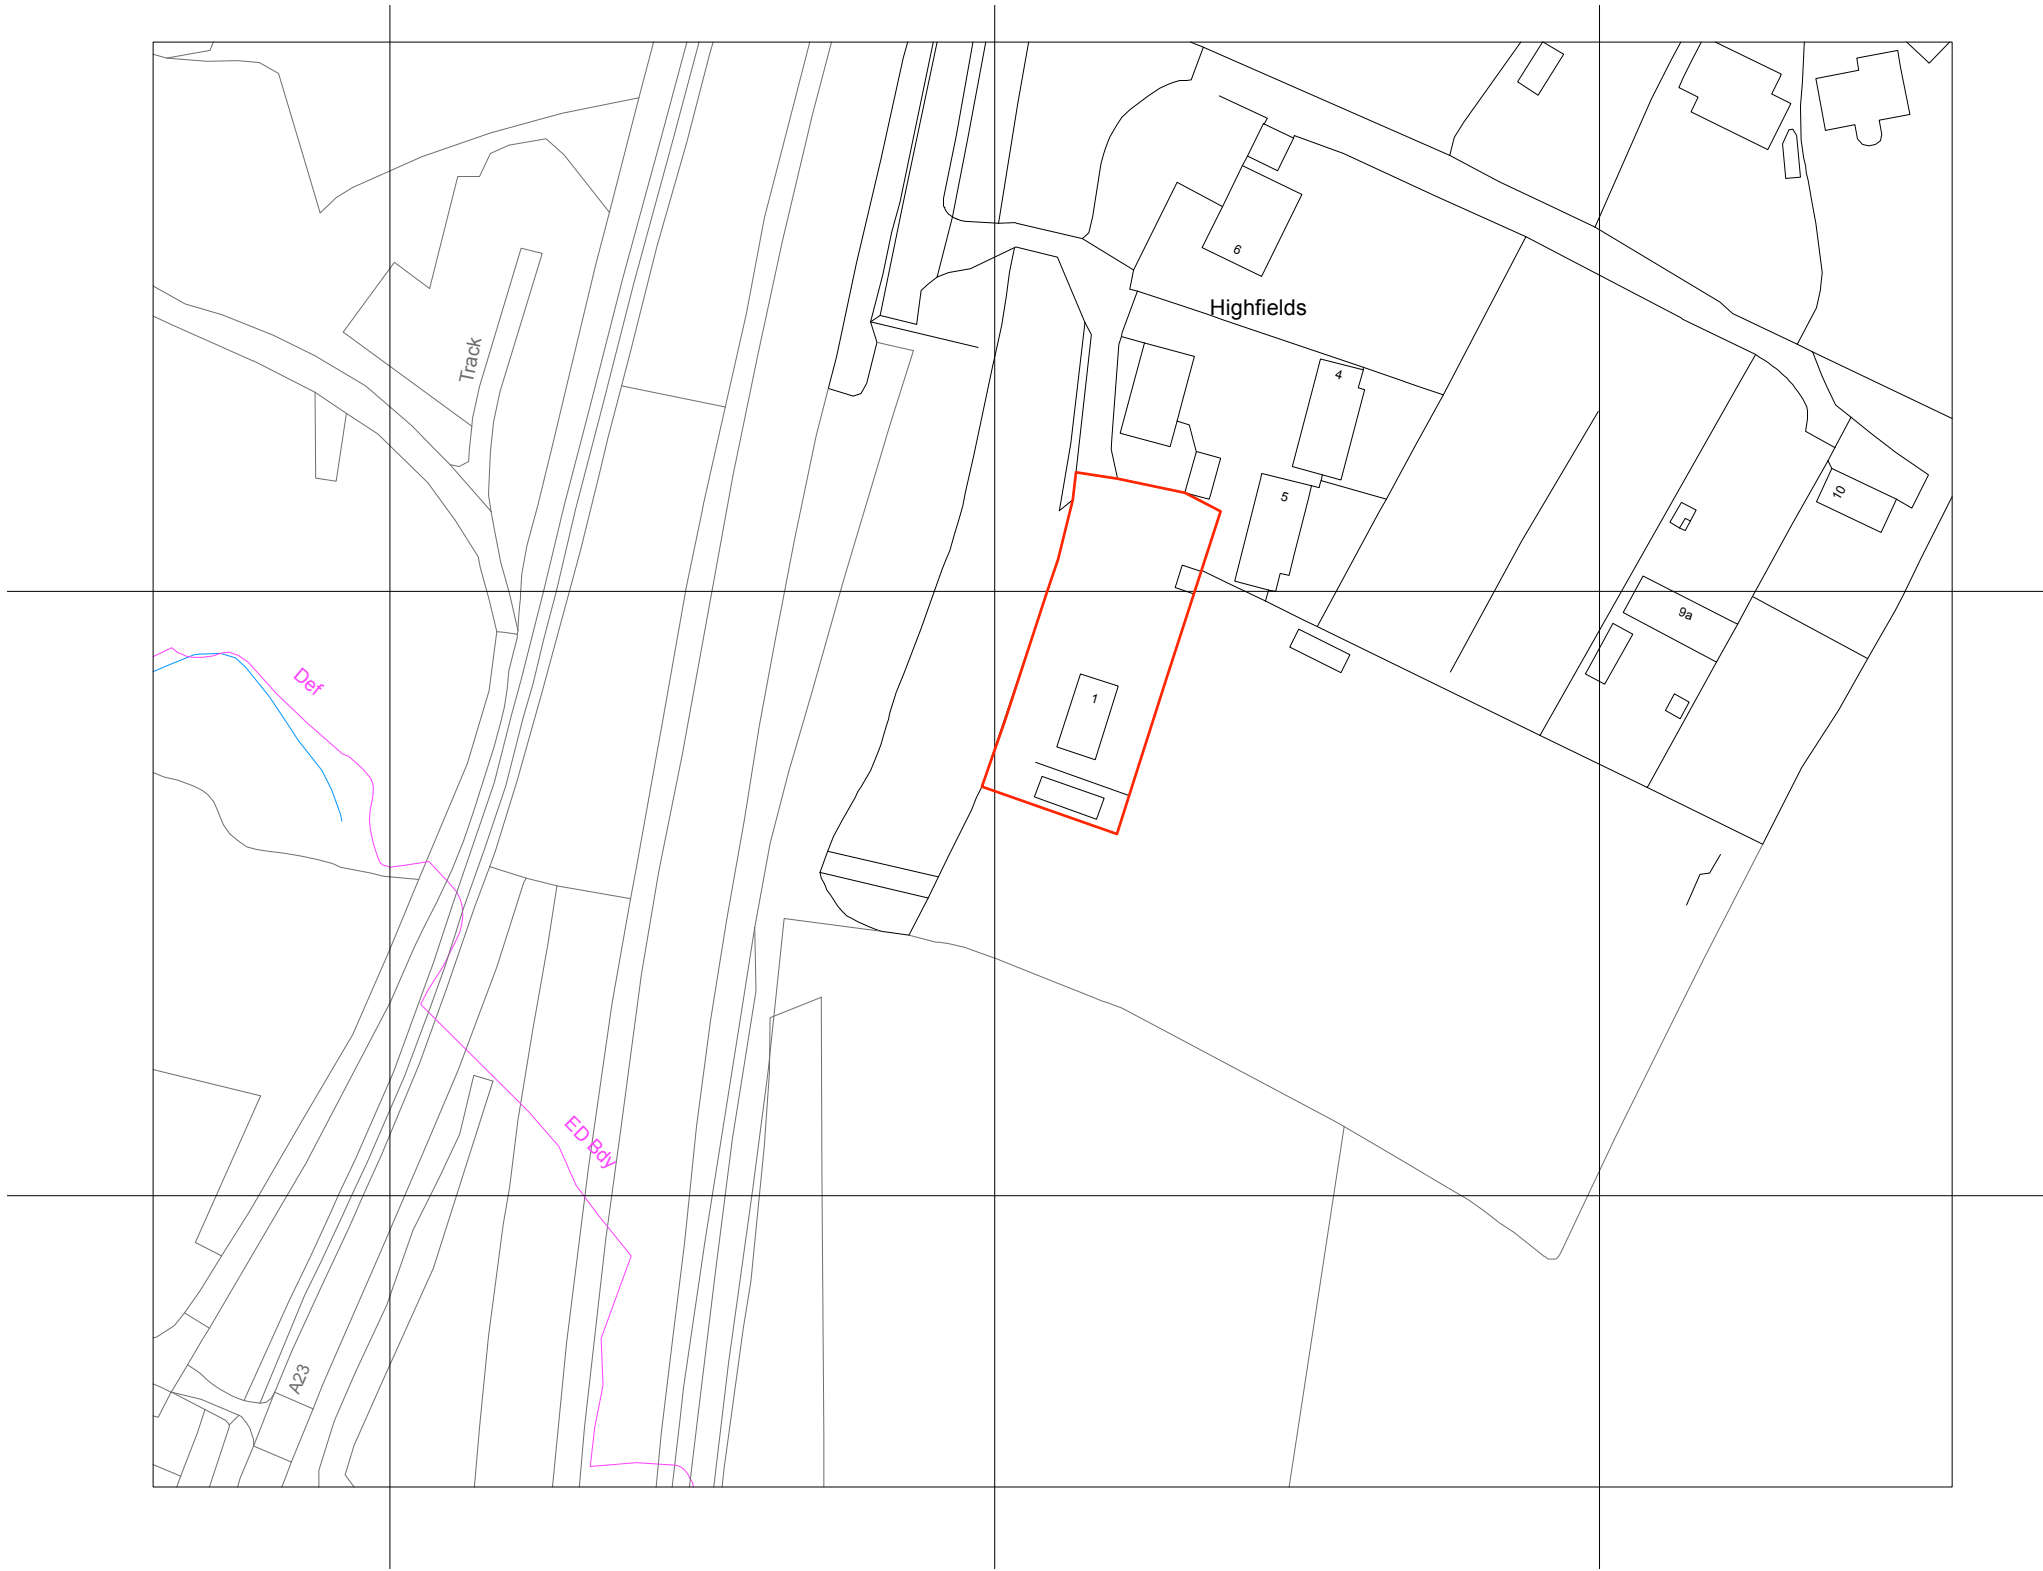


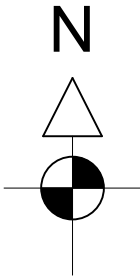

1 OS Map
Scale: 1:1250

REV							DATE							BY							DESCRIP.							REV							DATE							BY							DESCRIP.							notes										client										MATT SCULLY DESIGN										www.mattscullydesign.com																				INTERIOR ARCHITECTURE	

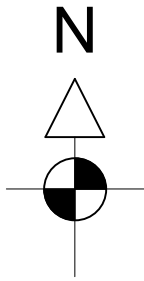

1 OS Map - Site plan
Scale: 1:500

REV				DATE	BY	DESCRIP.	REV				DATE	BY	DESCRIP.	notes	client				MATT SCULLY DESIGN							
															project				1 Highfields, Warninglid, RH17 5SY				www.mattscullydesign.com			
															title				OS maps 1:500 @ A3							
															drawing N°				4066_01		rev			date	05 '25	
															drawn by											
														scale				As shown@A3								

THIS DRAWING IS THE PROPERTY OF MATT SCULLY DESIGN. COPYRIGHT IS RESERVED BY THEM AND THE DRAWING IS ISSUED ON THE CONDITION THAT IT IS NOT COPIED, REPRODUCED, RETAINED OR DISCLOSED TO ANY UNAUTHORISED PERSON, EITHER WHOLLY OR IN PART WITHOUT THE CONSENT IN WRITING OF MATT SCULLY DESIGN LTD.

DO NOT SCALE THIS DRAWING. FIGURED DIMENSIONS ONLY ARE TO BE USED IN PREFERENCE TO SMALL SCALE DRAWINGS. ALL DIMENSIONS ARE TO BE CHECKED ON SITE BEFORE ANY WORK PROCEEDS. ANY ERRORS OR OMISSIONS ARE TO BE REPORTED TO THE DESIGNER. IF IN DOUBT ASK.

THE CONTRACTOR IS TO PROVIDE FULL-SIZED SETTING OUT DRAWINGS BASED ON INFORMATION CONTAINED IN THIS DRAWING FOR THE DESIGNER'S APPROVAL PRIOR TO COMMENCING MANUFACTURE.

THIS DRAWING IS TO BE READ IN CONJUNCTION WITH ALL THE RELEVANT CONSULTANTS AND/OR SPECIALISTS DRAWINGS OR DOCUMENTS AND ANY DISCREPANCIES OR VARIATIONS ARE TO BE NOTIFIED TO THE DESIGNER BEFORE THE AFFECTED WORK COMMENCES.

Notes

THIS DRAWING IS THE PROPERTY OF MATT SCULLY DESIGN. COPYRIGHT IS RESERVED BY THEM AND THE DRAWING IS ISSUED ON THE CONDITION THAT IT IS NOT COPIED, REPRODUCED, RETAINED OR DISCLOSED TO ANY UNAUTHORISED PERSON, EITHER WHOLLY OR IN PART WITHOUT THE CONSENT IN WRITING OF MATT SCULLY DESIGN LTD.

DO NOT SCALE THIS DRAWING. FIGURED DIMENSIONS ONLY ARE TO BE USED IN PREFERENCE TO SMALL SCALE DRAWINGS. ALL DIMENSIONS ARE TO BE CHECKED ON SITE BEFORE ANY WORK PROCEEDS. ANY ERRORS OR OMISSIONS ARE TO BE REPORTED TO THE DESIGNER. IF IN DOUBT ASK.

THE CONTRACTOR IS TO PROVIDE FULL-SIZED SETTING OUT DRAWINGS BASED ON INFORMATION CONTAINED IN THIS DRAWING FOR THE DESIGNER'S APPROVAL PRIOR TO COMMENCING MANUFACTURE.

THIS DRAWING IS TO BE READ IN CONJUNCTION WITH ALL THE RELEVANT CONSULTANTS AND/OR SPECIALISTS DRAWINGS OR DOCUMENTS AND ANY DISCREPANCIES OR VARIATIONS ARE TO BE NOTIFIED TO THE DESIGNER BEFORE THE AFFECTED WORK COMMENCES.

THIS DRAWING IS THE PROPERTY OF MATT SCULLY DESIGN. COPYRIGHT IS RESERVED BY THEM AND THE DRAWING IS ISSUED ON THE CONDITION THAT IT IS NOT COPIED, REPRODUCED, RETAINED OR DISCLOSED TO ANY UNAUTHORISED PERSON, EITHER WHOLLY OR IN PART WITHOUT THE CONSENT IN WRITING OF MATT SCULLY DESIGN LTD.




INTERIOR ARCHITECTURE


0

Proposed plot layout

Scale:

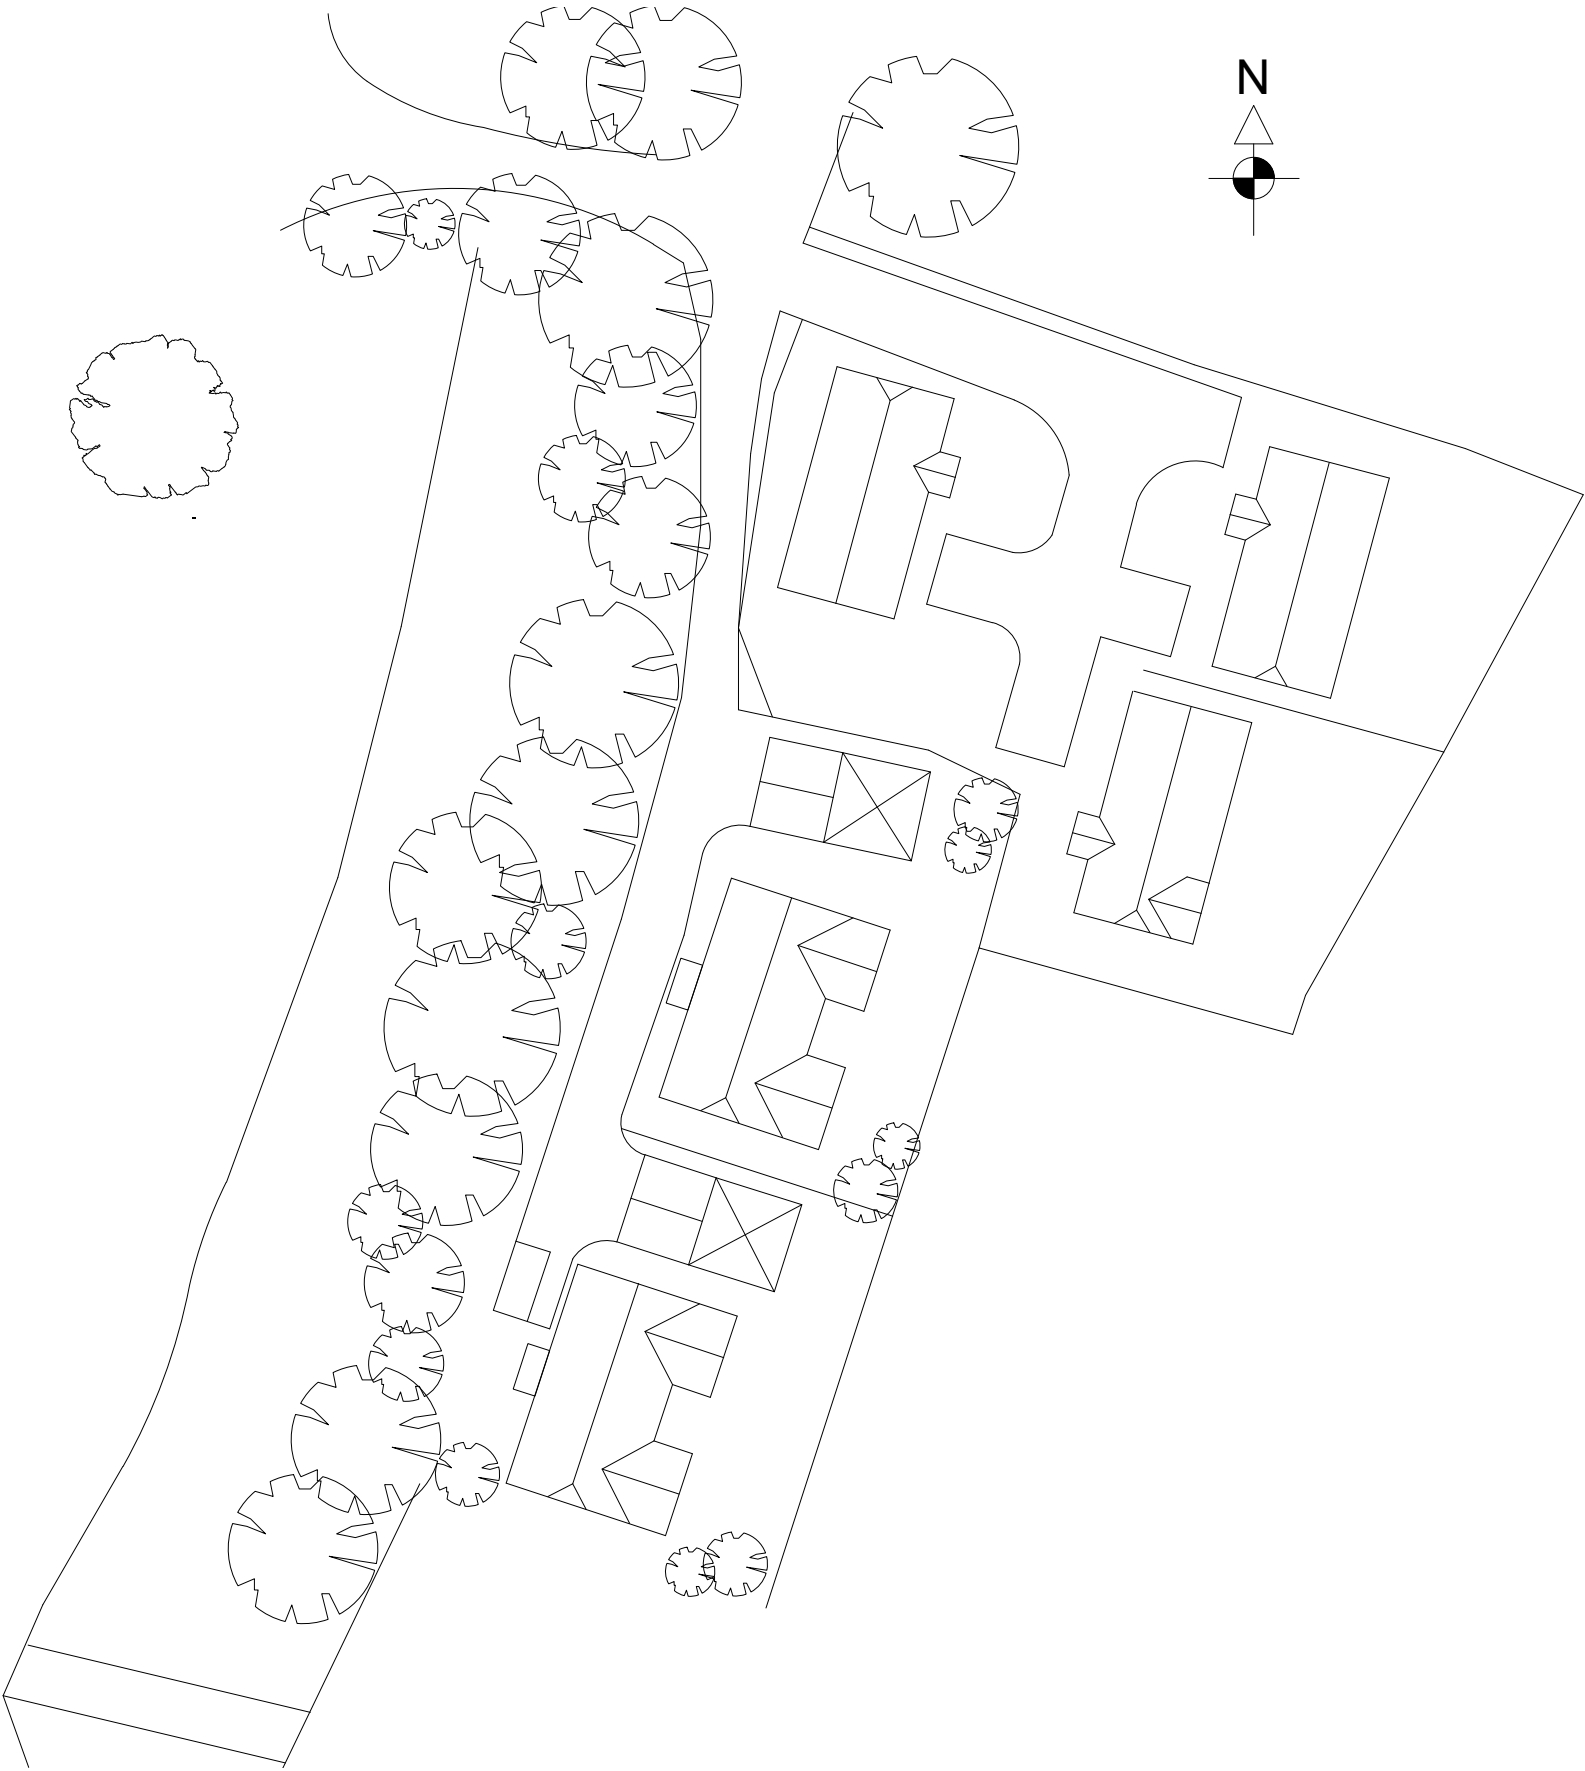





REV				DATE	BY	DESCRIP.	REV				DATE	BY	DESCRIP.	notes
														THIS DRAWING IS THE PROPERTY OF MATT SCULLY DESIGN. COPYRIGHT IS RESERVED BY THEM AND THE DRAWING IS ISSUED ON THE CONDITION THAT IT IS NOT COPIED, REPRODUCED, RETAINED OR DISCLOSED TO ANY UNAUTHORISED PERSON, EITHER WHOLLY OR IN PART WITHOUT THE CONSENT IN WRITING OF MATT SCULLY DESIGN LTD. DO NOT SCALE THIS DRAWING. FIGURED DIMENSIONS ONLY ARE TO BE USED IN PREFERENCE TO SMALL SCALE DRAWINGS. ALL DIMENSIONS ARE TO BE CHECKED ON SITE BEFORE ANY WORK PROCEEDS. ANY ERRORS OR OMISSIONS ARE TO BE REPORTED TO THE DESIGNER. IF IN DOUBT ASK. THE CONTRACTOR IS TO PROVIDE FULL SIZED SETTING OUT DRAWINGS BASED ON INFORMATION CONTAINED IN THIS DRAWING FOR THE DESIGNER'S APPROVAL PRIOR TO COMMENCING MANUFACTURE. THIS DRAWING IS TO BE READ IN CONJUNCTION WITH ALL THE RELEVANT CONSULTANTS AND/OR SPECIALISTS DRAWINGS OR DOCUMENTS AND ANY DISCREPANCIES OR VARIATIONS ARE TO BE NOTIFIED TO THE DESIGNER BEFORE THE AFFECTED WORK COMMENCES.

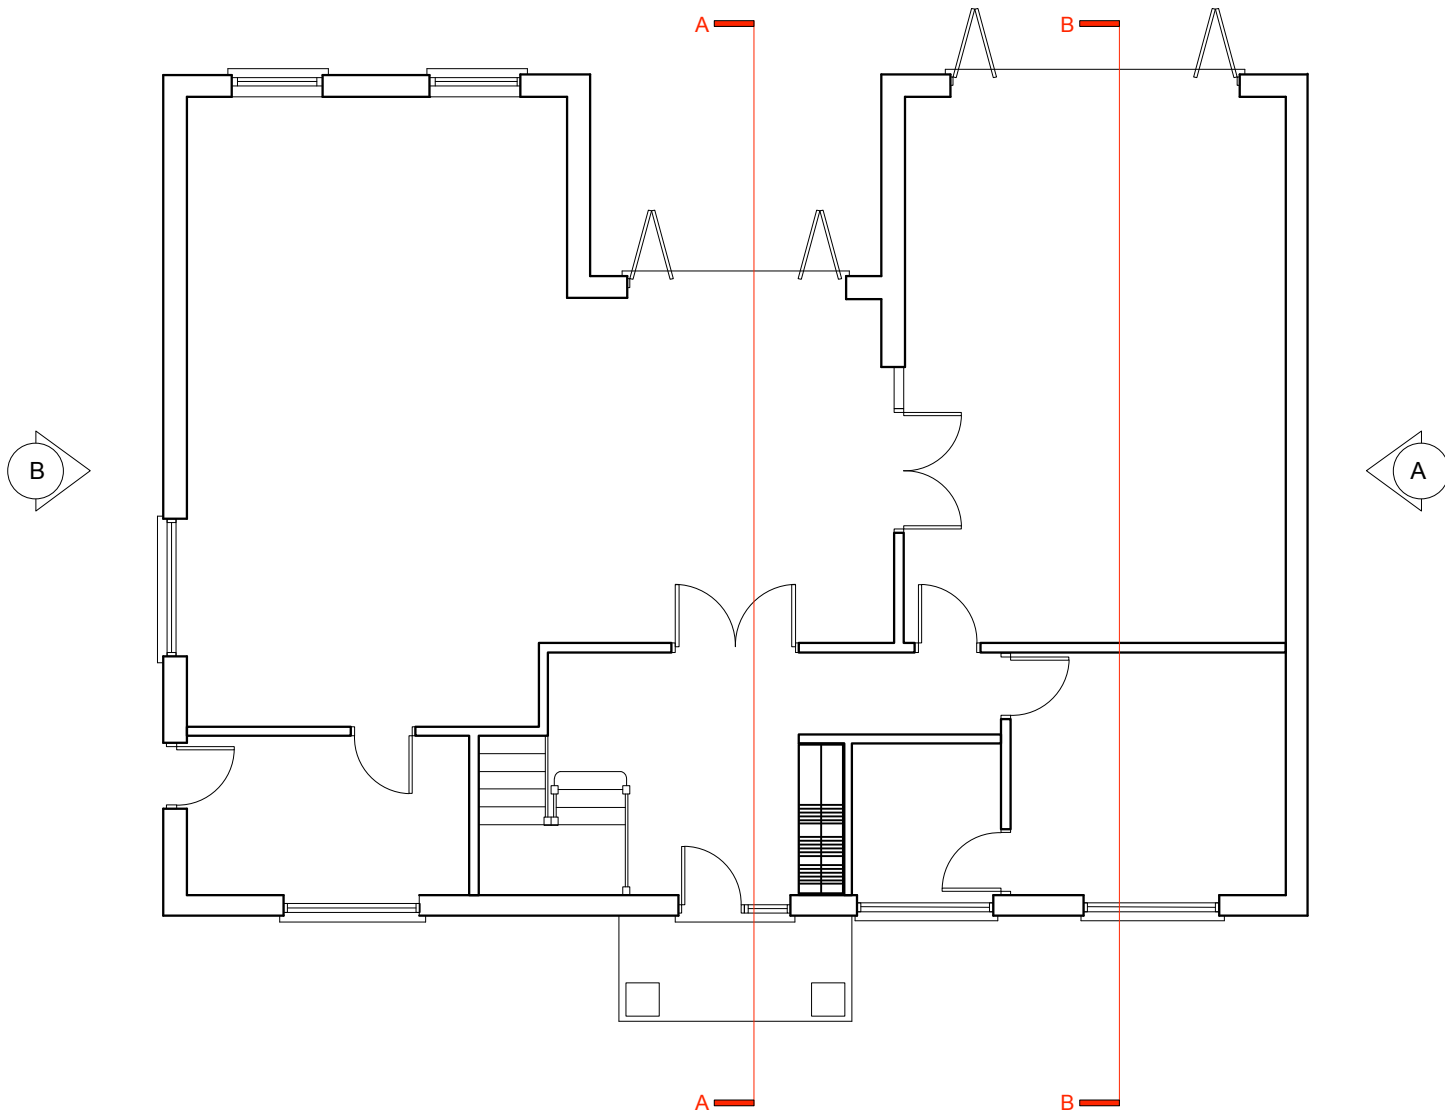

This architectural floor plan depicts a building layout with several rooms and a central circulation area. The plan is oriented with North at the top, as indicated by the North arrow in the bottom right corner. The building's footprint is roughly rectangular, with a central corridor and staircase area. The rooms are arranged around this central area, with varying sizes and shapes. The plan includes detailed wall lines, door swings, and a central staircase. The rooms are labeled with numbers 1 through 10, and the central area is labeled 'STAIRS'. The plan also shows a 'NORTH' arrow and a scale bar.


REV DATE BY DESCRIP.				REV DATE BY DESCRIP.				notes		client		project		title		drawing N°		drawn by		scale		rev		date		05 '25		MATT SCULLY DESIGN www.mattscullydesign.com				Notes THIS DRAWING IS THE PROPERTY OF MATT SCULLY DESIGN. COPYRIGHT IS RESERVED BY THE DRAWING. THE DRAWING IS ISSUED ON THE CONDITION THAT IT IS NOT COPIED, REPRODUCED, RETAINED OR DISCLOSED TO ANY UNAUTHORISED PERSON, EITHER WHOLLY OR IN PART WITHOUT THE CONSENT IN WRITING OF MATT SCULLY DESIGN LTD. DO NOT SCALE THIS DRAWING. FIGURED DIMENSIONS ONLY ARE TO BE USED IN PREFERENCE TO SMALL SCALE DRAWINGS. ALL DIMENSIONS ARE TO BE CHECKED ON SITE BEFORE ANY WORK PROCEEDS. ANY ERRORS OR OMISSIONS ARE TO BE REPORTED TO THE DESIGNER. IF IN DOUBT ASK. THE CONTRACTOR IS TO PROVIDE FULL SIZED SETTING OUT DRAWINGS BASED ON INFORMATION CONTAINED IN THIS DRAWING FOR THE DESIGNER'S APPROVAL PRIOR TO COMMENCING MANUFACTURE. THIS DRAWING IS TO BE READ IN CONJUNCTION WITH ALL THE RELEVANT CONSULTANTS AND/OR SPECIALISTS DRAWINGS OR DOCUMENTS AND ANY DISCREPANCIES OR VARIATIONS ARE TO BE NOTIFIED TO THE DESIGNER BEFORE THE AFFECTED WORK COMMENCES.		1 Highfields, Warringlid, RH17 5SY		Proposed floor plans		4066_03																								THIS DRAWING IS FOR DESIGN PURPOSES ONLY	
----------------------------	--	--	--	----------------------------	--	--	--	-------	--	--------	--	---------	--	-------	--	------------	--	----------	--	-------	--	-----	--	------	--	--------	--	--	--	---	--	--	--	------------------------------------	--	----------------------	--	---------	--	--	--	--	--	--	--	--	--	--	--	--	--	--	--	--	--	--	--	--	--	--	--	--	--

ROOF: RED CLAY TILE
WALLS: RED FACING BRICK
DOORS/WINDOWS: TIMBER CASEMENT

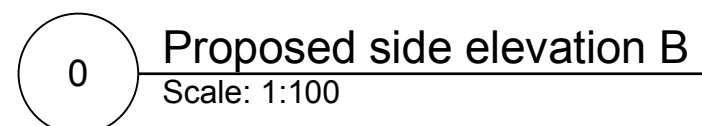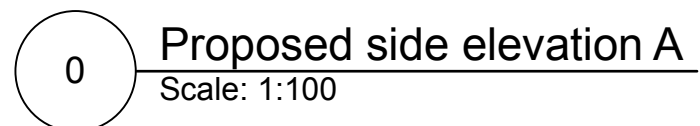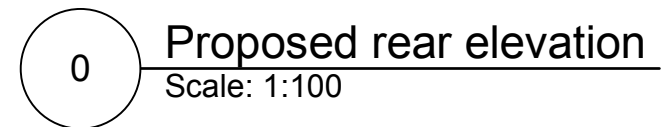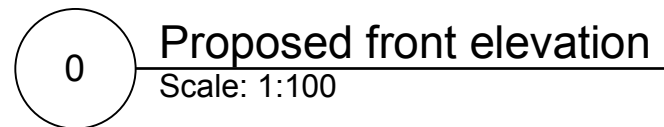[illegible]


0

Proposed section BB
Scale: 1:100

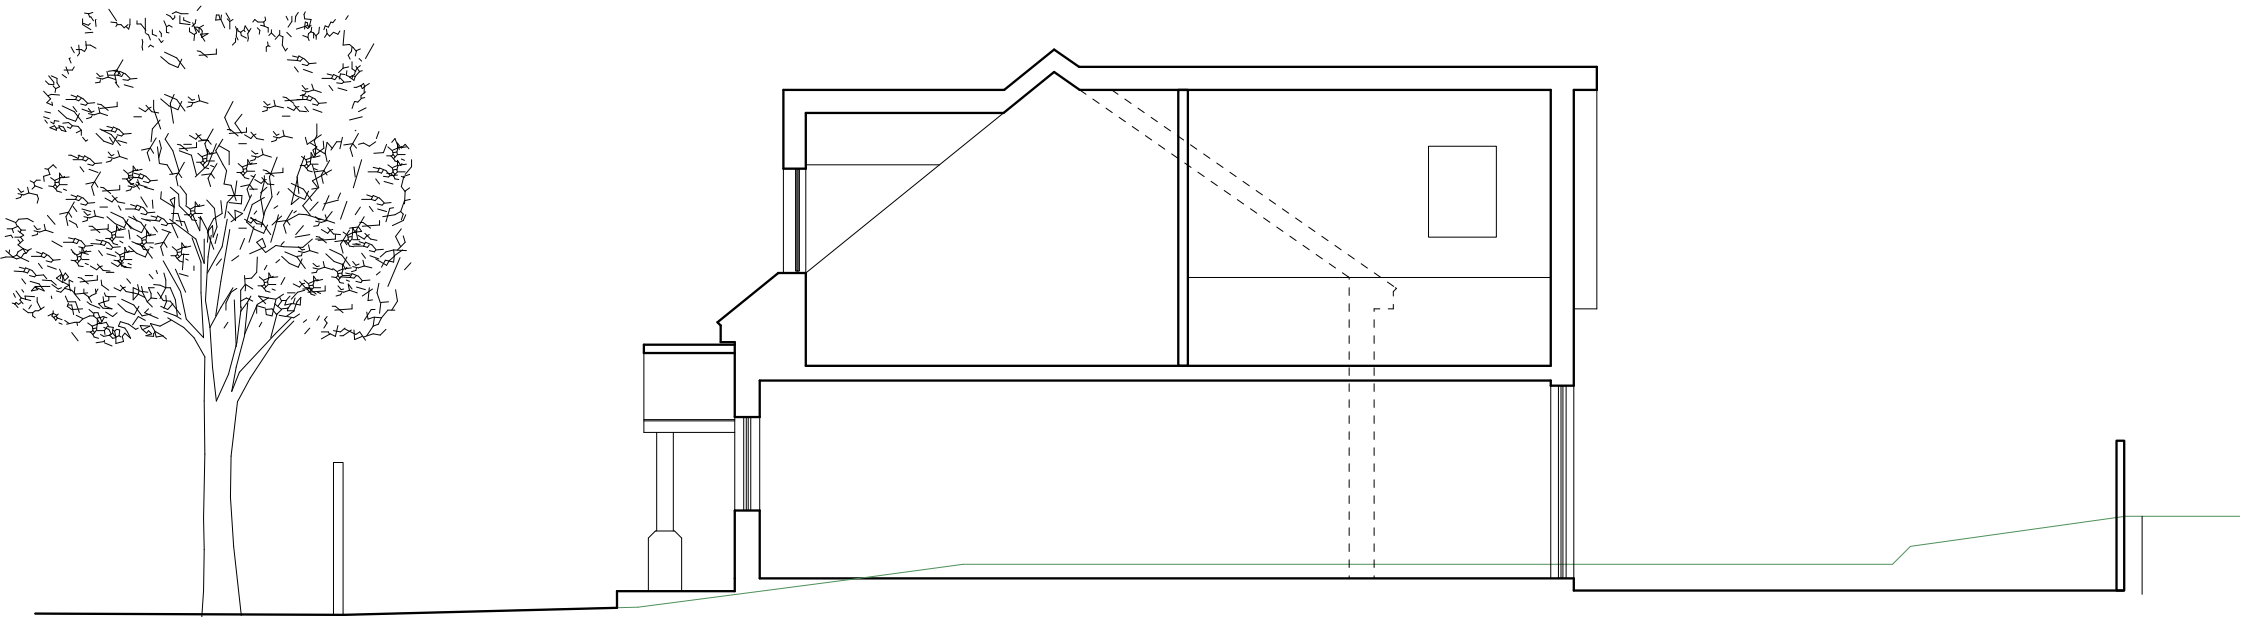

0 1 2 3 4 5m
scale 1:100@a3

REV						DATE						BY						DESCRIP.						REV						DATE						BY						DESCRIP.						notes						client						project						title						drawing N°						drawn by						scale						MATT SCULLY DESIGN						www.mattscullydesign.com						Notes						INTERIOR ARCHITECTURE	

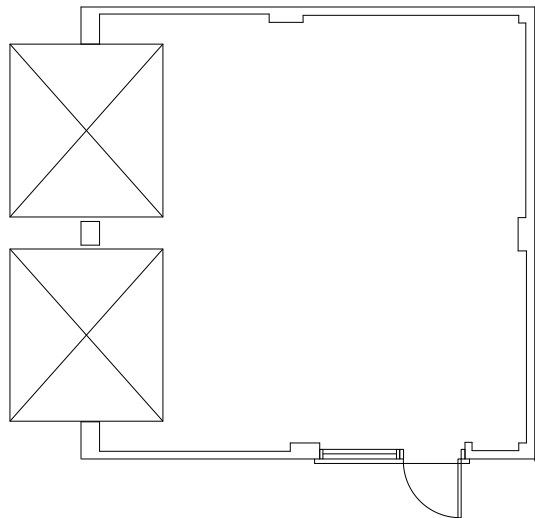

A simple line drawing of a house. The house has a gabled roof with a wide overhang. The front facade features two large doors, each filled with vertical slats, suggesting a garage or a screen door. The house is supported by a few small, simple legs or pillars. The entire drawing is composed of black outlines on a white background.

A line drawing of a simple house. The house has a triangular roof with a small overhang at the top. The main body of the house is a rectangle. The drawing is composed of black outlines on a white background.

A simple line drawing of a house. The house has a triangular roof with a double-line outline, suggesting a gable or a slightly thick roof. The base of the house is a rectangle, also outlined with a double line. The entire drawing is composed of black lines on a white background.

A simple line drawing of a house. The house has a gabled roof with a chimney on the left side. The front facade features a door with a small window above it, and a small window to the left of the door. The house is drawn with clean, black outlines on a white background.

[illegible]