



Location Plan,
scale: 1:500

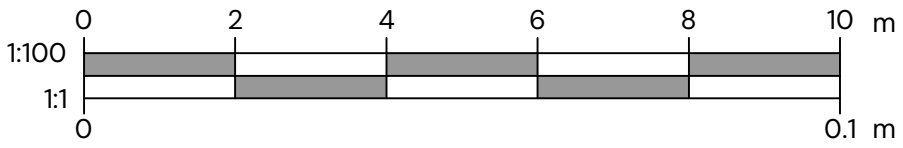

General Note(s):

- This document contains confidential and proprietary information that cannot be reproduced or divulged, in whole or in part, without prior written authorisation from Carnegie Steel Buildings Ltd T/A BM Steels.
- Carnegie Steel Buildings Ltd is to be notified immediately of suspected omissions or discrepancies.
- All dimensions in millimetres, unless otherwise stated.

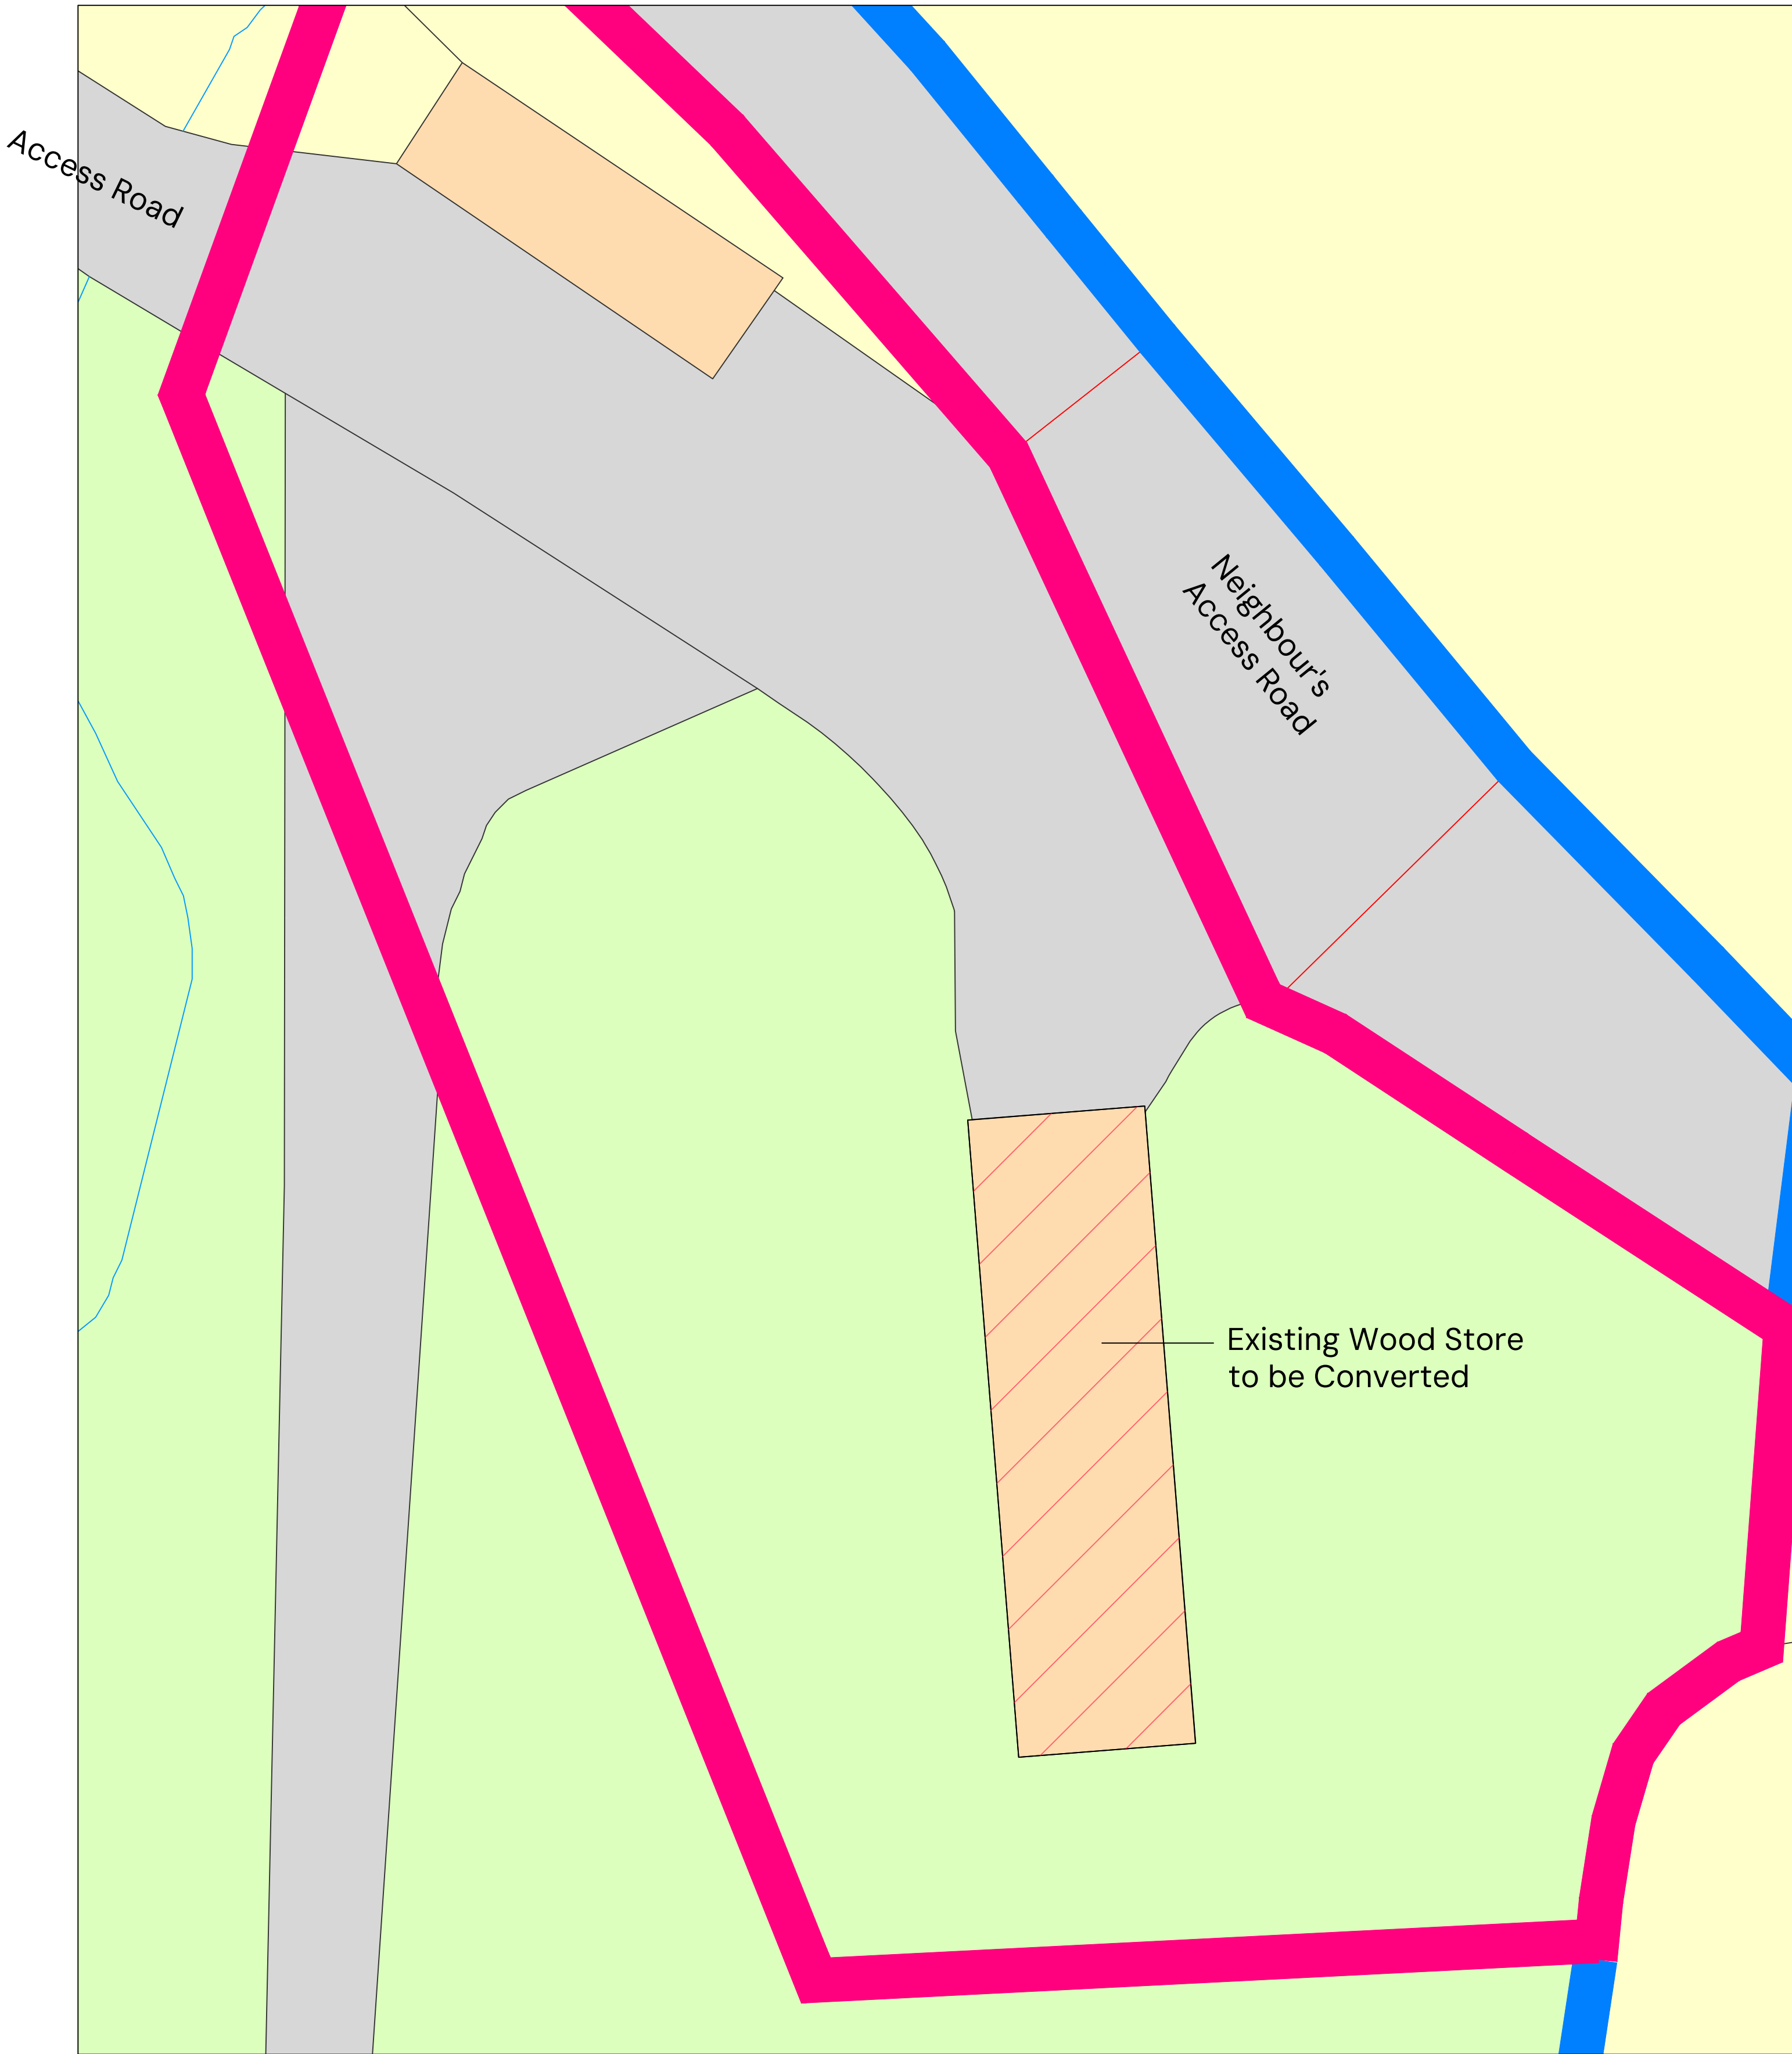

Site Plan, scale:
1:100