



Do solemnly and sincerely declare and say as follows:


I have been storing a container at Floran Farm for over 15 years.

When visiting  I see them in The Barn. See attached plan PB2


There has always been 2 properties The Barn and New House. See attached plan PB1 edged in red.

AND I make this solemn declaration consciously believing the same to be true and by virtue of the provisions of the Statutory Declaration Act 1835.

Declared by the said

 


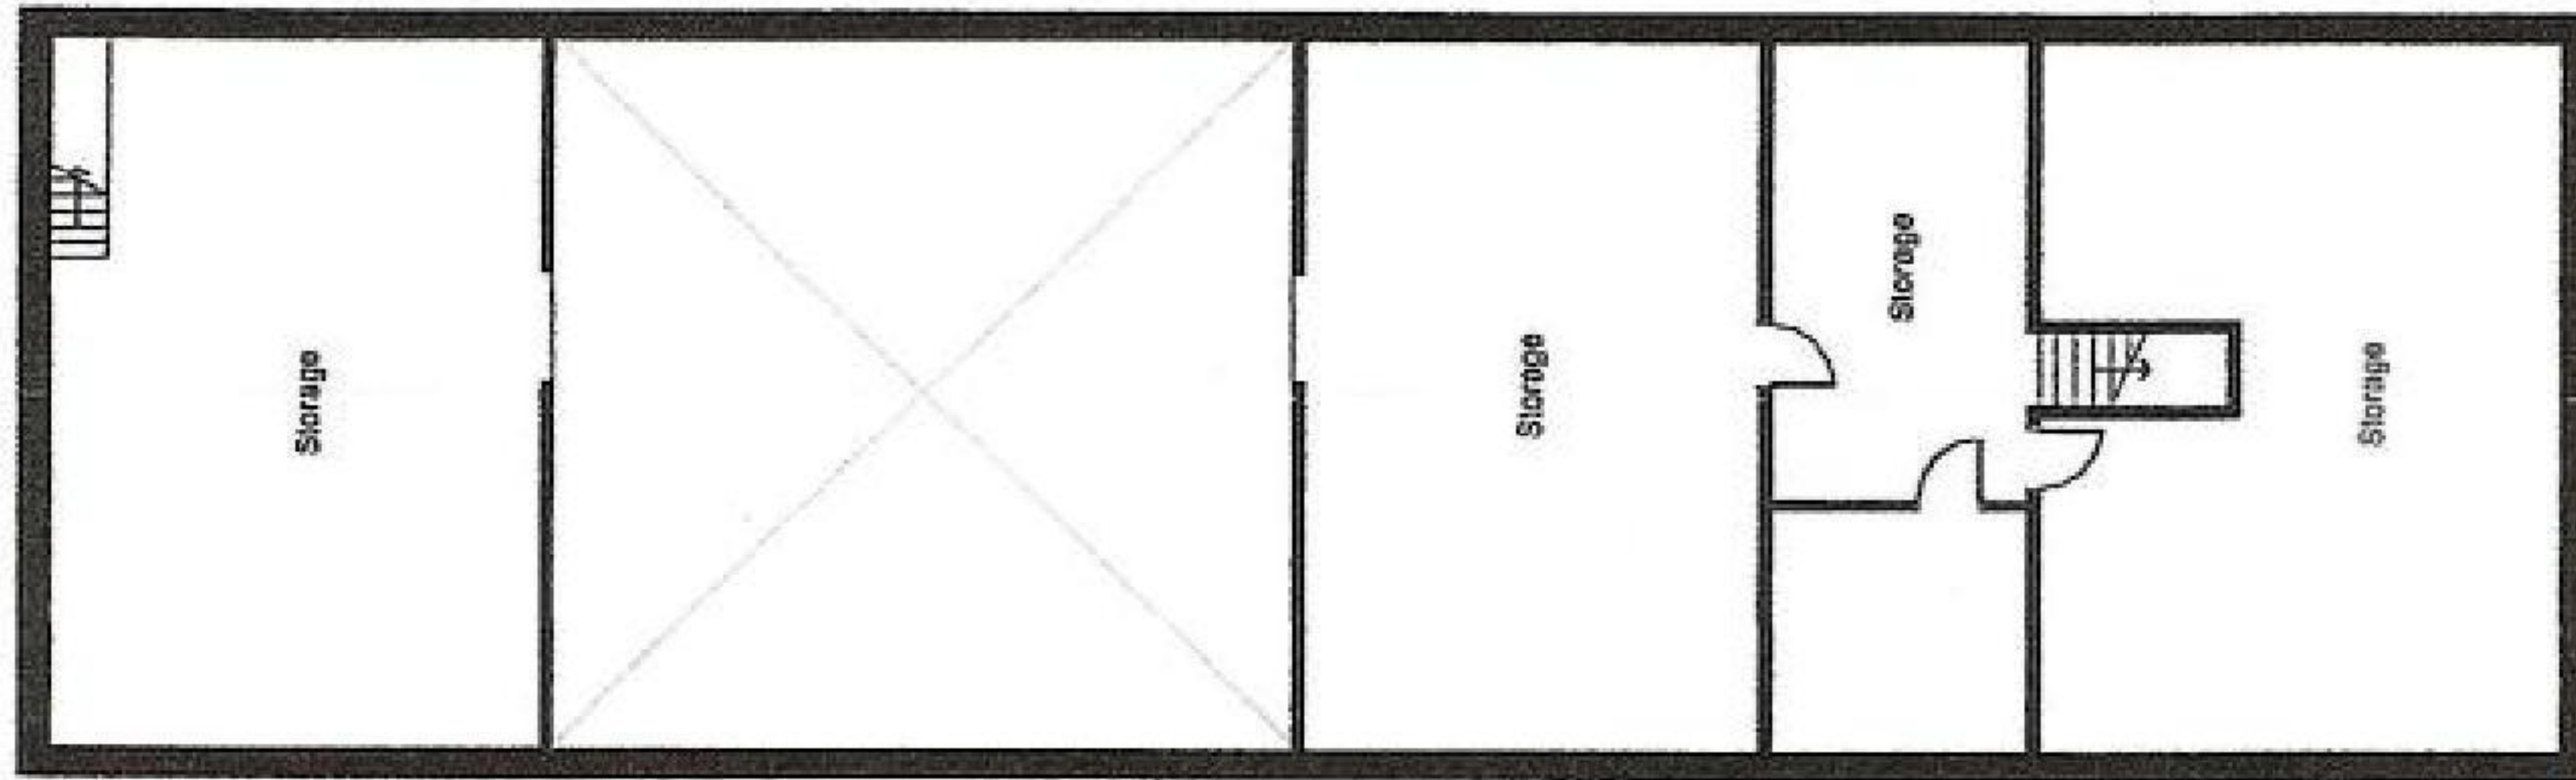

First Floor Plan





Ground Floor Plan




Rev	Date	Description
 WS PLANNING & ARCHITECTURE 10000 CROSS NW 130th Avenue Crystal Creek Crystal, CO 80012 Tel: 303.727.3501 Fax: 303.727.3510 www.ws-planning.com		
Rev	Date	Drawn By: _____ DR Checked: _____ BW
Project: Mr Paul Batten Floran Farm, Hophurst Hill, Crawley Down, RH10 4LP		
Time	As Existing Floor Plans	
Revision No.	1004869-DD-04	

Do not scale from this drawing, except for plotting purposes.
Any discrepancies are to be reported to WS Planning & Architecture.
The drawing contains the copyright of WS Planning & Architecture.

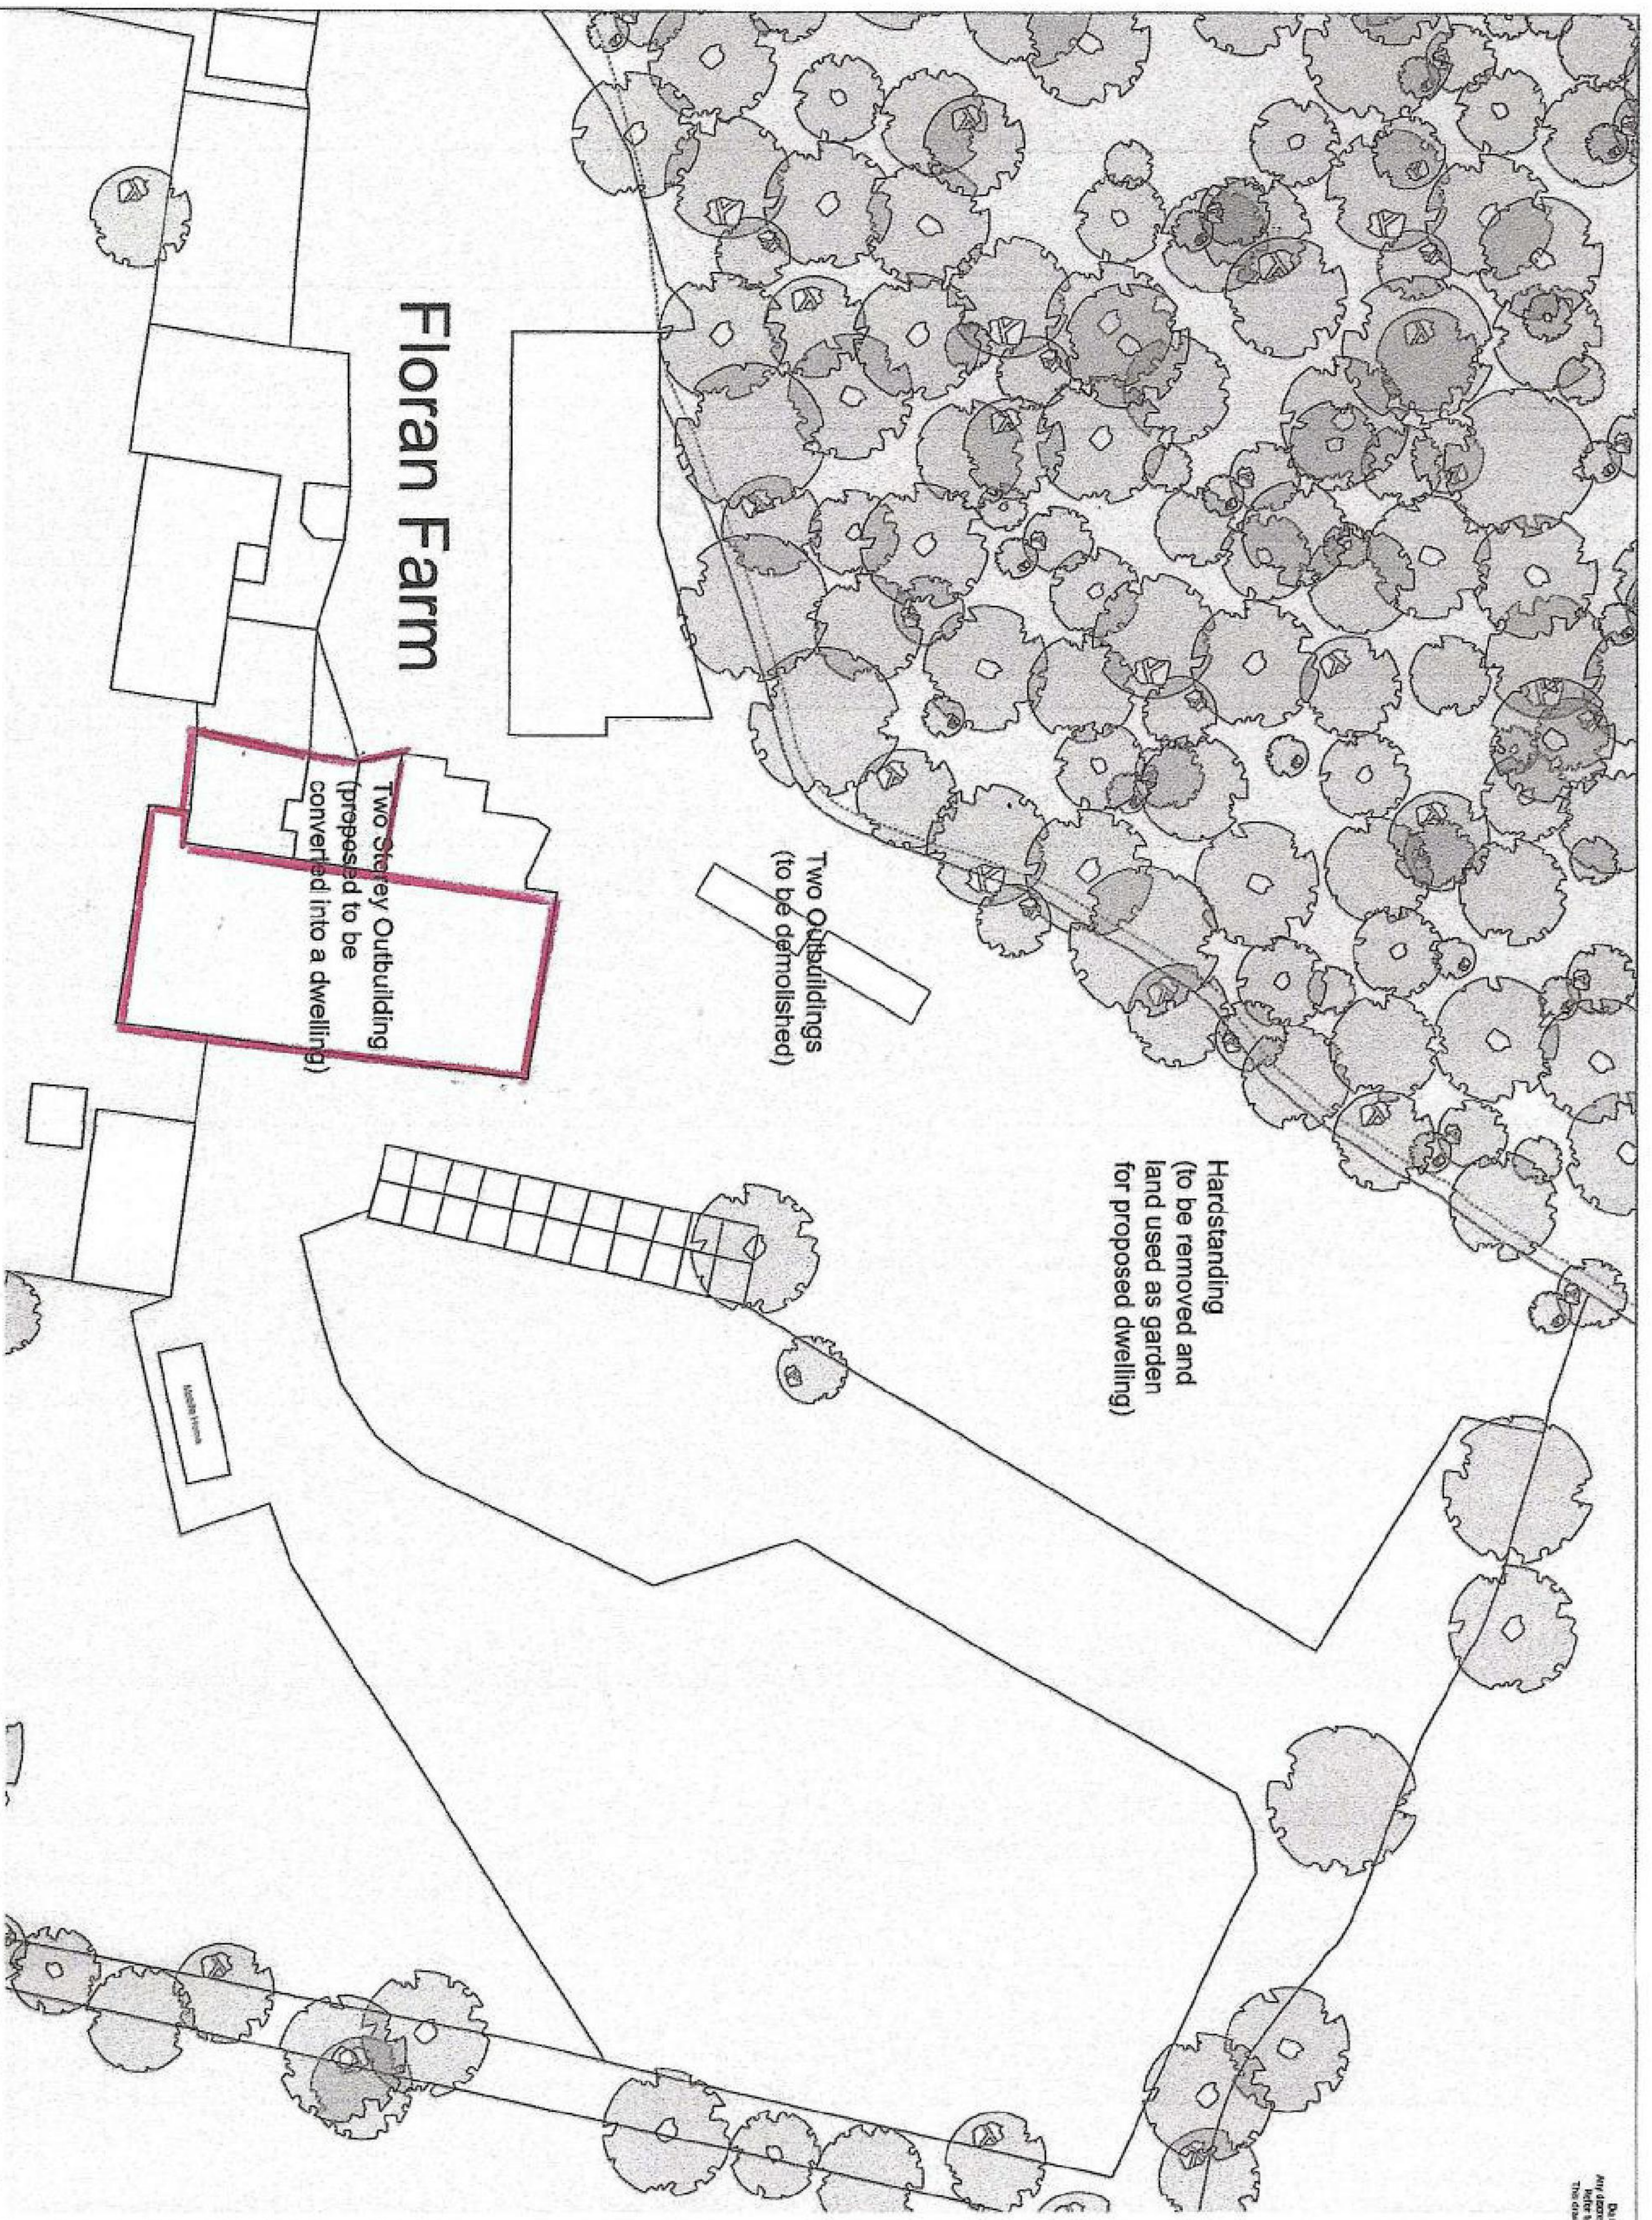 

As Existing Site Plan

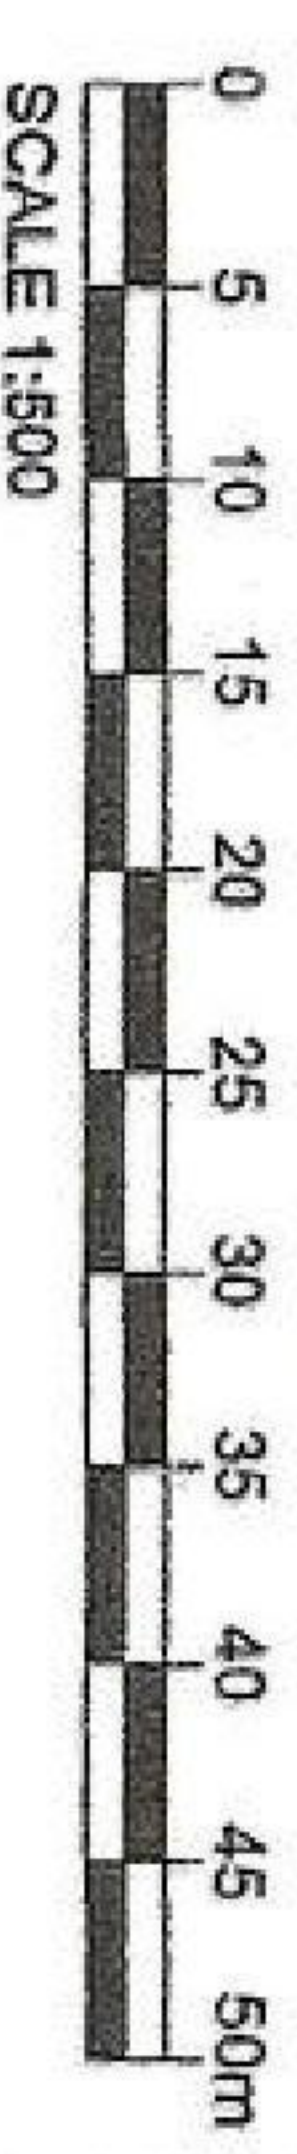

Rev	Date	Description
1	April 2024	DR
2	April 2024	BW

WS PLANNING & ARCHITECTURE	
1004869-DD-03	A

Project	
Florian Farm, Hophurst Hill, Crawley Down, RH10 4LP	
Title	
As Existing Site Plan	
Drawing No.	
1004869-DD-03	
Sheet	
A	