





INDICATIVE

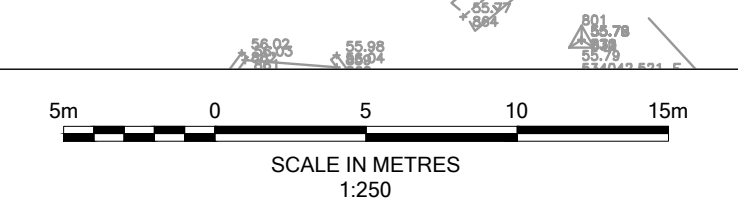

See Sheet 2

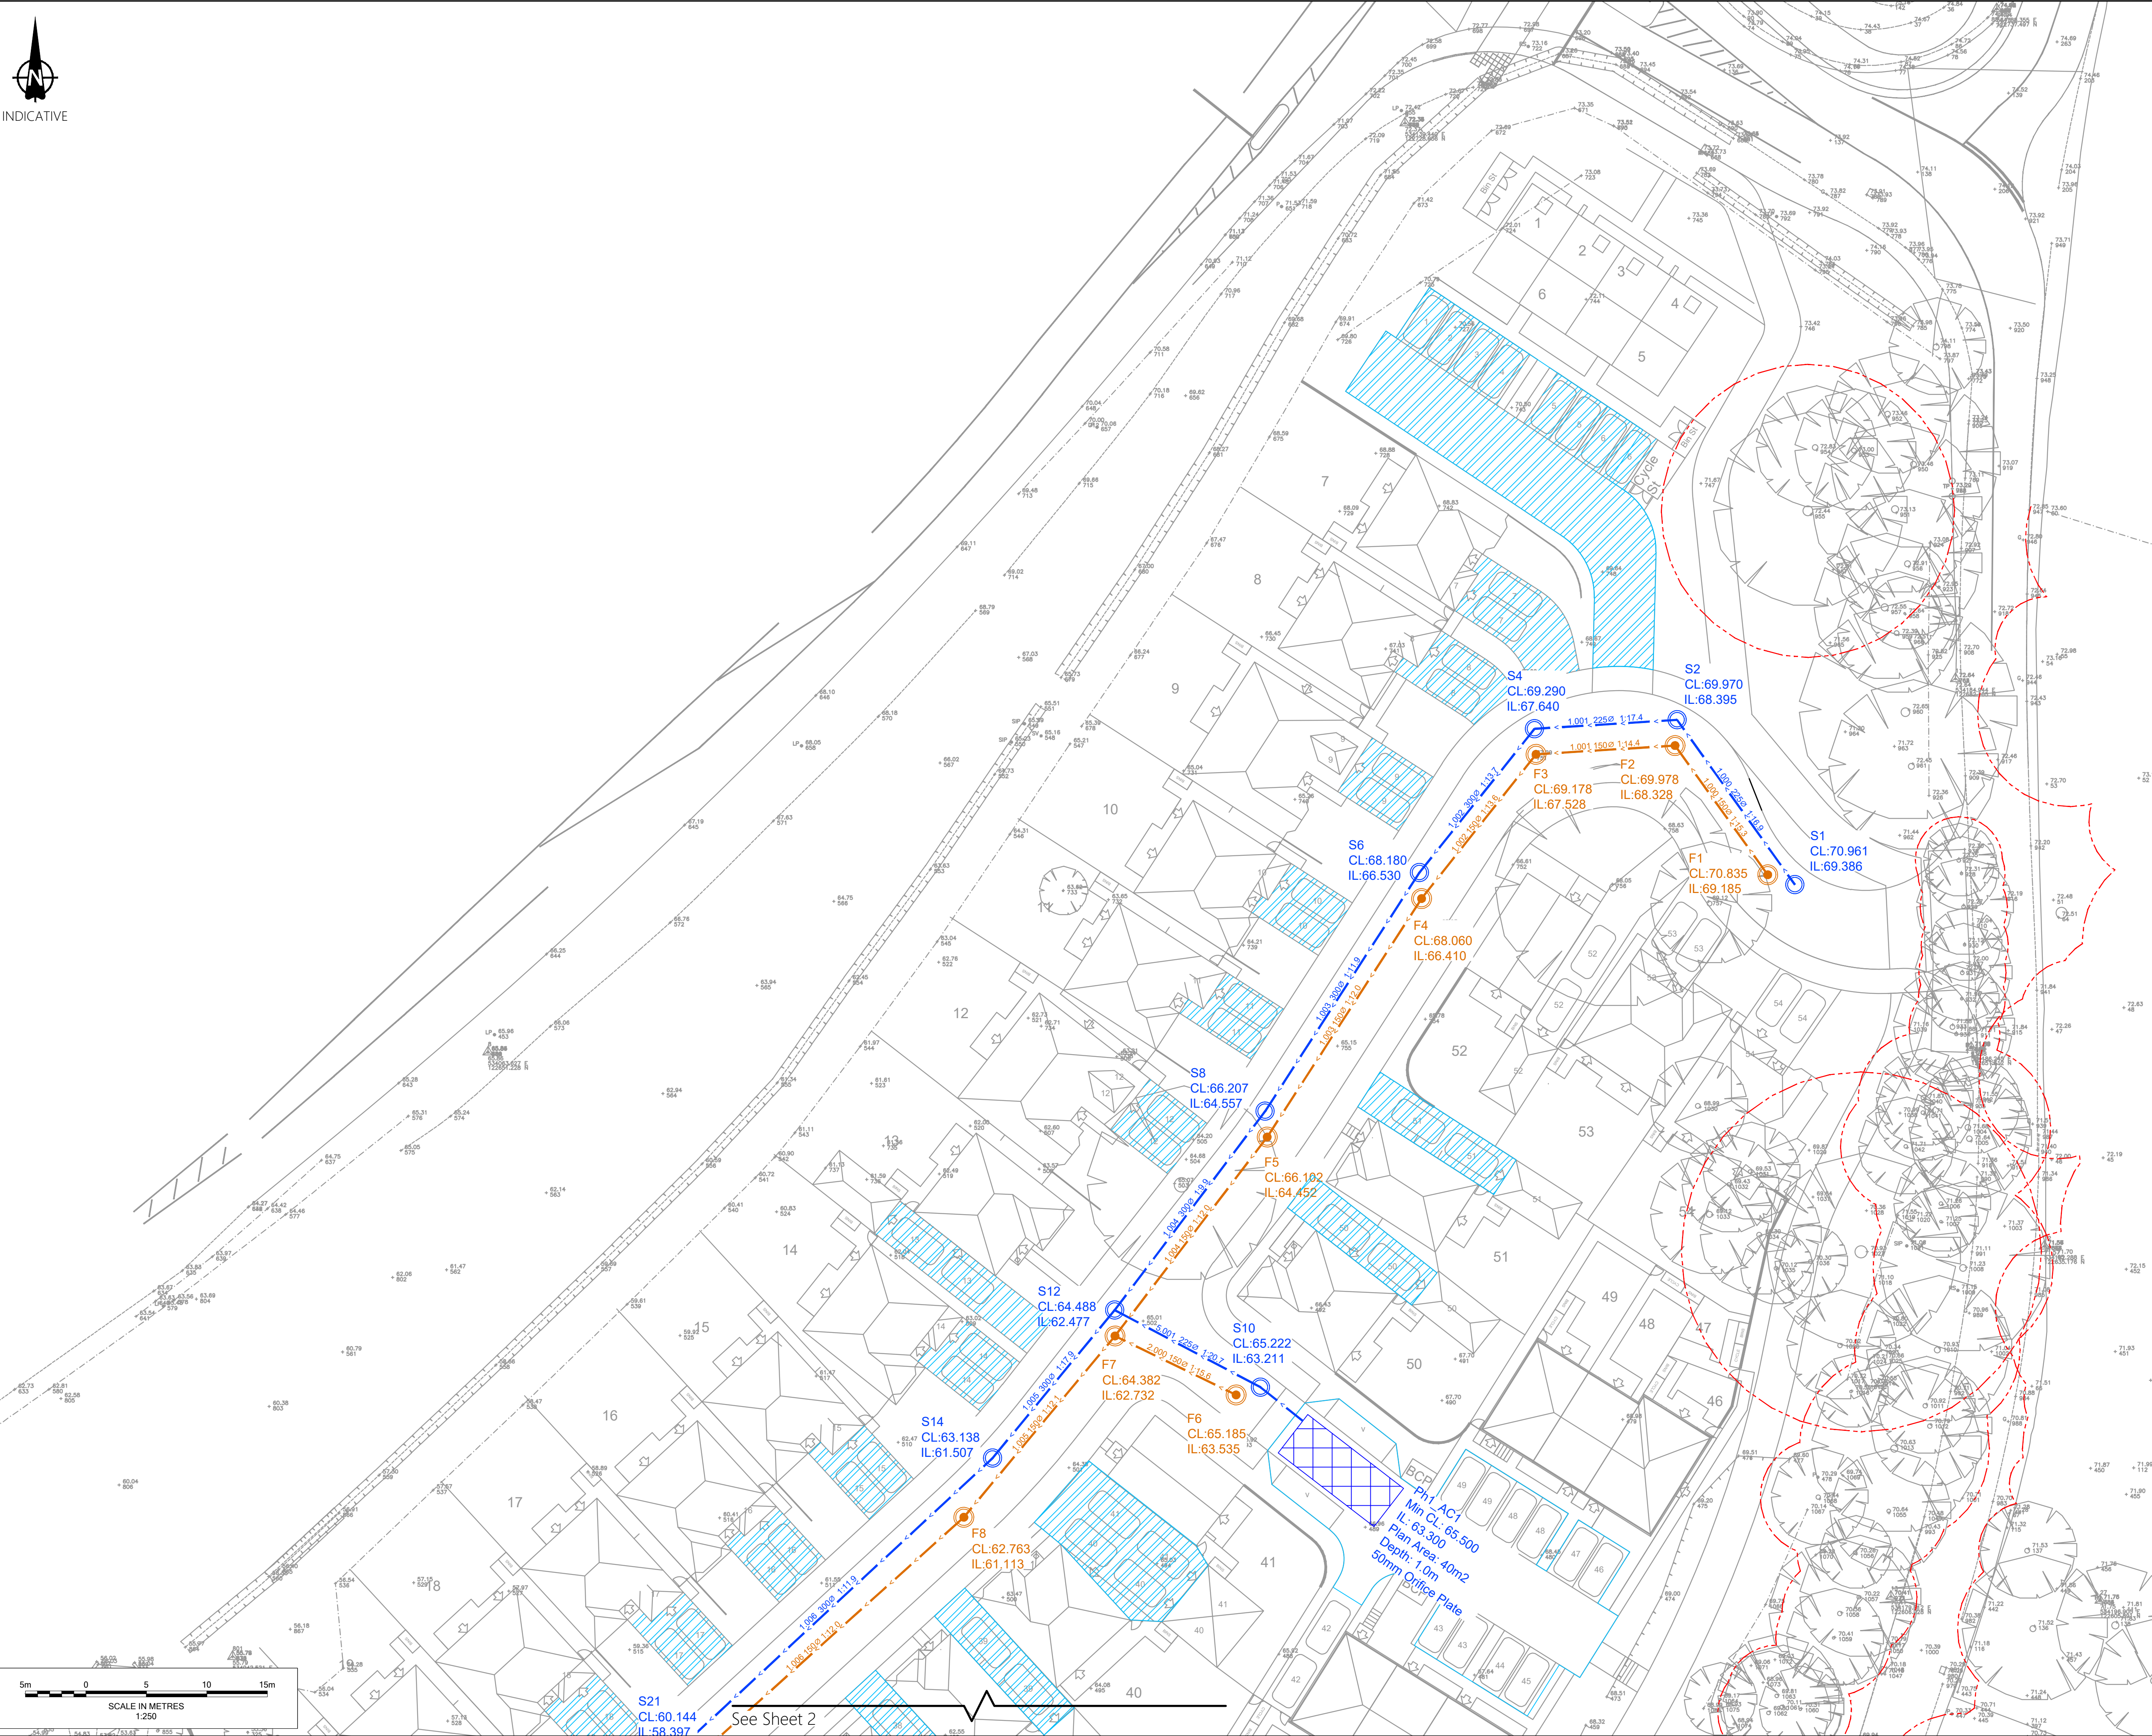

- Notes**
- Do not scale from this drawing. All dimensions shown are in metres unless noted otherwise.
 - This drawing has been based upon topographical survey information produced by WSP and Milestone Transport Planning cannot be held responsible for any discrepancies which may arise because of it.
- Key**
- Adoptable Foul Water Sewer
 - Adoptable Foul Manhole
 - Adoptable Surface Water Sewer
 - Adoptable Surface Water Manhole
 - Adoptable Hydrobrake manhole to manufacturer's details
 - Cellular Attenuation Crate
 - Attenuation Basin
 - Permeable Paving, 1m Deep with 0.75m Granular Storage
 - Highway Swale 0.5m Deep with 0.5m Granular Trench Below Base
 - Swale Check Dam
 - Proposed Diversion of Existing Foul Water Sewer
 - Root Protection Area
 - Abandoned Foul Water as Part of Diversion

FOR APPROVAL

Ordnance Survey Licence number: 100057360

Drawing Revisions

Rev:	Dm:	Date:	Details:	Chk:	App:
P01	AM	28/11/2025	First issue	BM	LP
P02	MB	15/12/2025	New Site Layout	BM	LP
P03	MB	05/02/2026	New Site Layout	BM	LP

Barratt Redrow Southern Counties

Hurst Farm, Hurstwood Lane

**Phase 1
Drainage Plan
Sheet 1 of 2**

MILESTONE

7 Ancells Court, Rye Close, Fleet, Hampshire, GU51 2UY
Tel: 01483 397888
Gateshead IBC, Mulgrave Terrace, Gateshead, NE8 1AN
Tel: 0191 338 7220
3 Wharfside Street, Spaces The Mailbox Level 1, Birmingham, B1 1RD
Tel: 0121 661 9881
web: www.milestonetp.co.uk

Scale 1:250 @ A1 Revision P03

Drawing Number

25-058-01-0501