

[illegible]

Pond

WB

Depot

El Sub Sta

Sales / warehouse building

HGV
LOADING /
UNLOADING

Pond

Goddards' Green

OVERALL SITE IN SAME OWNERSHIP
22964MP / 5.67 ACRES

SITE AREA 9898M² / 2.44 AC

EXTERNAL STORAGE OF BULK GOODS
UP TO 8.0M HIGH


AREAS OF CANTILEVER AND PALLET
RACKING UP TO 5.5M

HGV LOADING / UNLOADING ZONE

25.5m

~~25.8m~~

GP

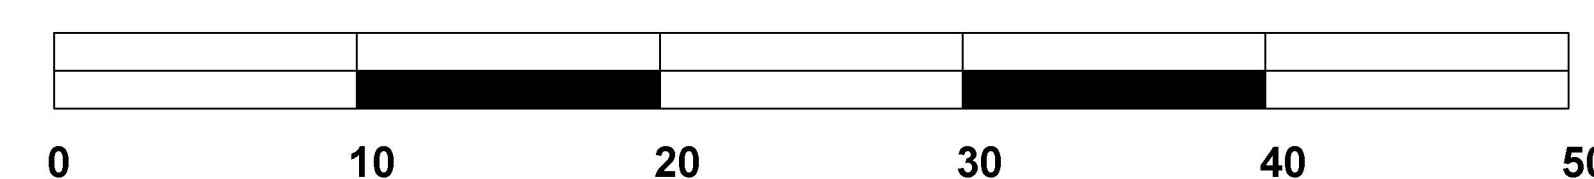

20-05-25 V8.0 Racking and bulk storage key updated
19-05-25 V7.0 Covered cantilever racking omitted, Existing and
proposed yard racking added. Storage height reduced to max
6m
15-05-25 V6.0 Extent of covered cantilever racking indicated
17-04-25 V5.0 Dust cyclone omitted
16-04-25 V4.0 Ownership blue line indicated
16-04-25 V3.0 Scale bar added
07-04-25 V2.0 Redline updated in line with Quod comments

Redline Notes

INFORMATION



STARK Building Materials UK Limited,
Development Team, 1st Floor, Parkview House
Woodvale Road, Brighouse, HD6 4AB
Telephone: 024 7643 8400 Web: www.starkbuild.co.uk
Email: Project Manager

Project:
JEWSON
BENSELY SAW MILL
CUCKFIELD ROAD
GODDARDS GREEN, BN6 9LG

Title: PROPOSED SITE PLAN			
Scale: 1"=250'@A/D	Drawn: J.L.S./M.L.	Checked: -	Date: 18-03-24
Drawing No. 0733-STK-ZZ-DR-K-1003			Revision: V8.0

D
START AT