


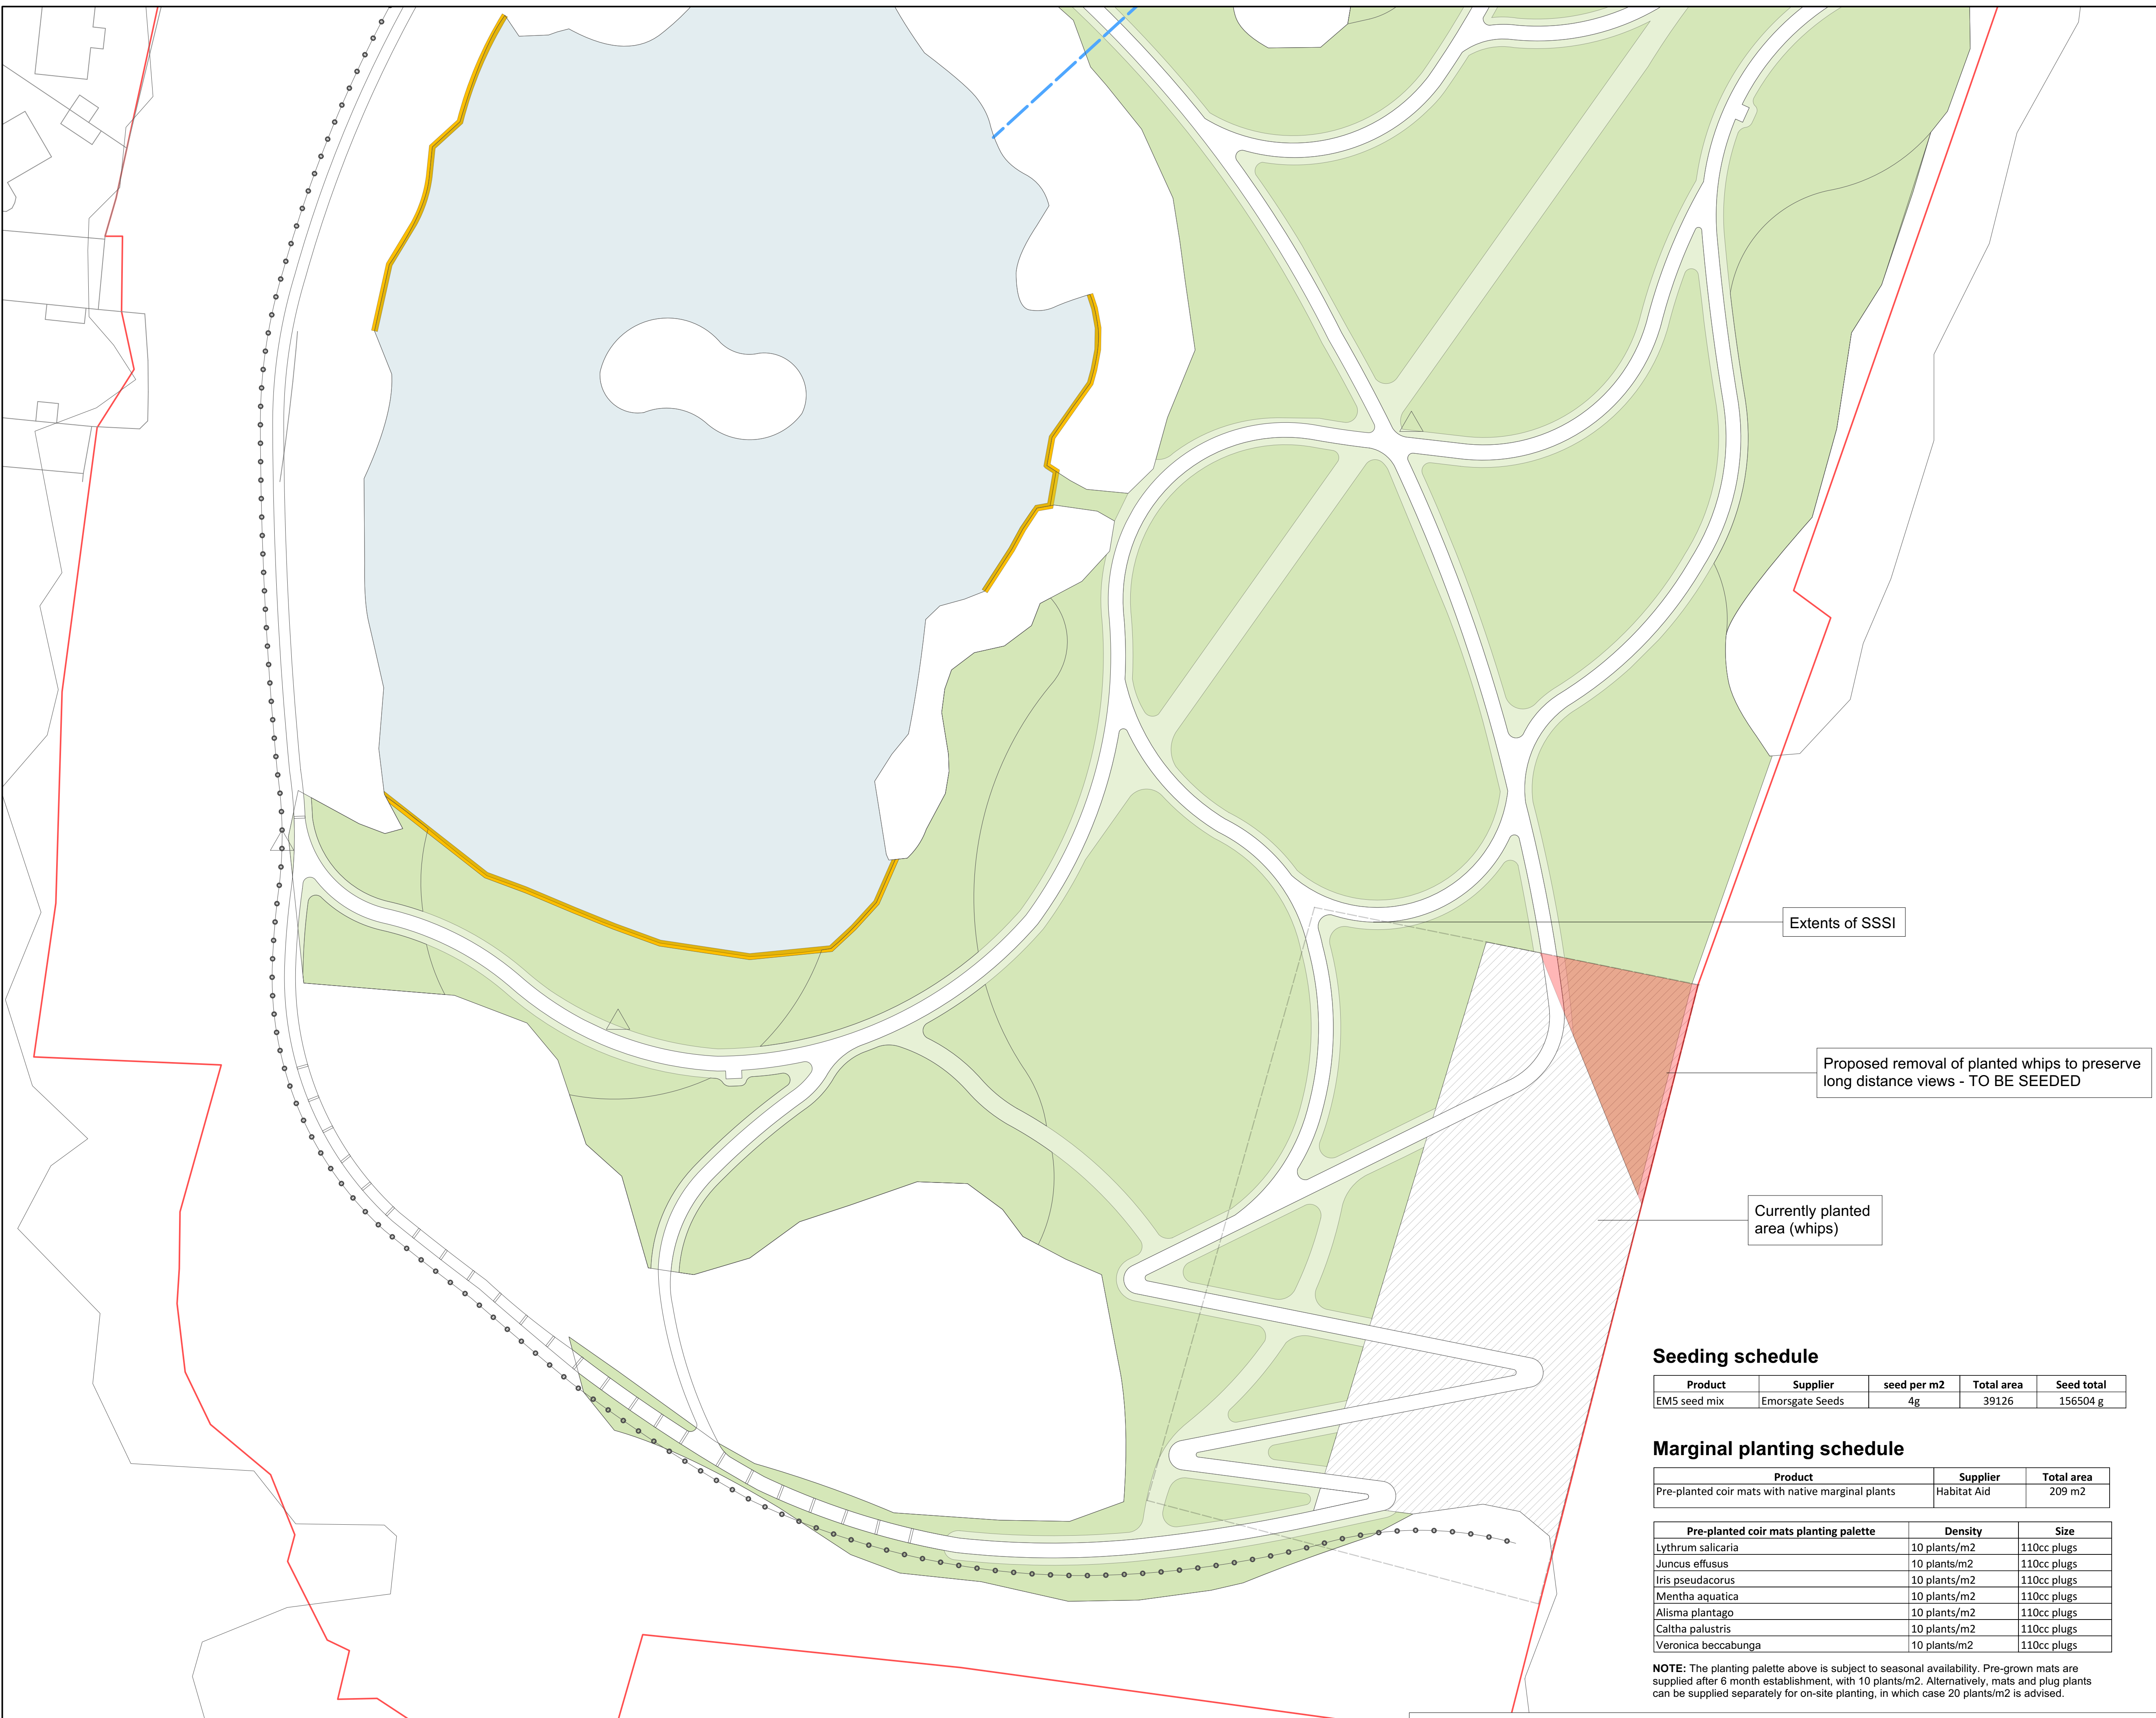


Extents of SSSI

Proposed removal of planted whips to preserve long distance views - TO BE SEEDED

Currently planted area (whips)

Legend

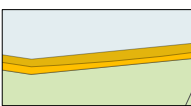-  Wild flower meadow with mown paths
-  Marginal planting - 1m wide pre-planted coir mats with native marginal plants

Seeding schedule


Product	Supplier	seed per m2	Total area	Seed total
EM5 seed mix	Emorsgate Seeds	4g	39126	156504 g

Marginal planting schedule

Product	Supplier	Total area
Pre-planted coir mats with native marginal plants	Habitat Aid	209 m2

Pre-planted coir mats planting palette	Density	Size
Lythrum salicaria	10 plants/m2	110cc plugs
Juncus effusus	10 plants/m2	110cc plugs
Iris pseudacorus	10 plants/m2	110cc plugs
Mentha aquatica	10 plants/m2	110cc plugs
Alisma plantago	10 plants/m2	110cc plugs
Caltha palustris	10 plants/m2	110cc plugs
Veronica beccabunga	10 plants/m2	110cc plugs

NOTE: The planting palette above is subject to seasonal availability. Pre-grown mats are supplied after 6 month establishment, with 10 plants/m2. Alternatively, mats and plug plants can be supplied separately for on-site planting, in which case 20 plants/m2 is advised.

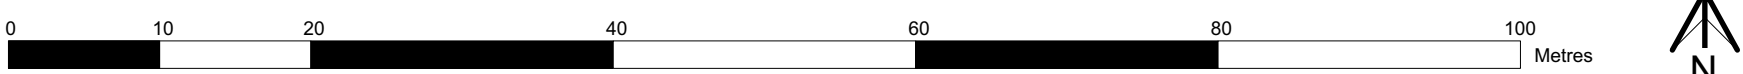



01622 437196 lydia@hwandco.co.uk www.hwandco.co.uk
2 Keswick Drive, Maidstone, Kent ME16 0DQ Hill-Wood & Co (Kent) Ltd Company no. 10066666

PLANNING

Project

WEST HOATHLY BRICKWORKS

Drawing title

SANG Seeding and Marginal Planting Plan 2 of 2

Rev	Description	Date
1	Minor revisions including footpaths	25/06/25

Scale	Date	Drawing number	Rev
1:500@A1	MAY 2025	0763/25/B/34	1
1:1000@A3			