


General Note(s):

- This document contains confidential and proprietary information that cannot be reproduced or divulged, in whole or in part, without prior written authorisation from Carnegie Steel Buildings Ltd.
- Carnegie Steel Buildings Ltd is to be notified immediately of suspected omissions or discrepancies.
- All dimensions in millimetres, unless otherwise stated.
- Copyright © CARNEGIE STEEL BUILDINGS LTD - Registered in England and Wales No.04820578.

Drawing Legend:

- 1) Cell Pave 50 with grass infill
- 2) Cell Pave HD with grass infill
- 3) Access route for HGVs in Cellpave HD
- 4) Event Crew access route
- 5) Tent ring beam (To be covered in grass when not in use)
- 6) Concealed Utility conduit
- 7) Washroom block
- 8) Generator enclosure
- 9) Temporary Event Tent Location
- 10) Temporary Catering Tent Location
- 11) Temporary Seminar Tent Location
- 12) Ancient Woodland
- 13) Wooded Area
- 14) 15m Buffer Zone (dashed magenta line)

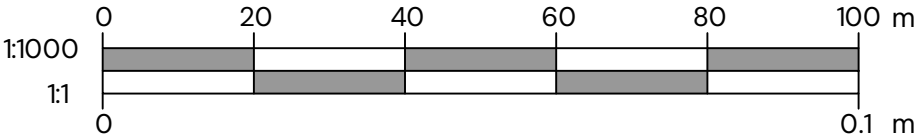

Carnegie Steel Buildings Ltd T/A BM Steels • Email: info@bmsteels.co.uk
Address: The Beeches, Old Ln, Tatsfield, Westerham TN16 2LH • Phone: 01959 572501

PROJECT TITLE:
Proposal on Juhring &
Hobbs Field, Saint Hill
Manor Saint Hill Road, East
Grinstead

DRAWING TITLE:
Event field Site Plan A3

CLIENT:
COSRECI

G Proposed updated to reflect officer comments. 27.03.26 CG

DRAWN: CG	CHECKED: CG	DATE: 09.01.2025	SCALE: 1:1000 @A3
PROJECT NO: 1093	DRAWING NO: 62	REV: G	SHEET NO: 1/1