



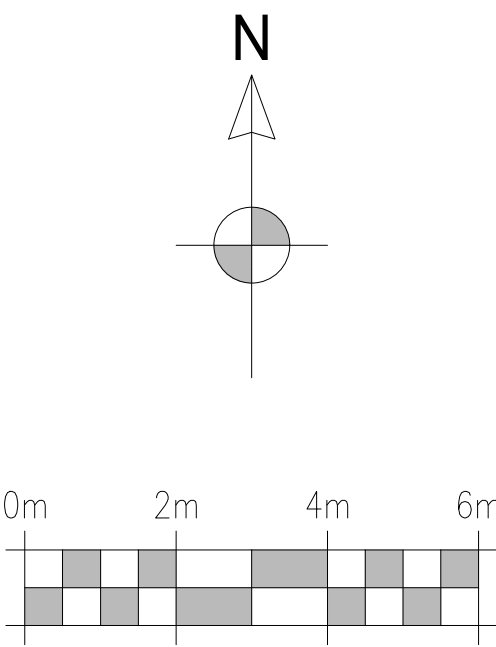

- Sales Centre Application Boundary
- Shrub Planting
- Flower Bed
- Sheffield Cycle Stand

P01 18.08.25 Cycle stand added.
P02 20.11.25 Cycle stand specification added.

REV	DATE	NOTE
DEVELOPMENT		
Land East of Brighton Road		
Pease Pottage		
Thakeham Sales Centre		
DRAWING TITLE		
Site Plan		

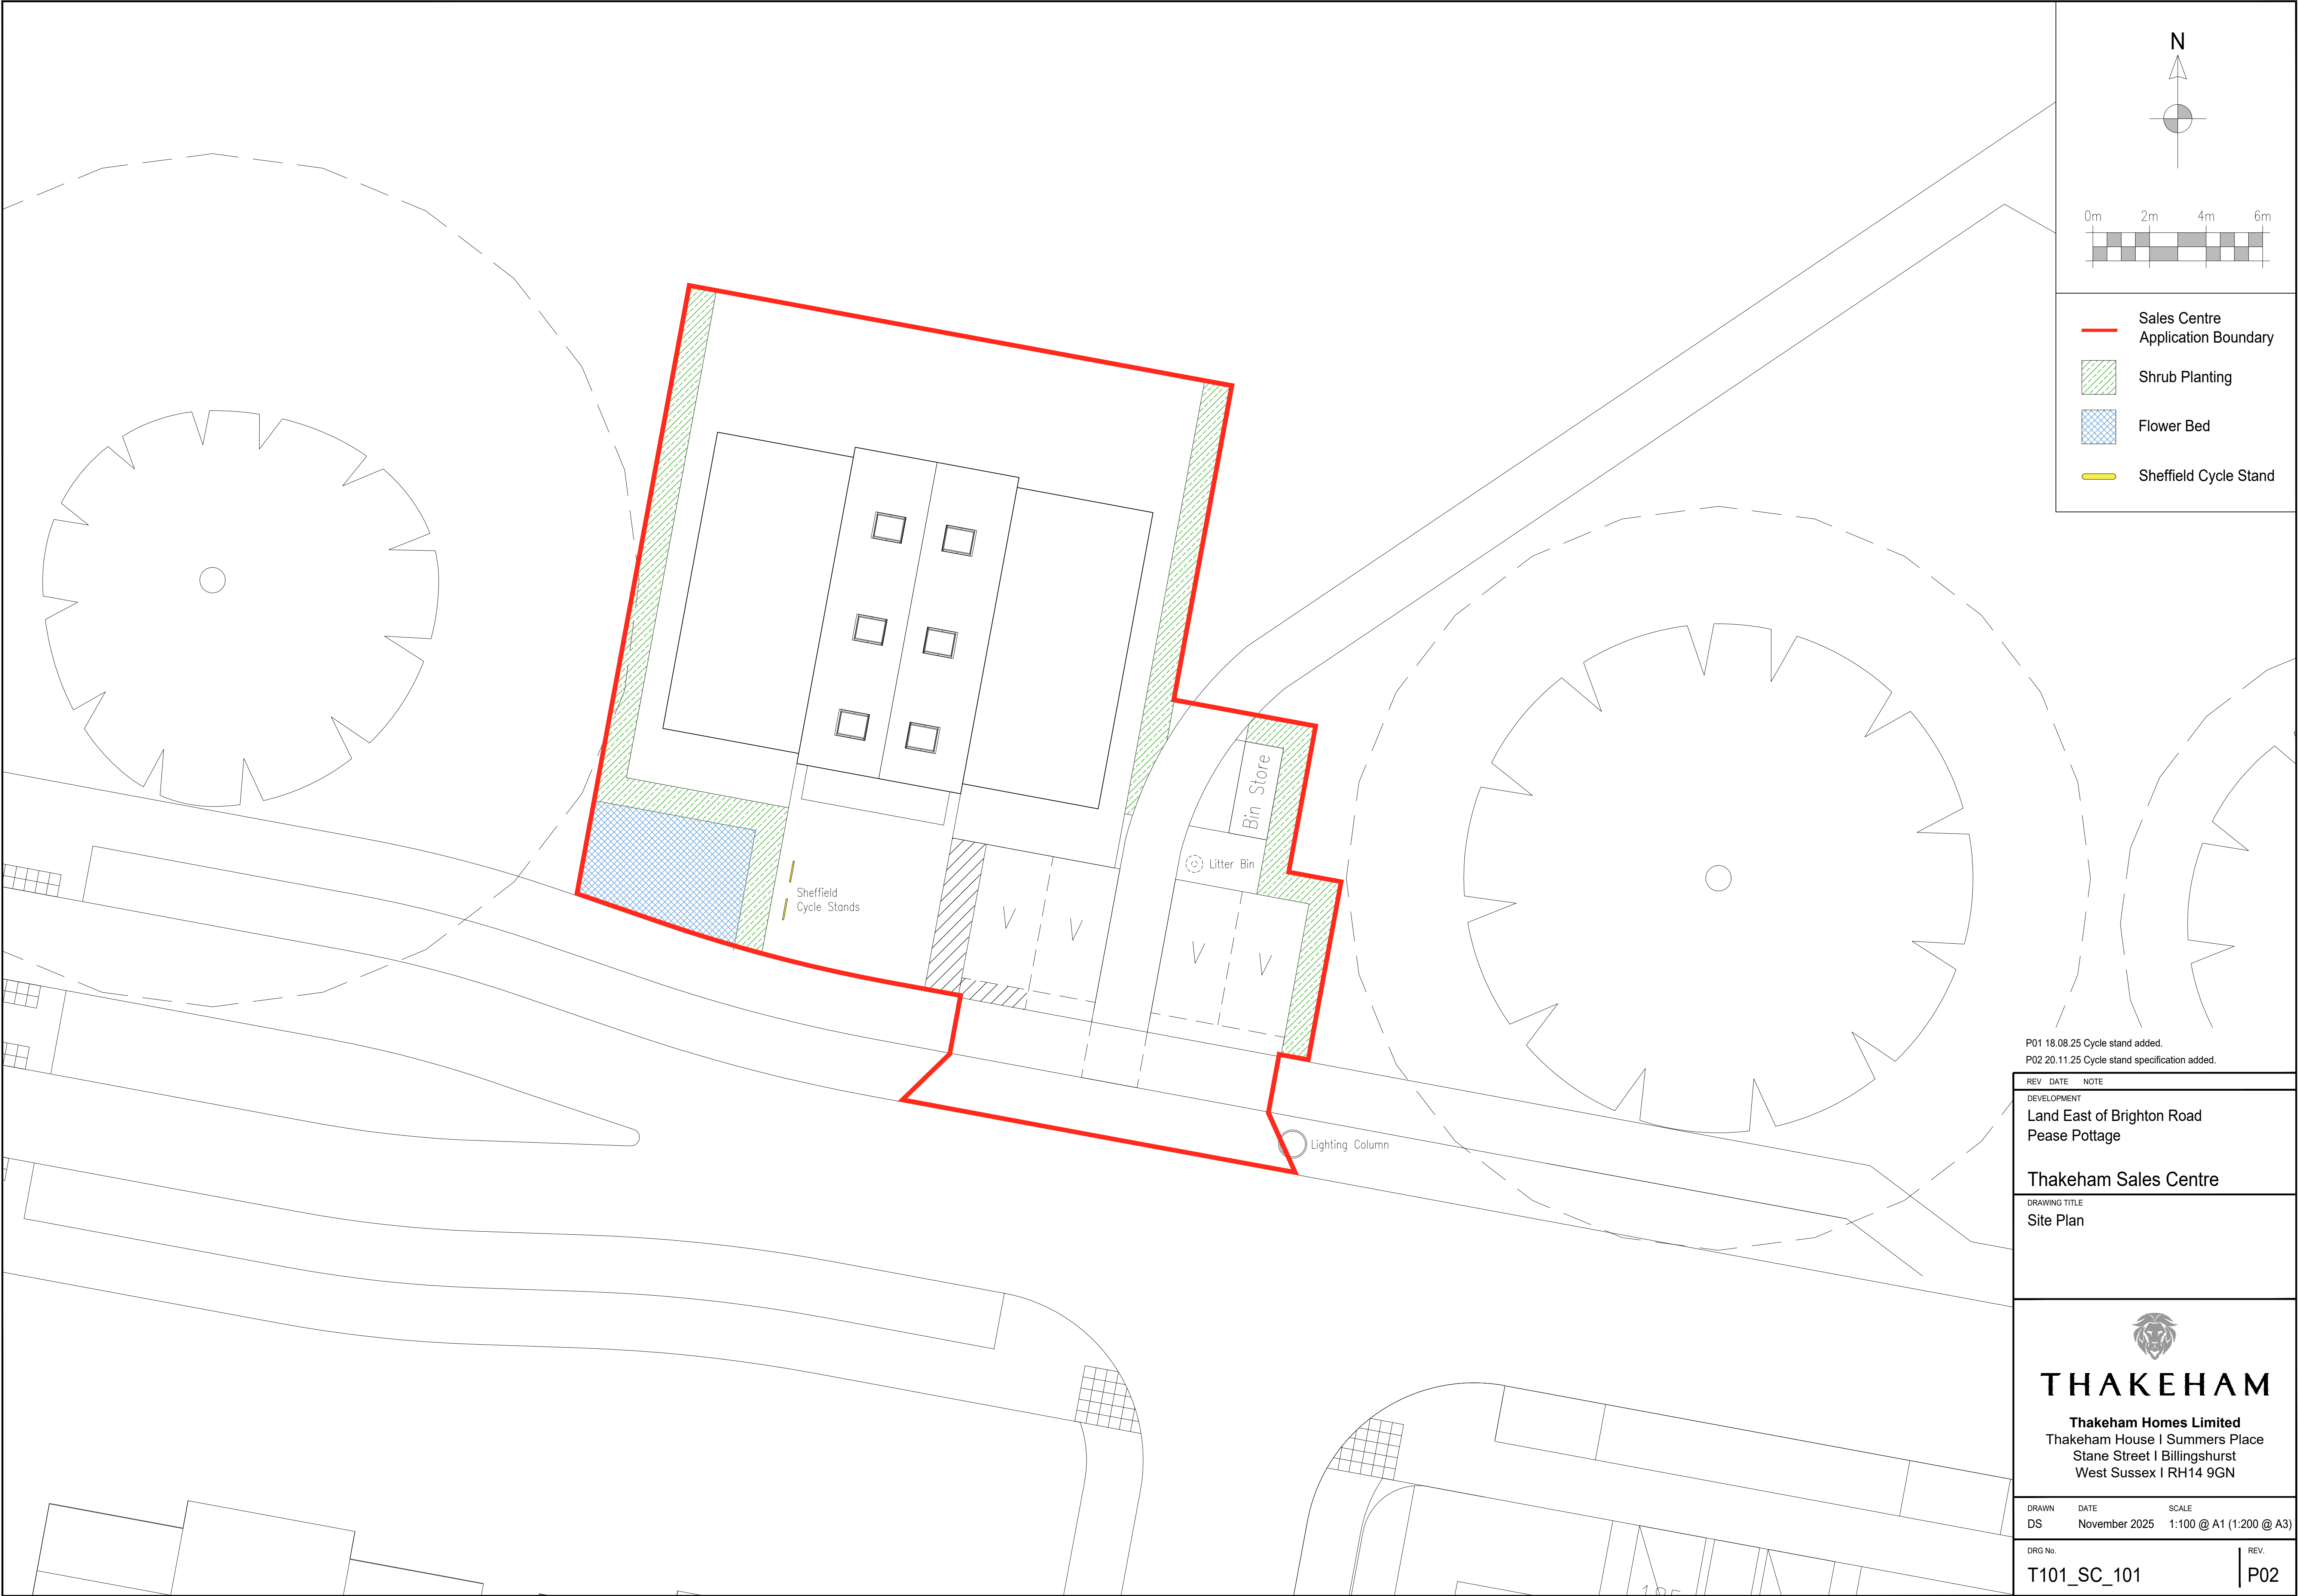

THAKEHAM

Thakeham Homes Limited
Thakeham House | Summers Place
Stane Street | Billingshurst
West Sussex | RH14 9GN

DRAWN	DATE	SCALE
DS	November 2025	1:100 @ A1 (1:200 @ A3)
DRG No.	REV.	
T101_SC_101	P02	