




1- Overview of the southern woodland boundary looking northeast identifying specific areas of infill planting.

Where possible / required, plant edge of southern boundary with infill planting to create an unbroken vegetated edge.



2-View of the southern woodland boundary looking northeast identifying a specific area of infill planting.

Infill planting along the edge of woodland to strengthen edge.

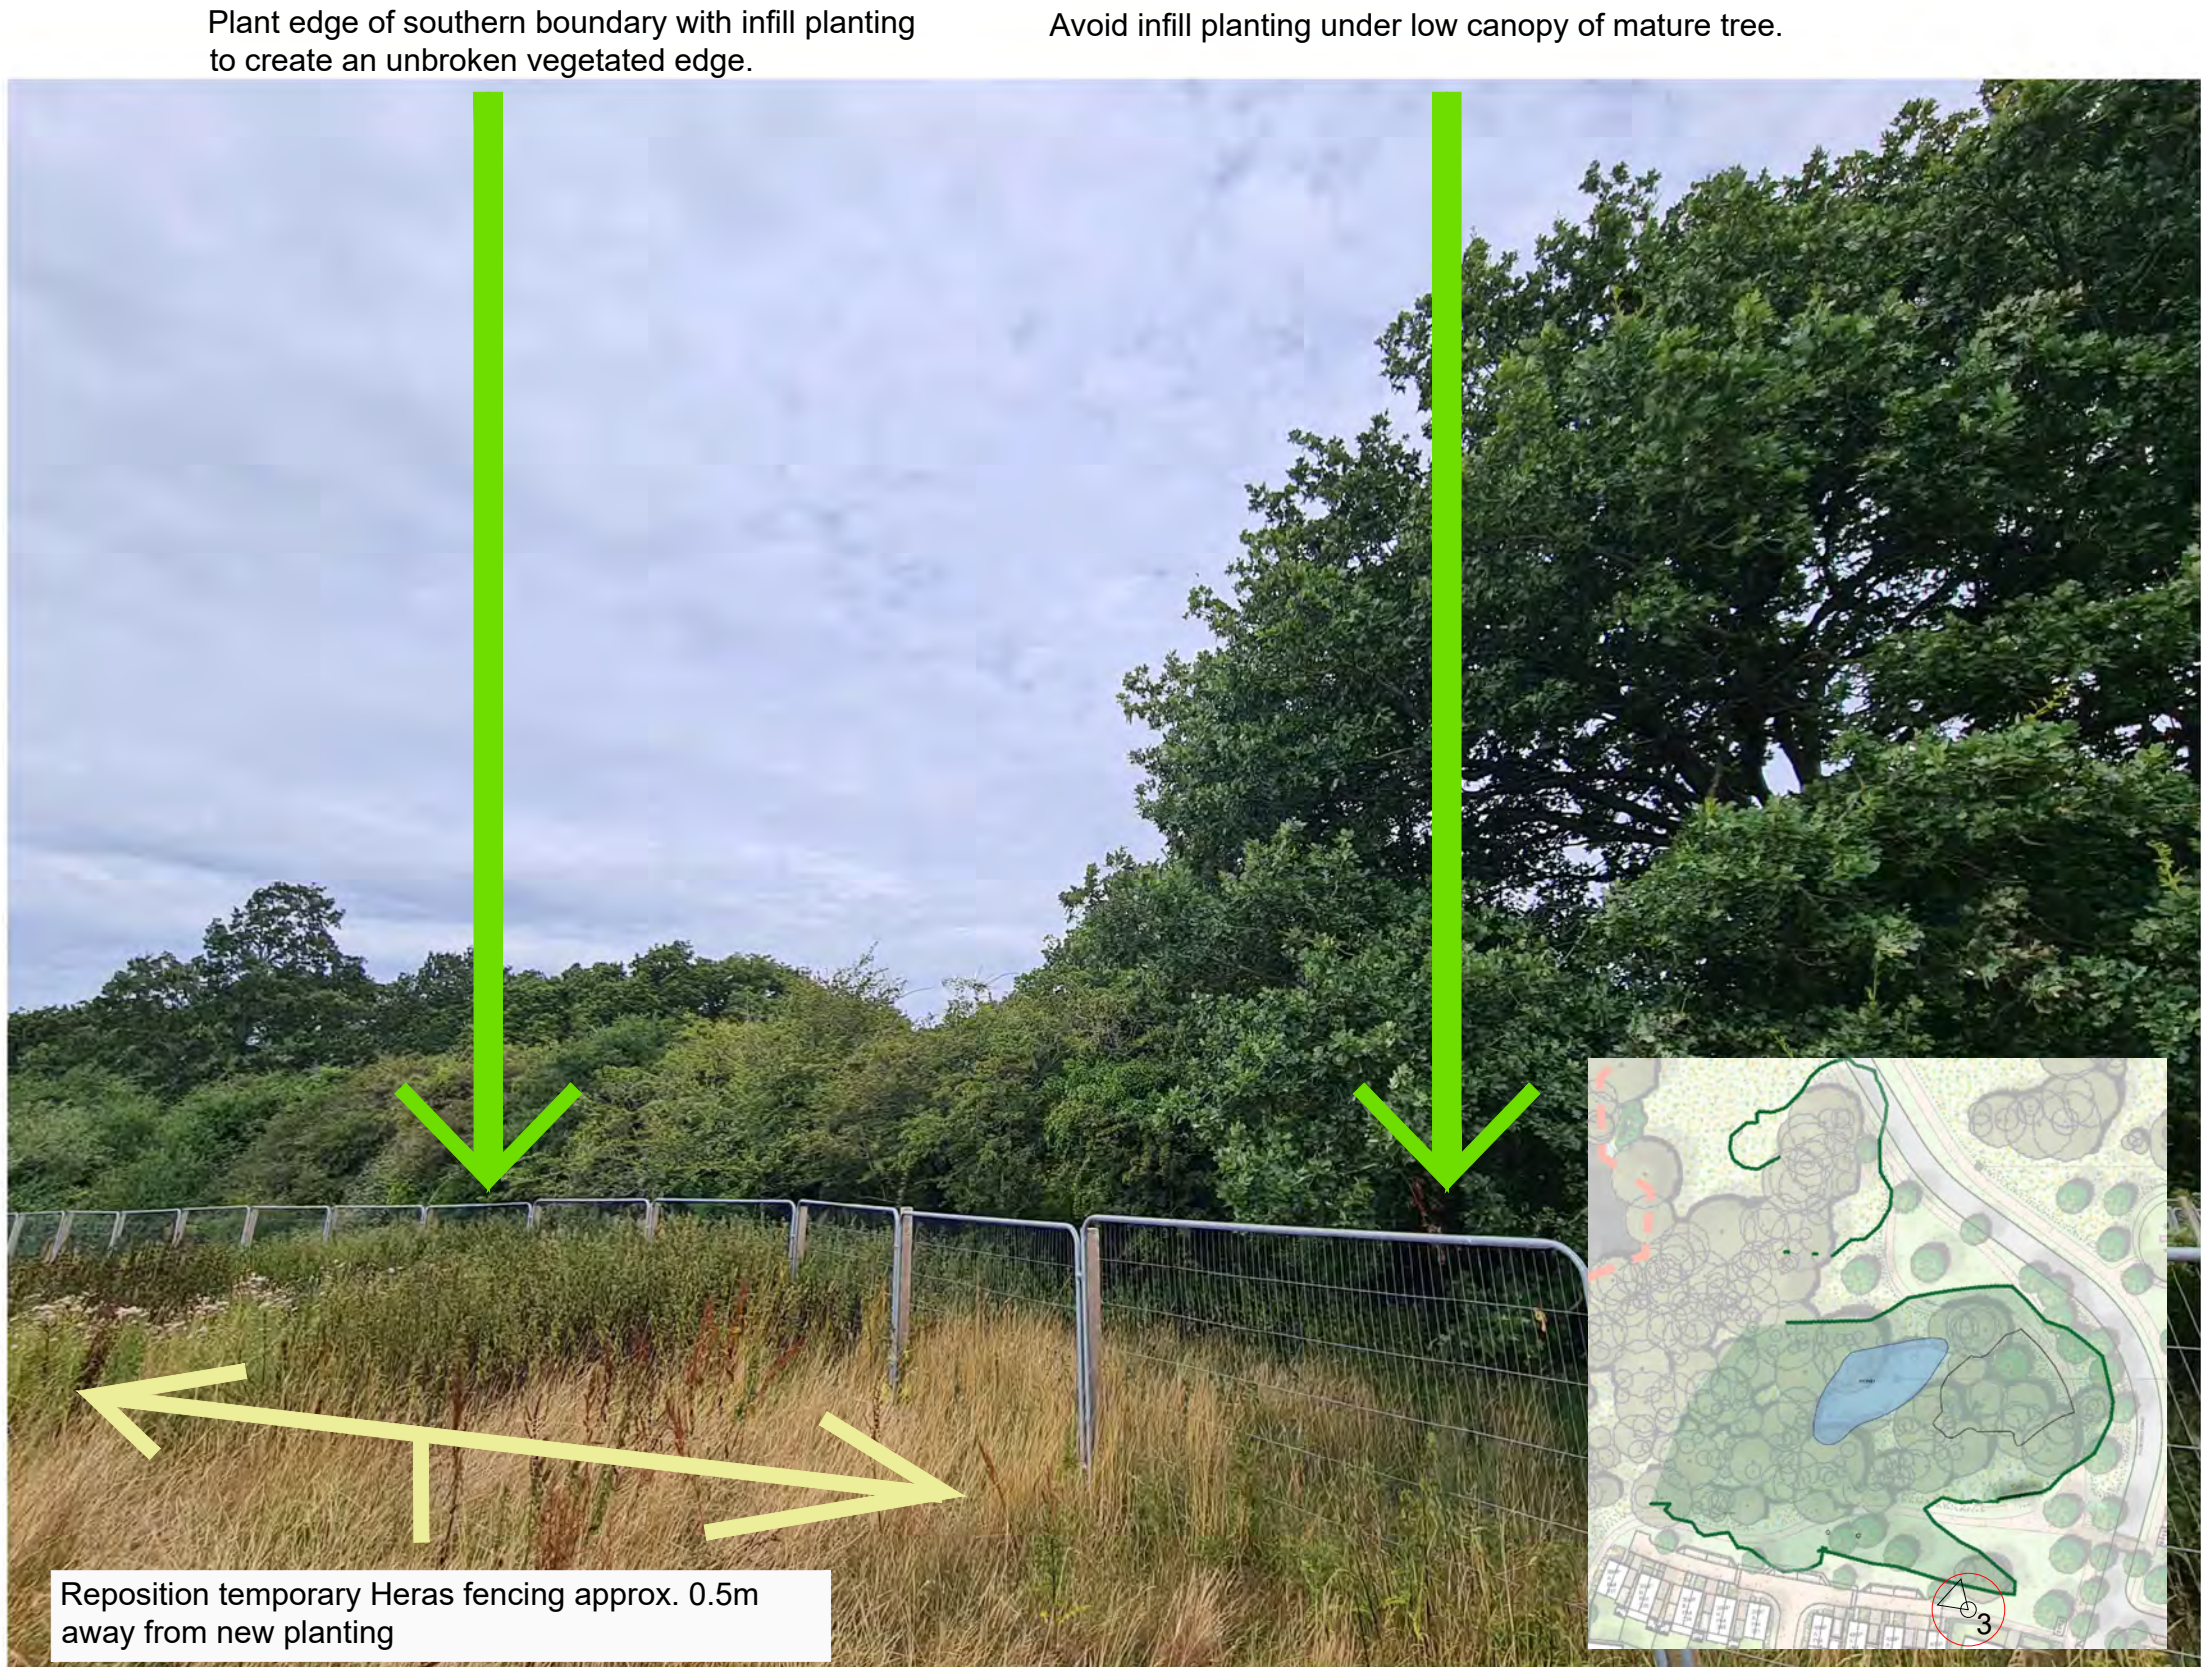

3- View of the southern woodland boundary looking northwest identifying a specific area of infill planting.

Reposition temporary Heras fencing approx. 0.5m away from new planting

PROJECT

BROOKLEIGH
FREEKS FARM
DETERRENT
PLANTING

CLIENT

HOMES ENGLAND

CONSULTANT


AECOM
1 Wellbrook Way, Girton,
Cambridge CB3 0NA
United Kingdom
+44(0) 1223 551800
www.aecom.com

GENERAL NOTES

Site viewpoint plans
(60610807-ACM-CS-ZZ-DR-LA-00-0303
-60610807-ACM-CS-ZZ-DR-LA-00-0305) to
be read in conjunction with landscape planting
plan, schedule and specification notes
(60610807-ACM-CS-ZZ-DR-LA-00-0301
-60610807-ACM-CS-ZZ-DR-LA-00-0302)

SITE PLAN

Site viewpoints on plan

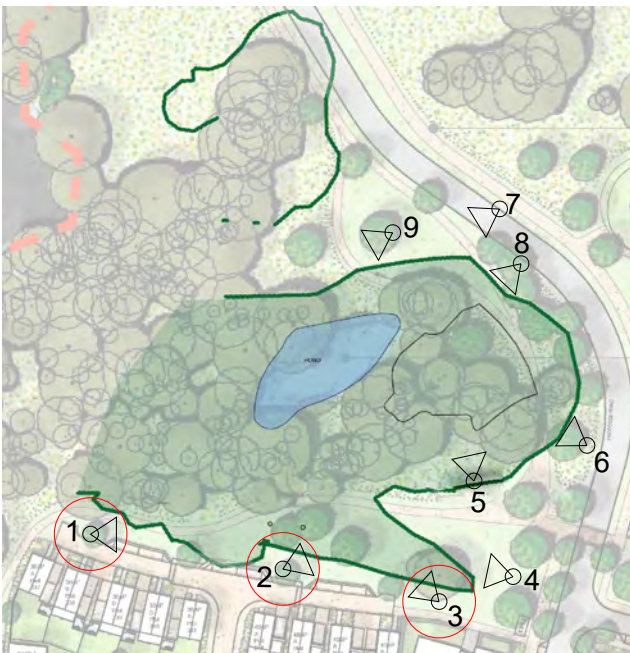

ISSUE/REVISION

P/I	DATE	DESCRIPTION
P01	22/08/2023	INITIAL ISSUE

KEY PLAN

PROJECT NUMBER

60610807

SHEET TITLE

SITE VIEWPOINTS 1 of 3


SHEET NUMBER

60610807-ACM-CS-ZZ-DR-LA-0303

ISO A1 594mm x 841mm
Approver: KVV
Checker: JJJ
Designer: B1
Project management initials: DWG
Last saved by: AL LUNN/AL/LUNN/AL/24-05-24
Last printed: 24/05/24
Filename: I:\A\AECOM\NET\COM\FSE\EM\LONDON\UK\006\LEGACY\UK\006\FPSW001\WIP\13006_LANDSCAPE\JOBS A-Z-B - JOBS\BURGESS HILL\06 DRAWINGS+GRAPHICS\CAD_DATA\01-WIP\FREEKS FARM\FREEKS FARM VIEWPOINT DWG



4- Overview of eastern woodland boundary looking west identifying areas of recent infill planting and areas of woodland extension planting.

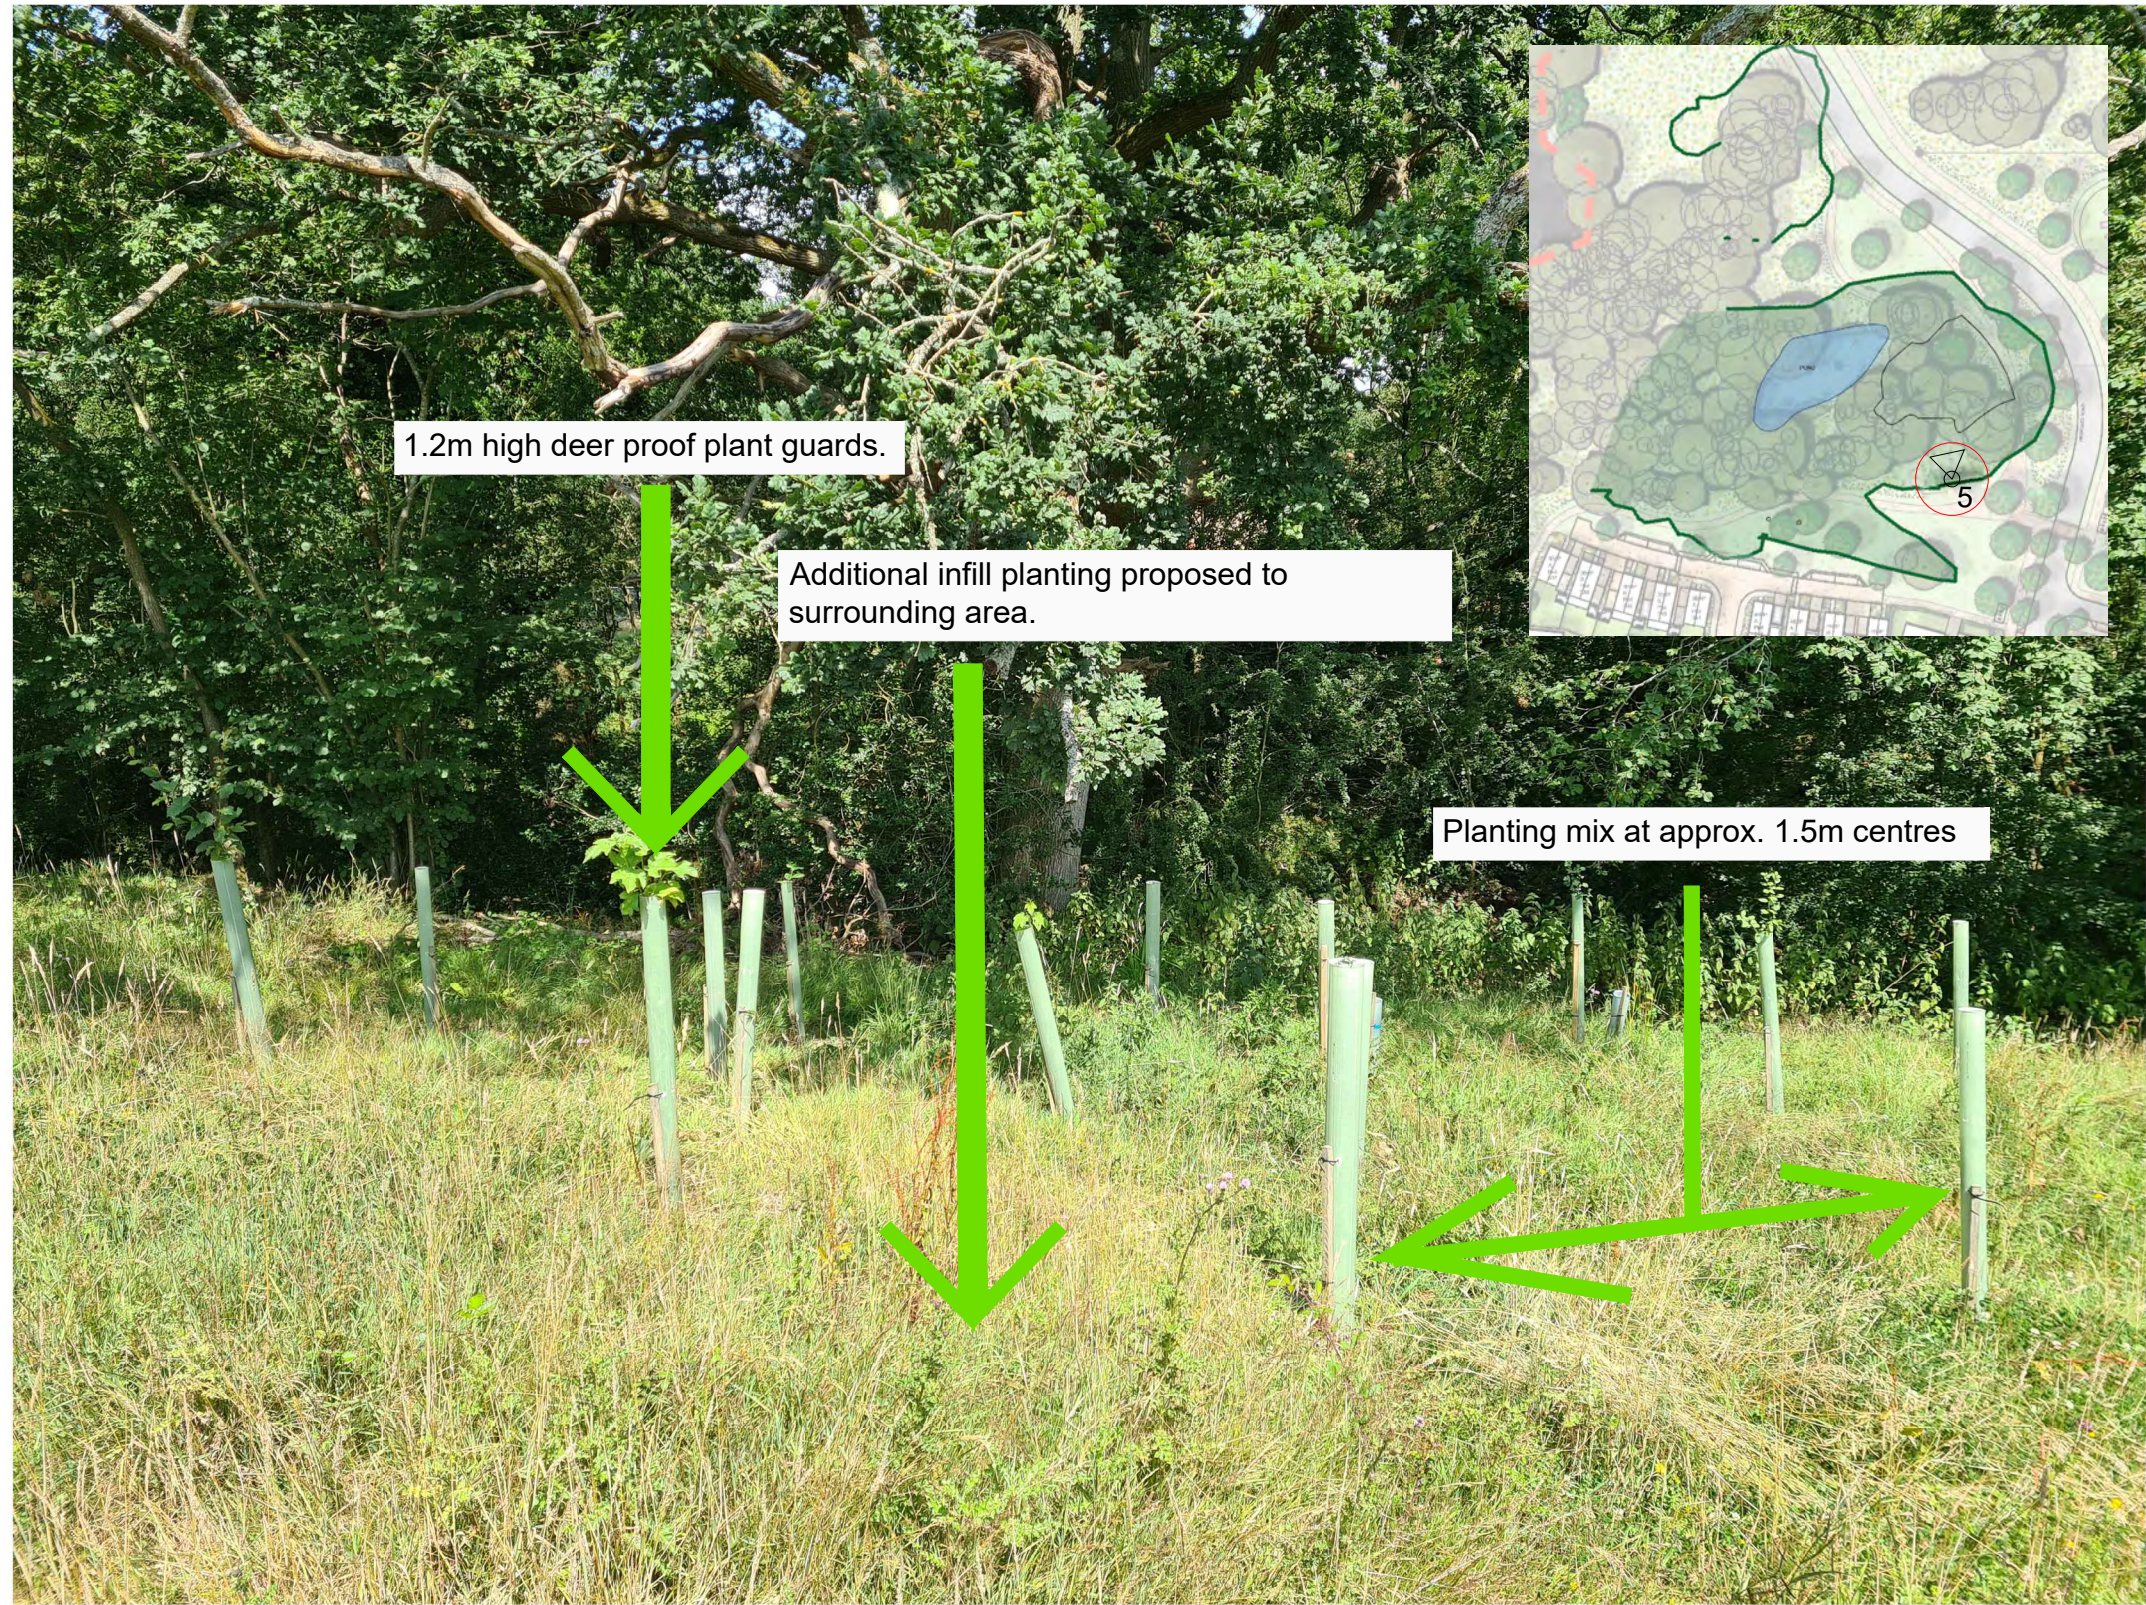

5- View of eastern woodland boundary looking north of recent infill planting



6- View of eastern woodland boundary looking west to a strong vegetated defensible boundary.

AECOM

PROJECT

BROOKLEIGH
FREEKS FARM
DETERRENT
PLANTING

CLIENT

HOMES ENGLAND

CONSULTANT

AECOM
1 Wellbrook Way, Girton,
Cambridge CB3 0NA
United Kingdom
+44(0)1223 551800
www.aecom.com

GENERAL NOTES

Site viewpoint plans
(60610807-ACM-CS-ZZ-DR-LA-00-0303
-60610807-ACM-CS-ZZ-DR-LA-00-0305) to
be read in conjunction with landscape plantir
plan, schedule and specification notes
(60610807-ACM-CS-ZZ-DR-LA-00-0301
-60610807-ACM-CS-ZZ-DR-LA-00-0302)

SITE PLAN

Site viewpoints on plan



ISSUE/REVISION

P01	22/08/2023	INITIAL ISSUE
I/R	DATE	DESCRIPTION

KEY PLAN

PROJECT NUMBER

60610807

SHEET TITLE

SITE VIEWPOINTS 2 of 3


SHEET NUMBER

60610807-ACM-CS-ZZ-DR-LA-0304

This drawing has been prepared for the use of AECOM's client. It may not be used, modified, reproduced or relied upon by third parties, except as agreed by AECOM or as required by law. AECOM accepts no responsibility, and denies any liability, whatsoever, to any party that uses or relies on this drawing without AECOM's express written consent. Do not scale this document. All measurements must be obtained from the stated dimensions.

Areas of infill planting within gaps of existing understorey woodland vegetation.

Area of woodland extension planting proposed to create a stronger edge to the woodland boundary.

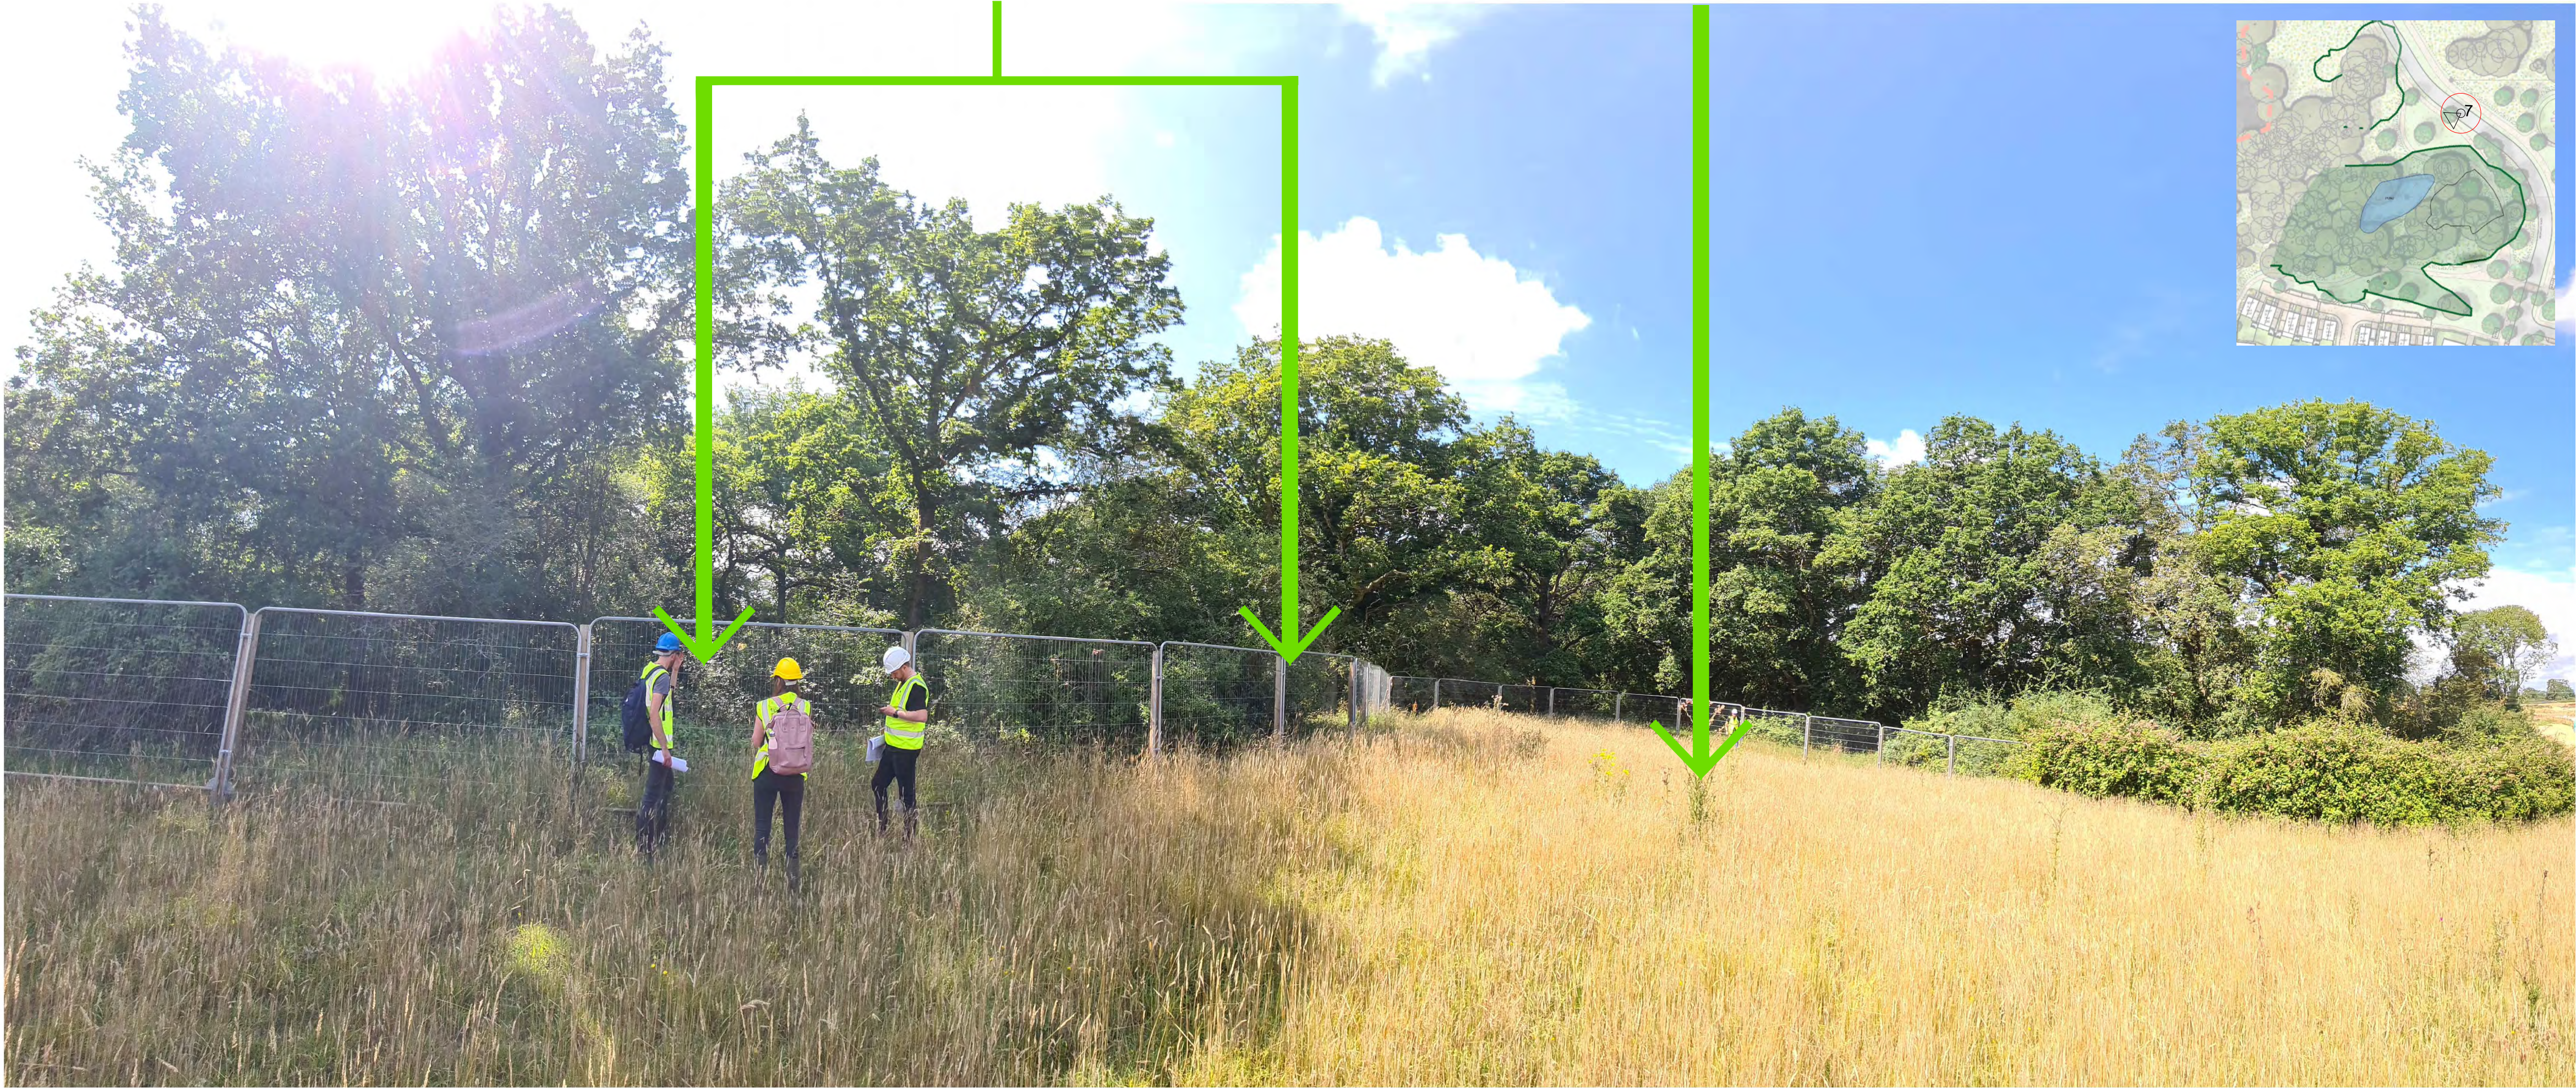

7- Overview of northern woodland boundary looking southwest identifying specific areas of infill planting and woodland extension planting.

Reposition temporary Heras fencing approx. 0.5m away from new planting.

Plant gap within the woodland canopy with infill planting.



8- View of the northern woodland boundary looking south identifying a specific area of infill planting.

Plant gap to the woodland edge with infill planting.

Reposition temporary Heras fencing approx. 0.5m away from new planting.

Woodland extension planting to strengthen and define woodland edge next to proposed green space.



9- View of northern woodland boundary looking southeast identifying specific areas of infill planting and woodland extension planting.

PROJECT

BROOKLEIGH
FREEKS FARM
DETERRENT
PLANTING

CLIENT

HOMES ENGLAND

CONSULTANT


AECOM
1 Wellbrook Way, Giron,
Cambridge CB3 0NA
United Kingdom
+44(0)1223 551800
www.aecom.com

GENERAL NOTES

Site viewpoint plans
(60610807-ACM-CS-ZZ-DR-LA-00-0303
-60610807-ACM-CS-ZZ-DR-LA-00-0305) to
be read in conjunction with landscape plantir
plan, schedule and specification notes
(60610807-ACM-CS-ZZ-DR-LA-00-0301
-60610807-ACM-CS-ZZ-DR-LA-00-0302)

SITE PLAN

Site viewpoints on plan

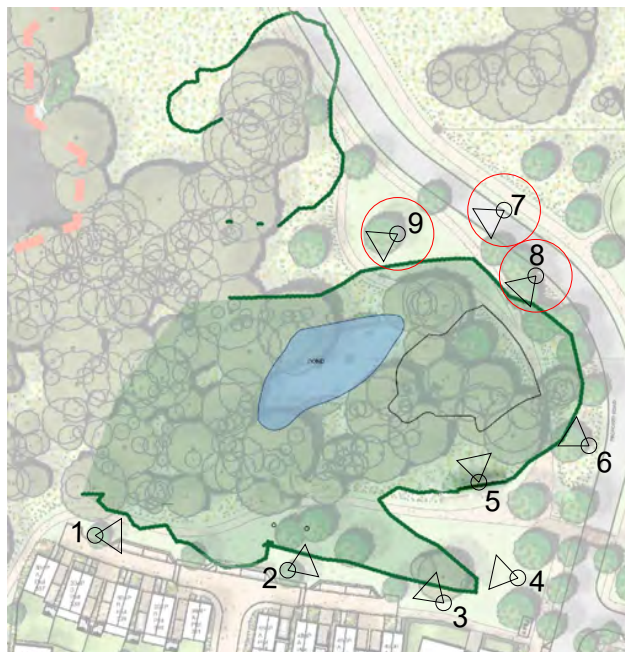

ISSUE/REVISION

P01	22/08/2023	INITIAL ISSUE
I/R	DATE	DESCRIPTION

KEY PLAN

PROJECT NUMBER

60610807

SHEET TITLE

SITE VIEWPOINTS 3 of 3

SHEET NUMBER

60610807-ACM-CS-ZZ-DR-LA-0305